

N

1:50

1 M

2.5 M


5 M

Only scale from original copies of this drawing. check all dimensions on site.

This drawing to be read in conjunction with all relevant drawings. All work to be in accordance with Building Regulations and relevant British Standards.

This drawing produced for use in this project only and may not be used for any other purpose. Wainwrights accepts no liability for the use of this drawing other than the purpose for which it was intended. This drawing may not be reproduced without prior written agreement.

© COPYRIGHT (WAINWRIGHTS) EXISTS ON ALL INFORMATION AND DESIGNS CONTAINED UPON THIS DRAWING.

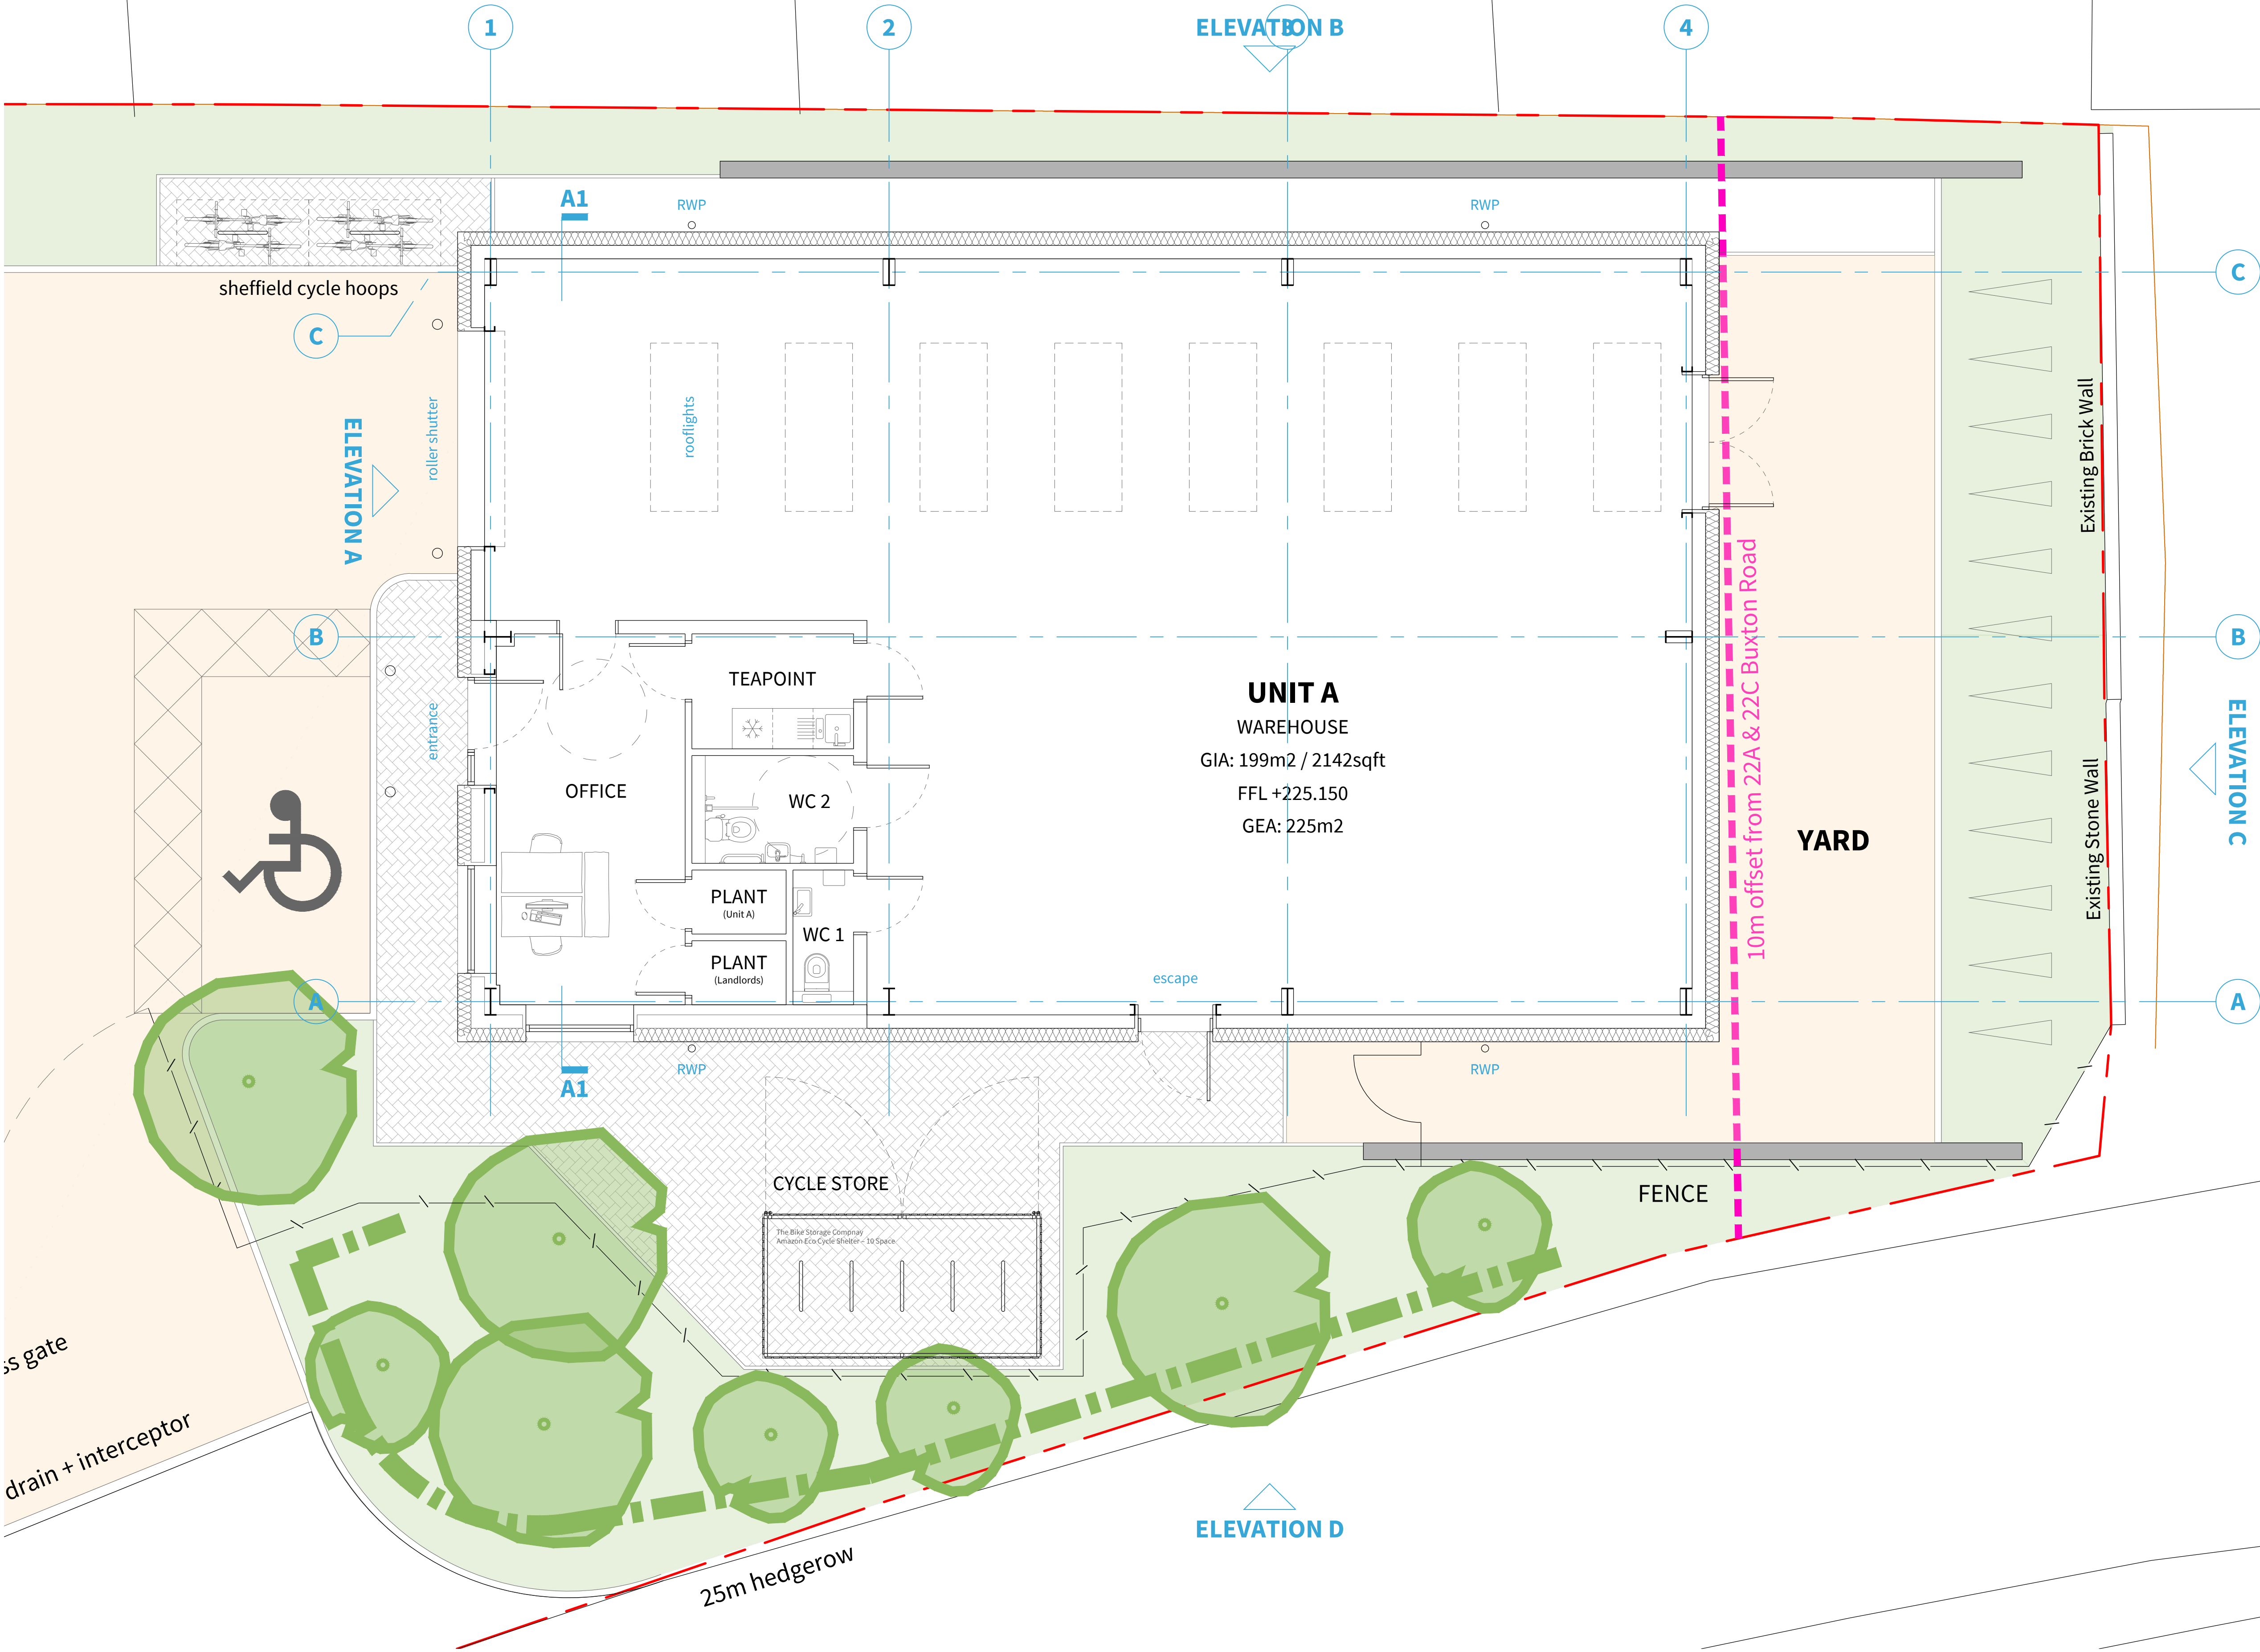

|   |                             |            |    |     |
|---|-----------------------------|------------|----|-----|
| E | Amended planning issue.     | 24.03.2025 | CH | WAC |
| D | Amended planning issue.     | 29.04.2024 | CH | WAC |
| C | Planning issue.             | 25.03.2024 | CH | WAC |
| B | Preliminary planning issue. | 19.02.2024 | CH | WAC |
| A | Initial Drawing Issue       | 07.02.2024 | CH | WAC |

| REV | DESCRIPTION | DATE | BY | CHECK |
|-----|-------------|------|----|-------|
|-----|-------------|------|----|-------|

WAINWRIGHTS

SURVEYORS | ARCHITECTS | PROJECT MANAGERS

A:

7 Calder Close, Calder Park, Wakefield

T:

01924 911 445

W:

www.wainwrights.uk.com

PLANNING

CLIENT

CJK Packaging ltd

PROJECT

ASHBOURNE LANE  
CHAPEL EN LE FRITH

TITLE

PROPOSED  
UNIT A - GROUND FLOOR PLAN

SCALE @ A1  
1:50

DATE  
24.03.2025

DRAWN  
CH

CHECKED  
WAC

PROJECT No.

WAC 1813

DRAWING No.

2-10

REVISION

E