

PROPOSED MATERIALS:


Concrete roof tile to extension roof - colour to match existing

Buff / red brick to extension - colour to match existing


Render to garage and new porch.

New windows/ doors - UPVC.


Front door and side door - composite.

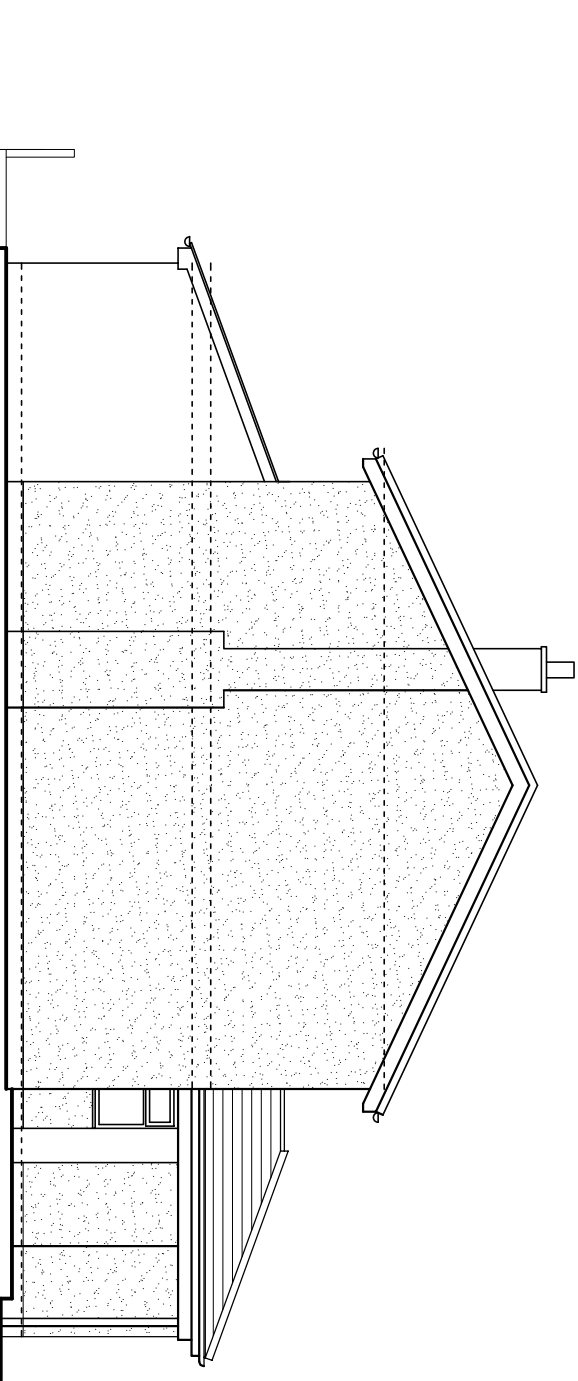


Gable Elevation

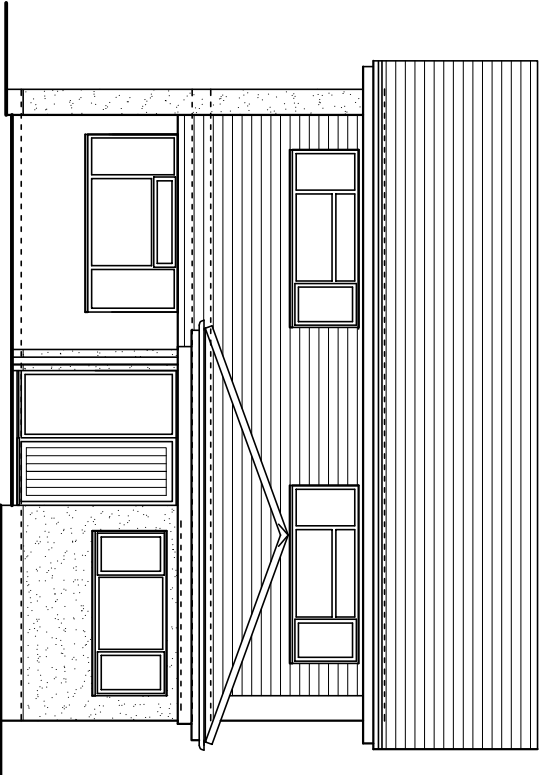


Front Elevation

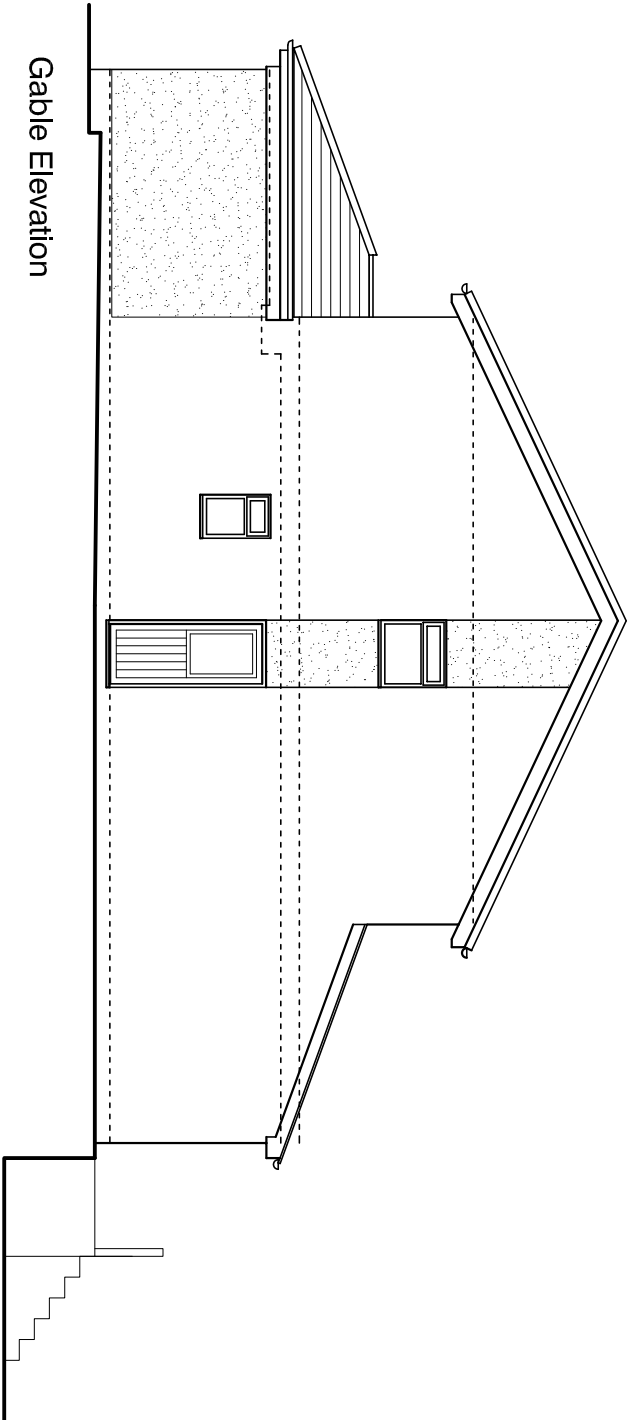

Gable Elevation

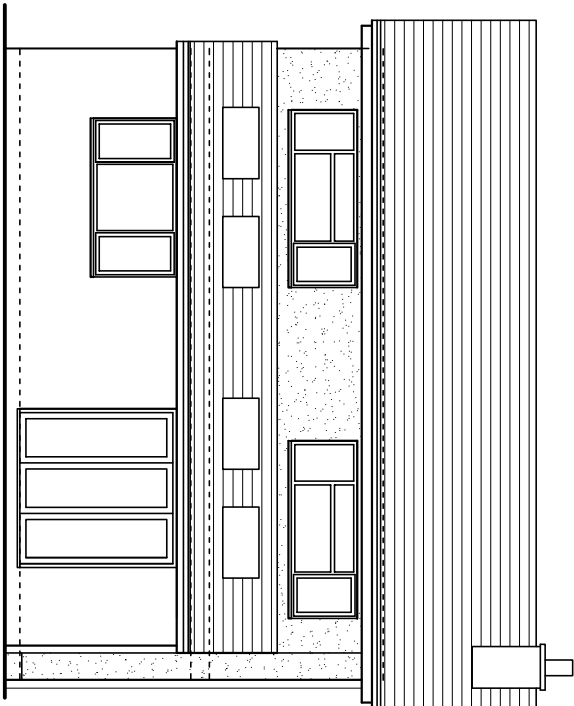

Rear Elevation

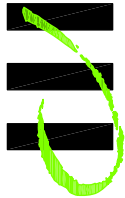

HIGH PEAK ARCHITECTS LTD

2nd Floor, Wharf House, Wharf Road, Whaley Bridge, High Peak, Derby's SK23 7AD

Tel: 01663 719717 Web: www.highpeakarch.com Email: hpa@highpeakarch.com

Extension and garage conversion

26 Ecclesbourne Drive, Buxton

Proposed Elevations

1964.PL04

SCALE 1:100



CLIENTS/CONTRACTORS ARE ADVISED TO CLARIFY DIMENSIONS PRIOR TO SETTING OUT AND NOT TO SCALE OFF THE DRAWING

Scale: 1:100 @ A3 Date: March 2024

Rev: