




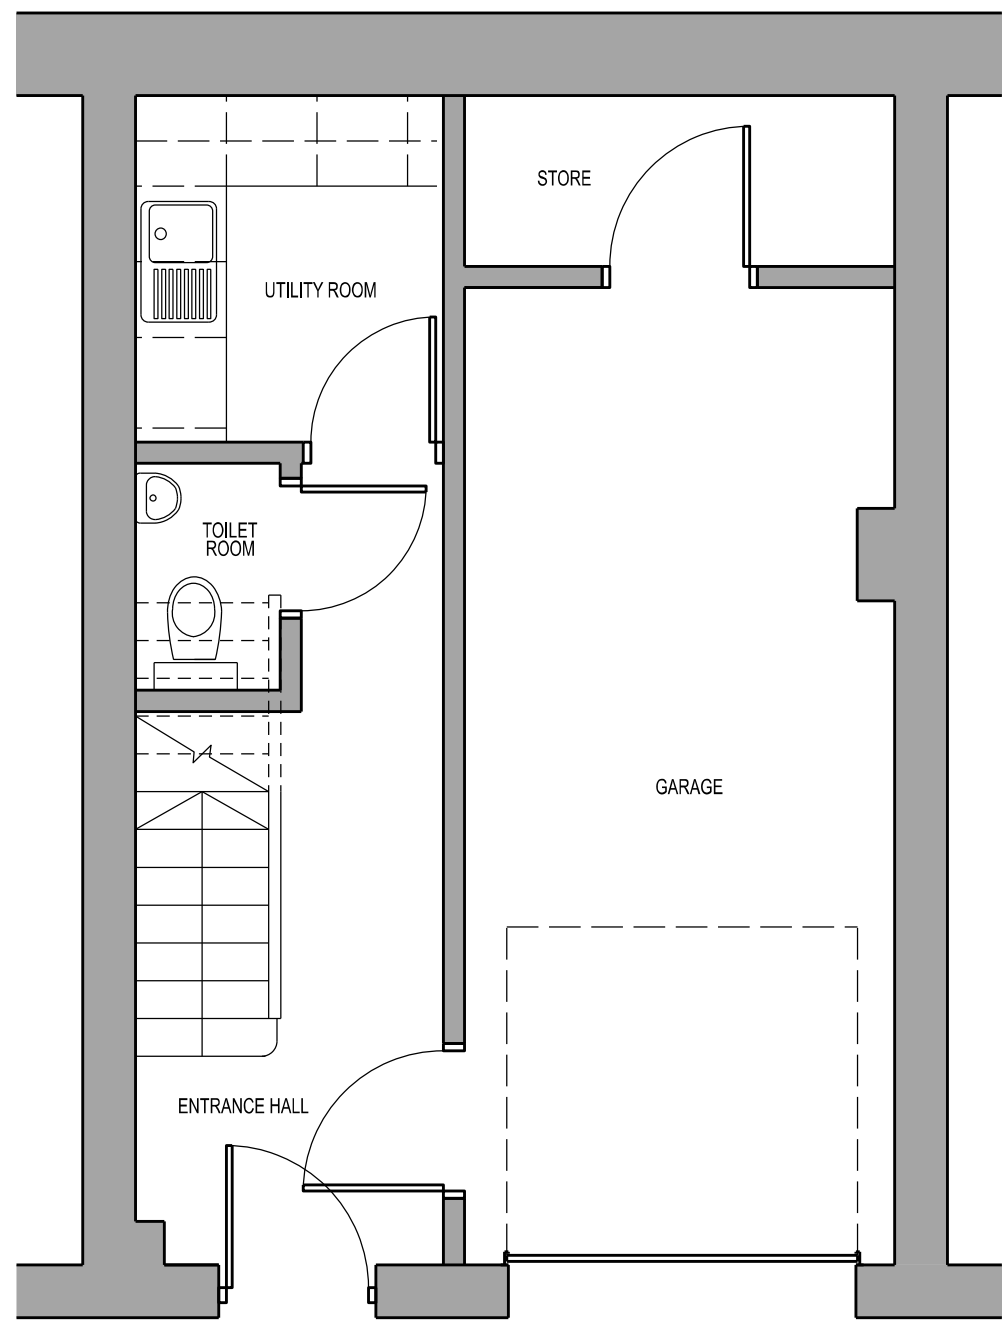


GROUND FLOOR PLAN

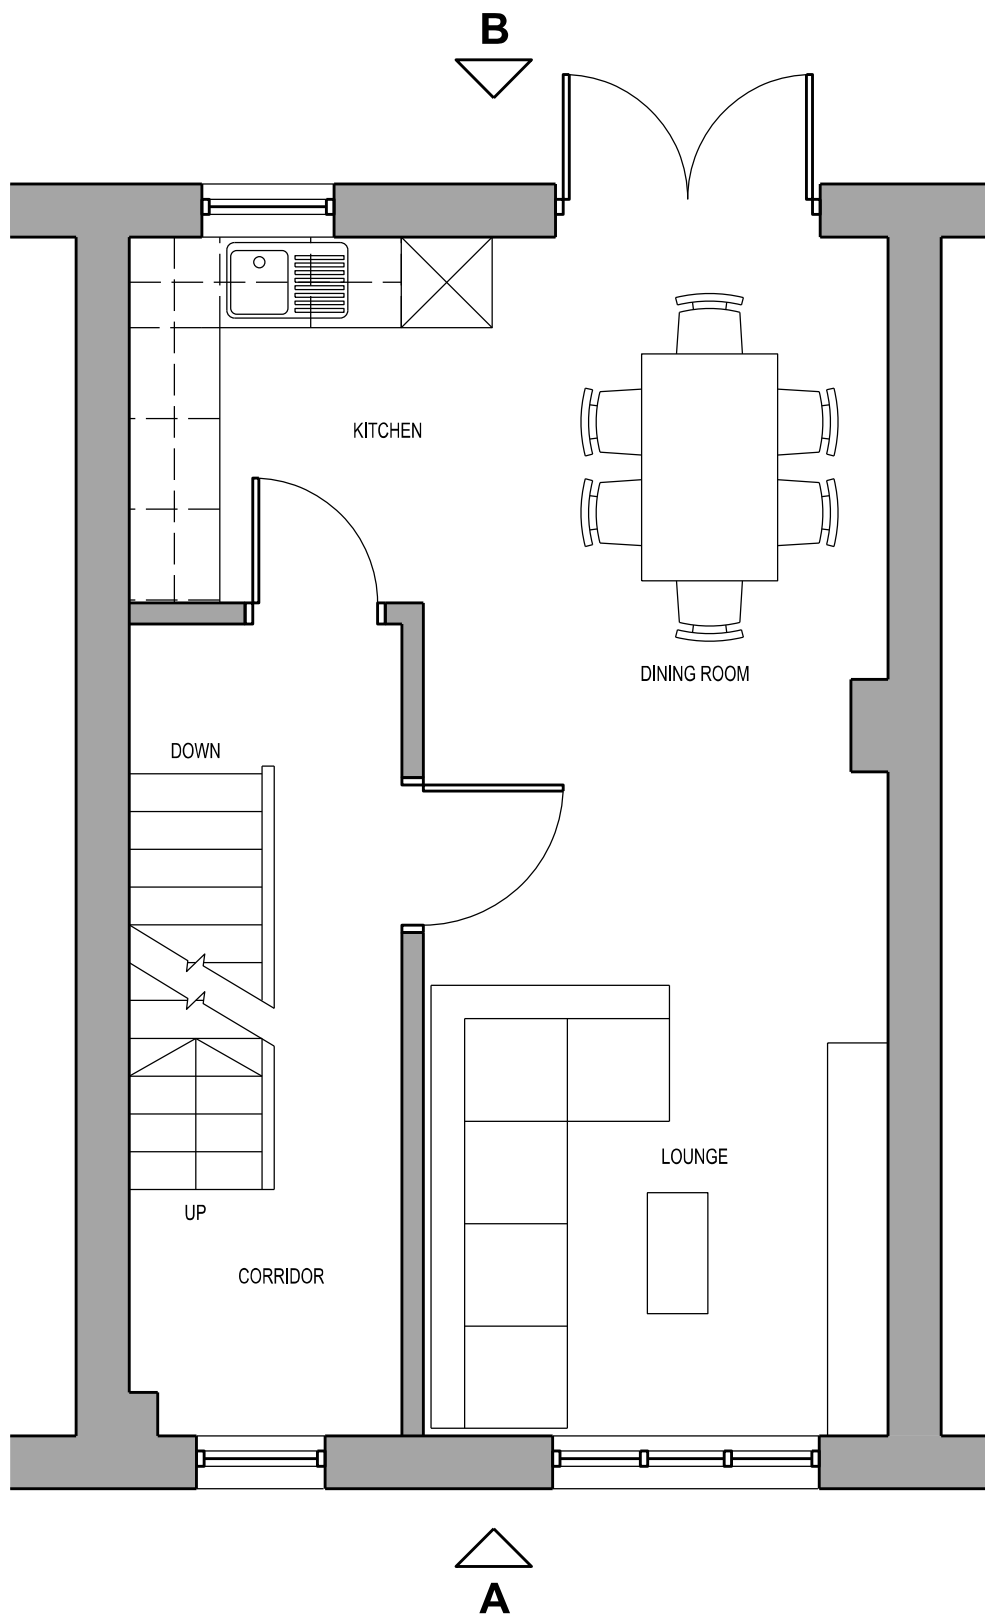


FIRST FLOOR PLAN

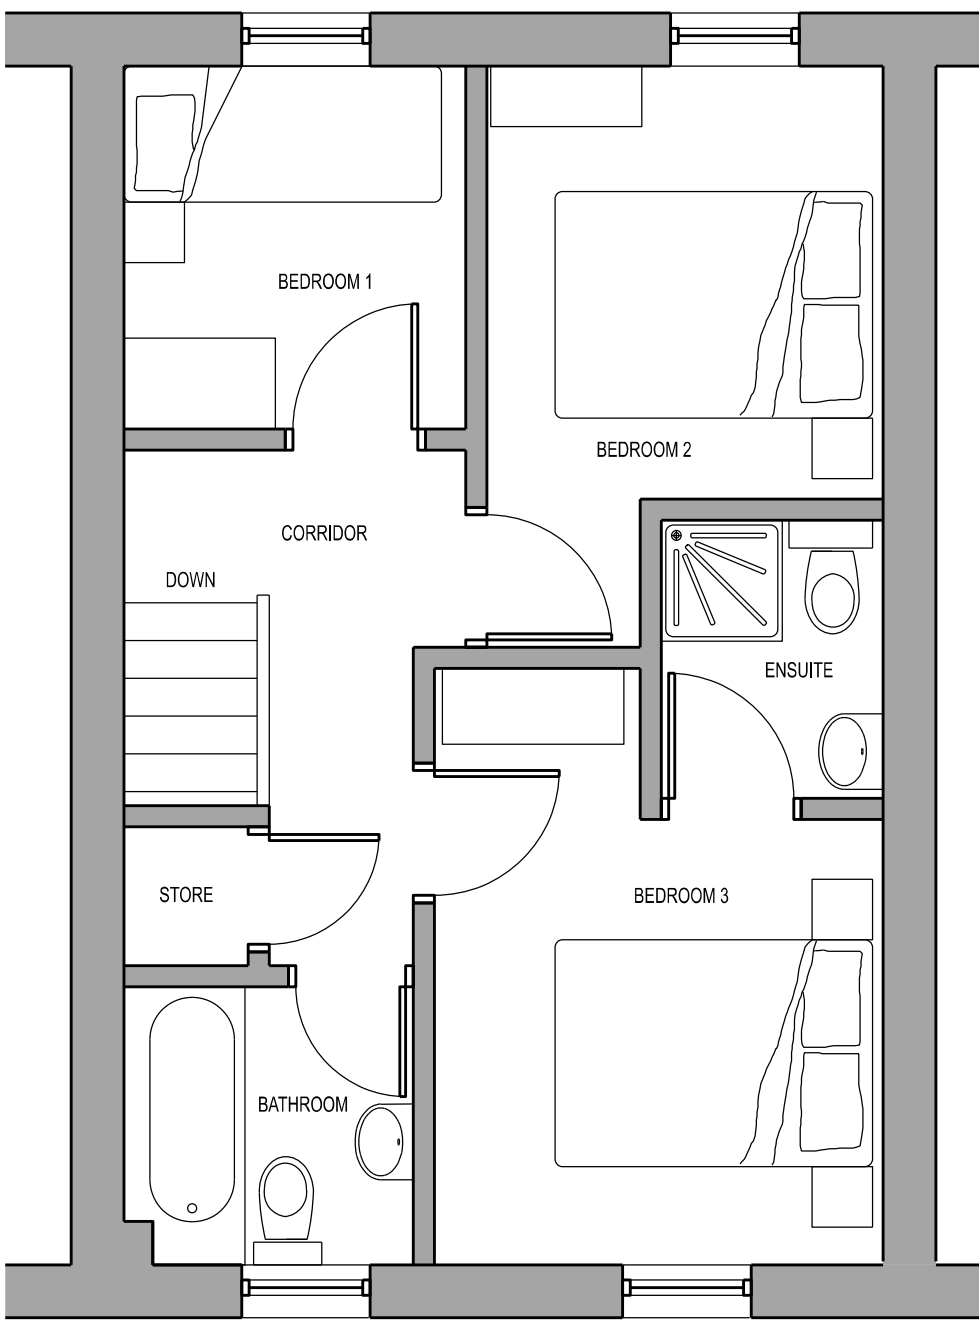


SECOND FLOOR PLAN

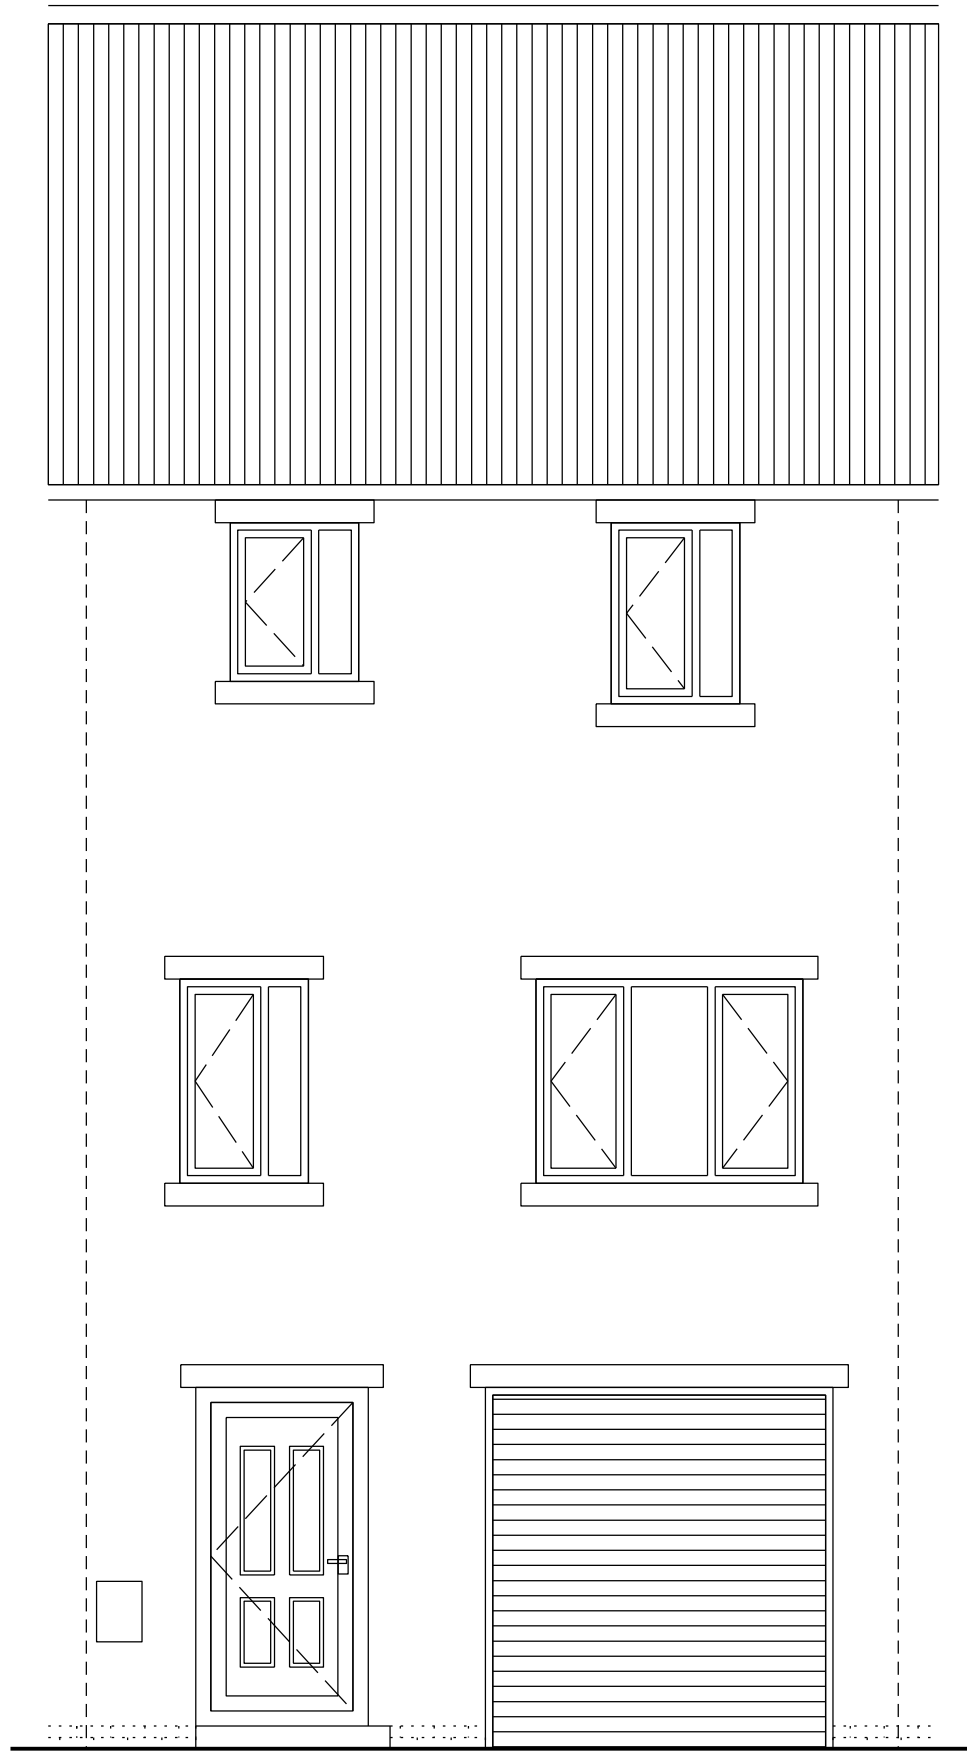

FRONT ELEVATION A

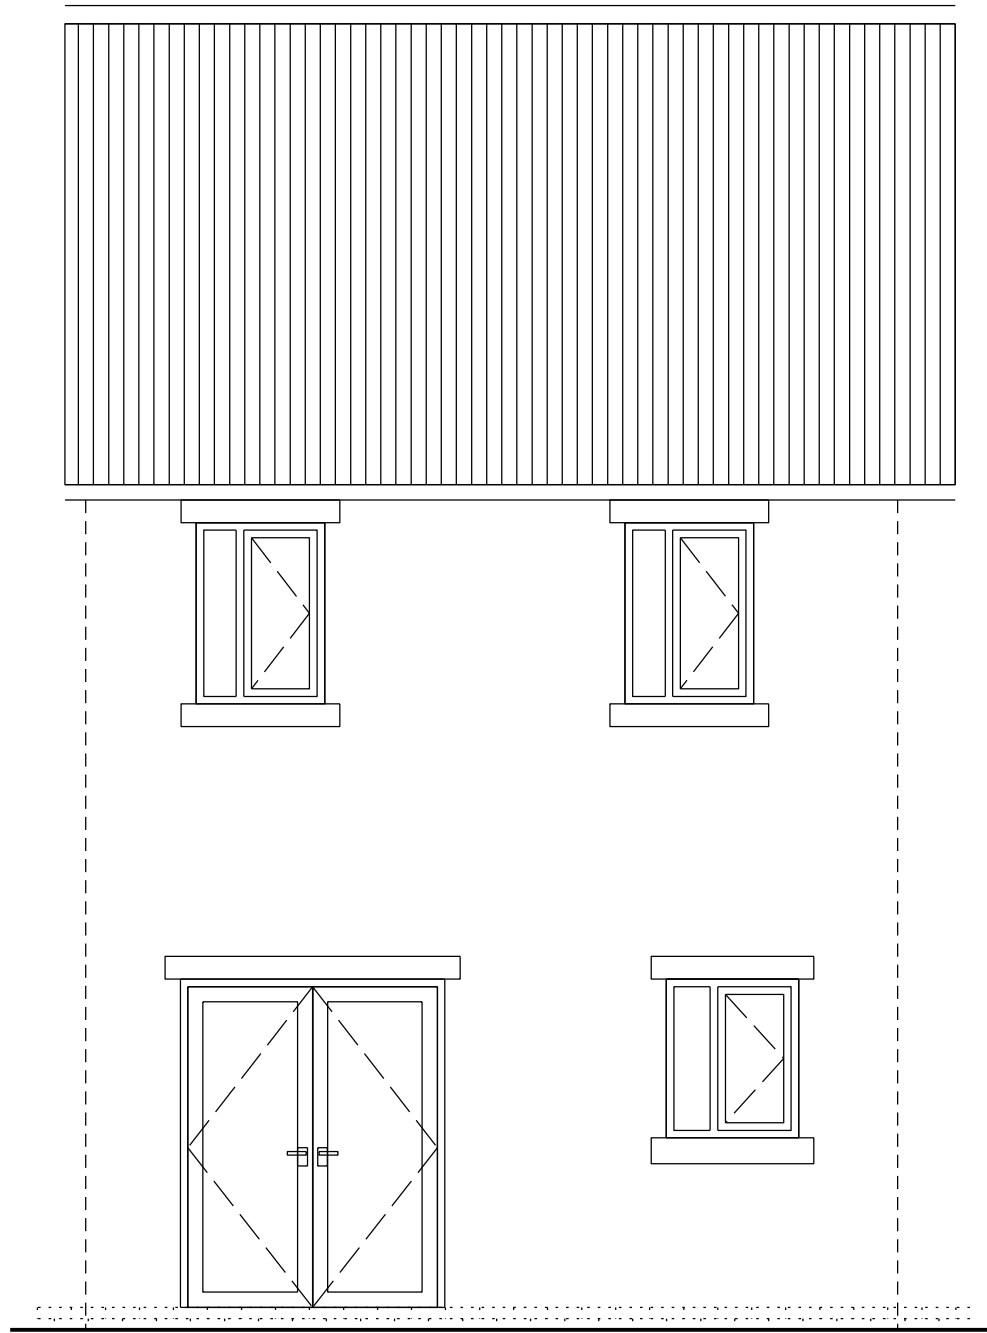

REAR ELEVATION B

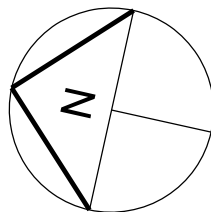

P1	PLANNING ISSUE	CS	25.03.25
No		Prep	Date
Amendments			
This drawing is copyright and is for use on this site only			
Address 23 Charlestown View, Glossop, SK13 8GT			
Title Existing Plans and Elevations			
Drawing No. 100			
Amendment:			
P1			
Status PLANNING			
Prepared By: Charlotte Stone			
Date: March 2025			