




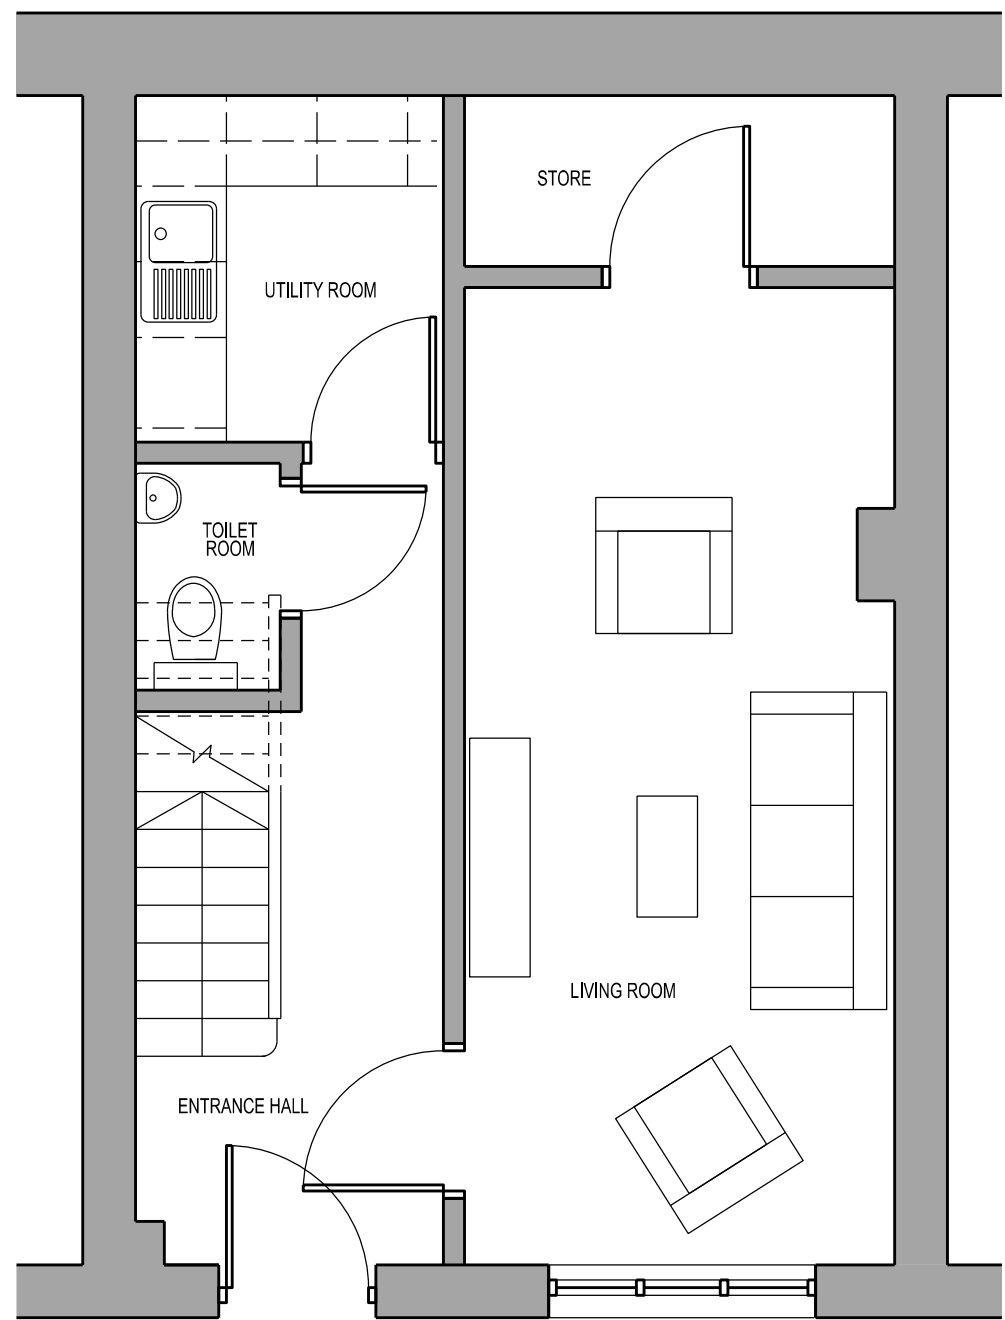


GROUND FLOOR PLAN

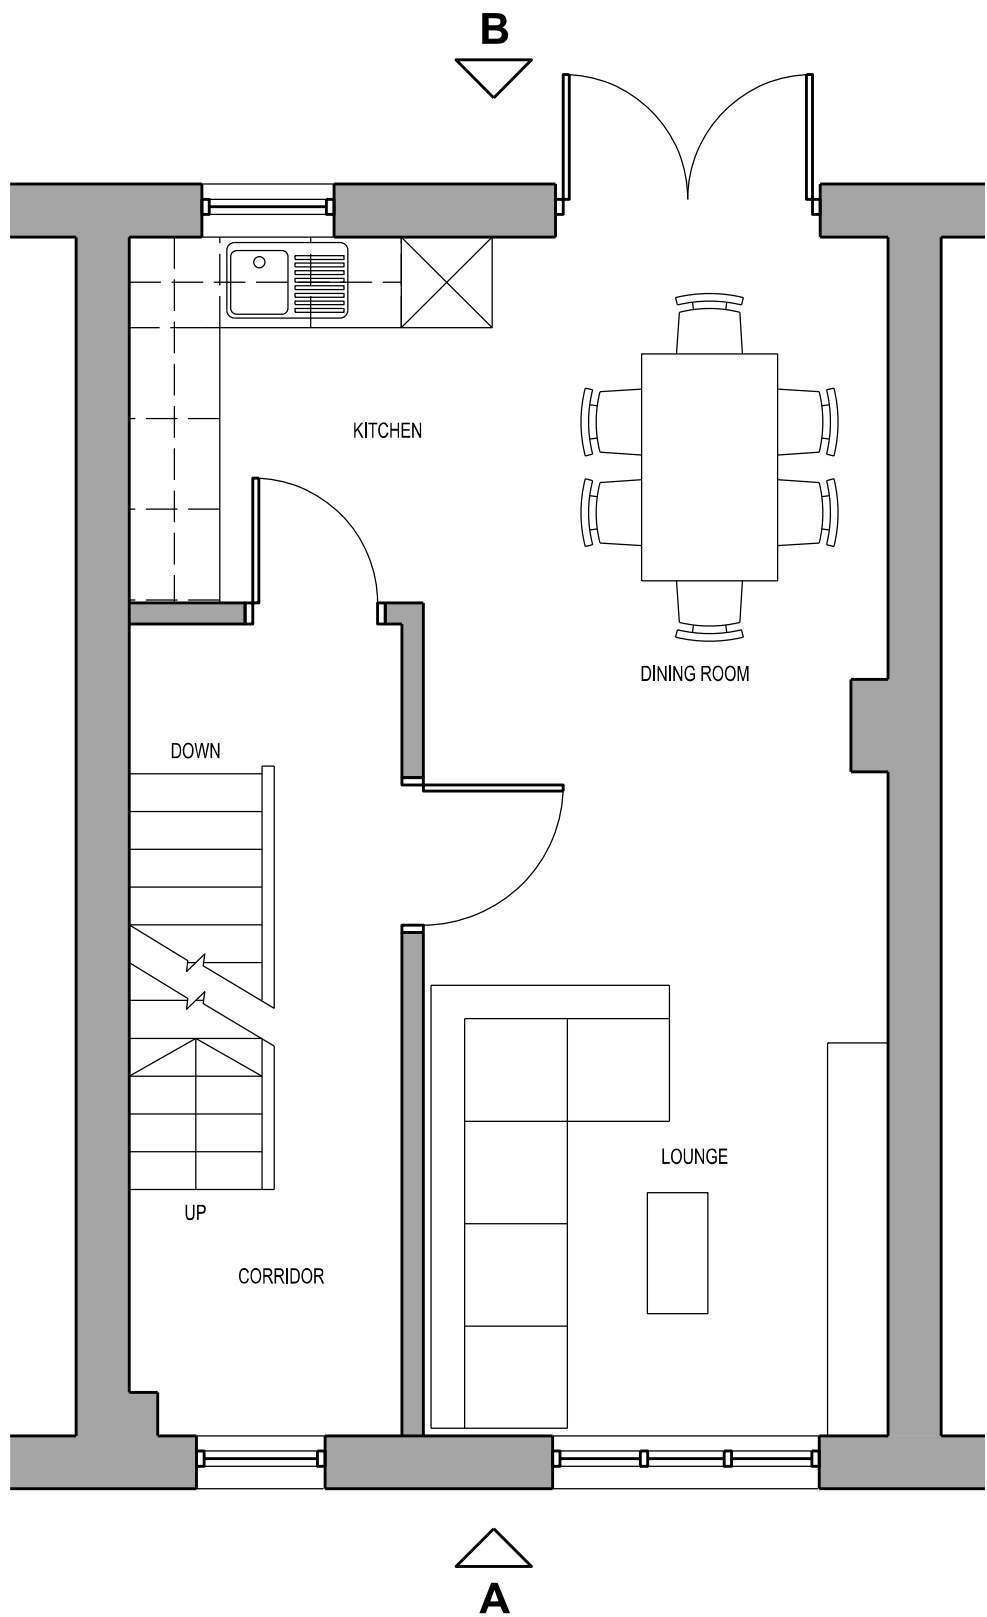


FIRST FLOOR PLAN

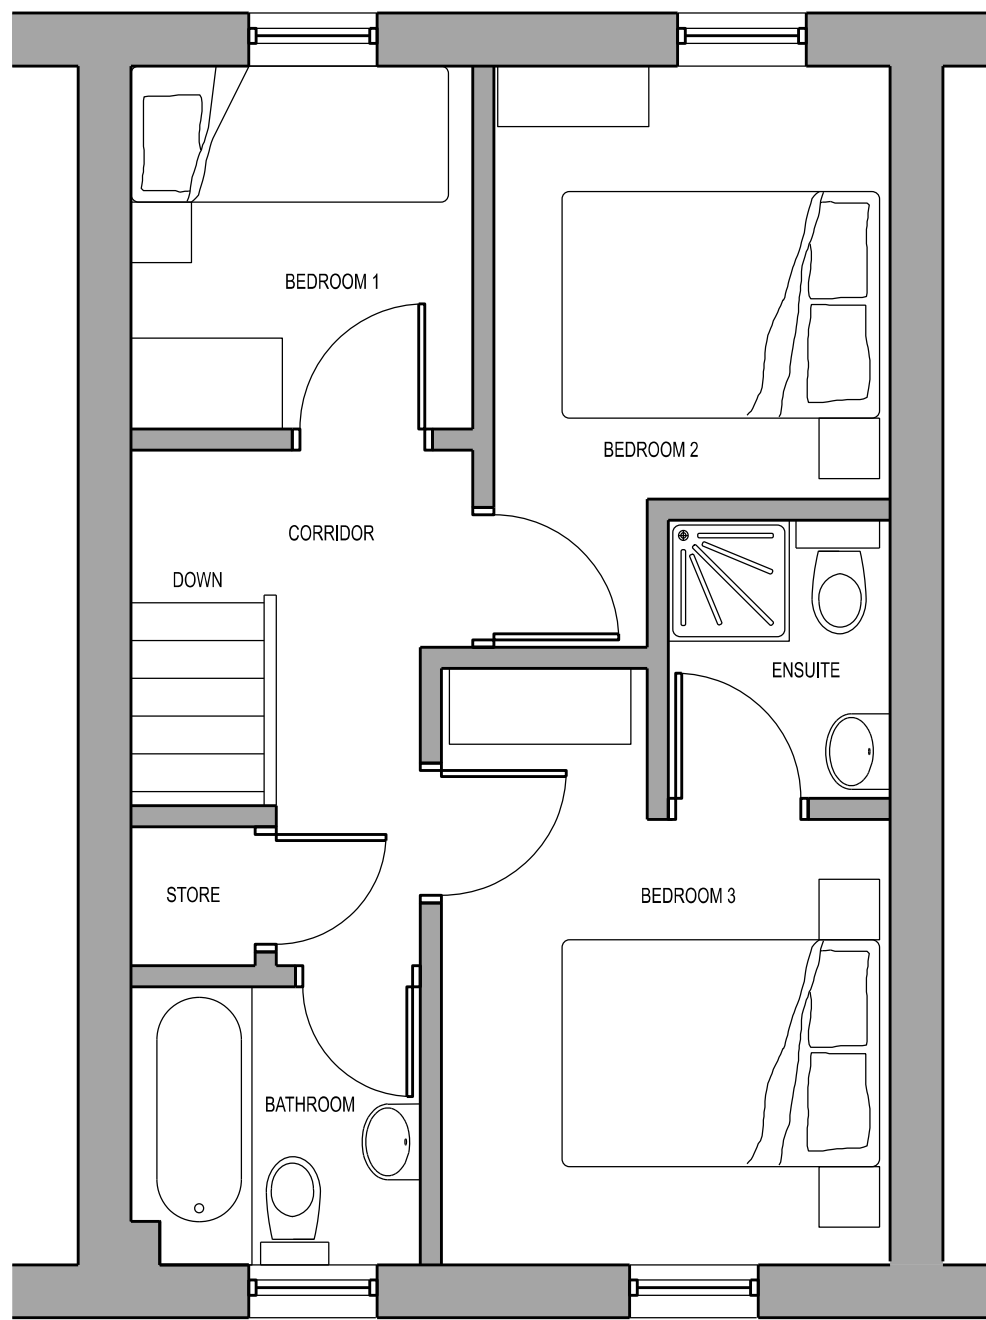

SECOND FLOOR PLAN

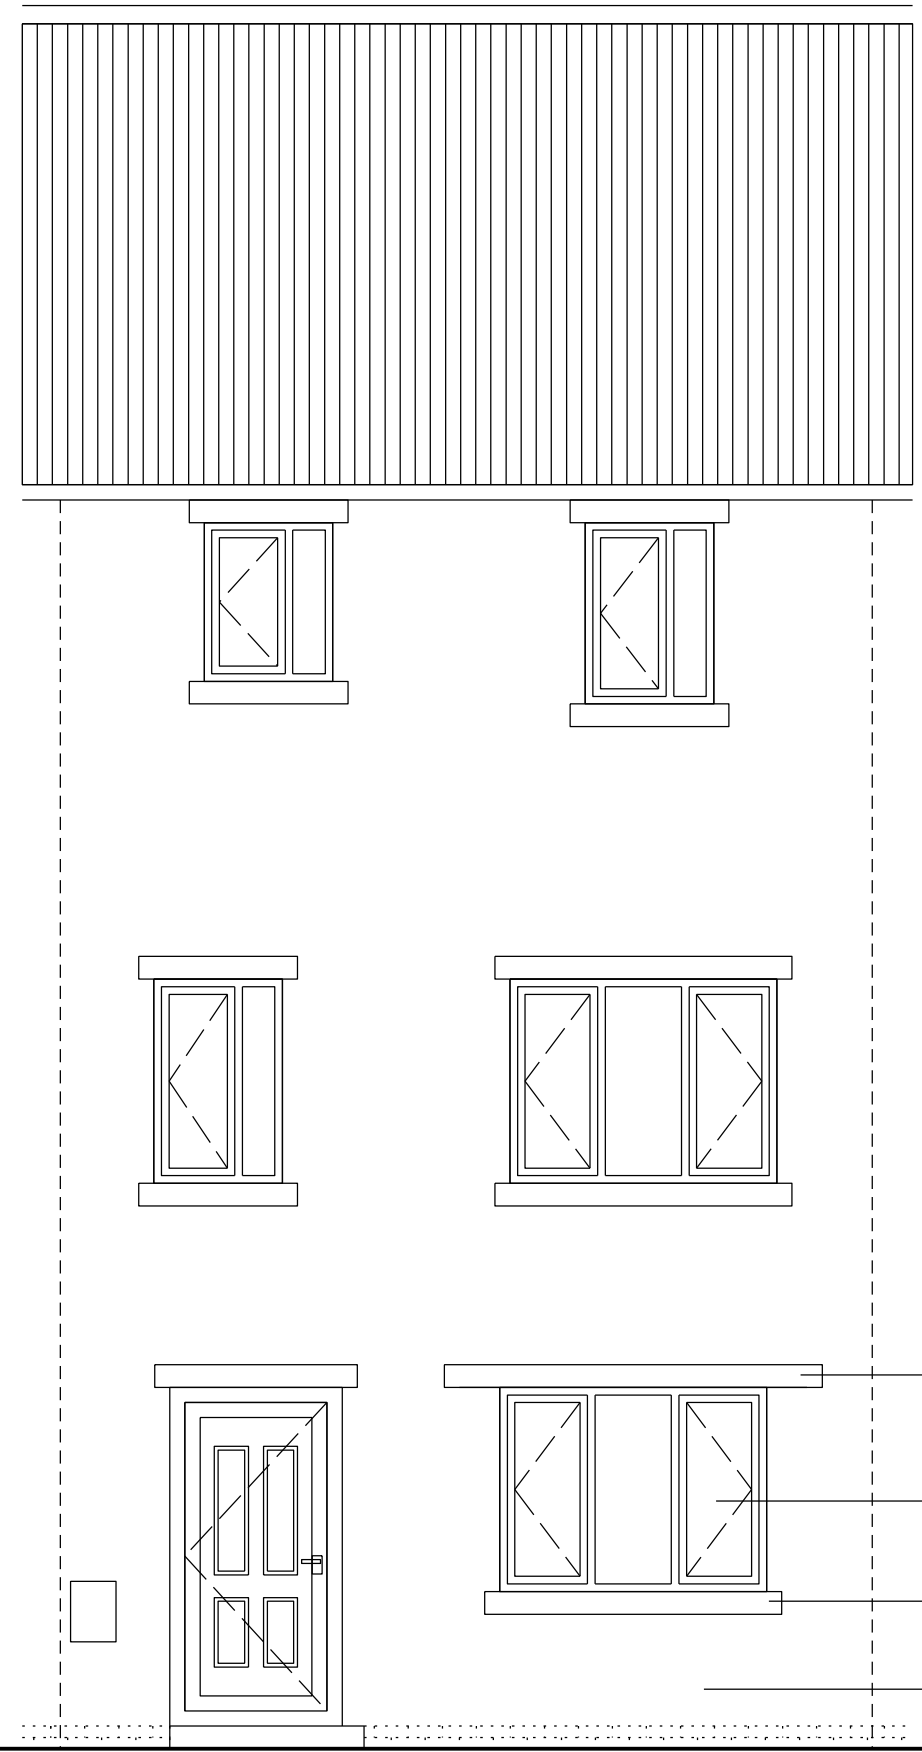


FRONT ELEVATION A

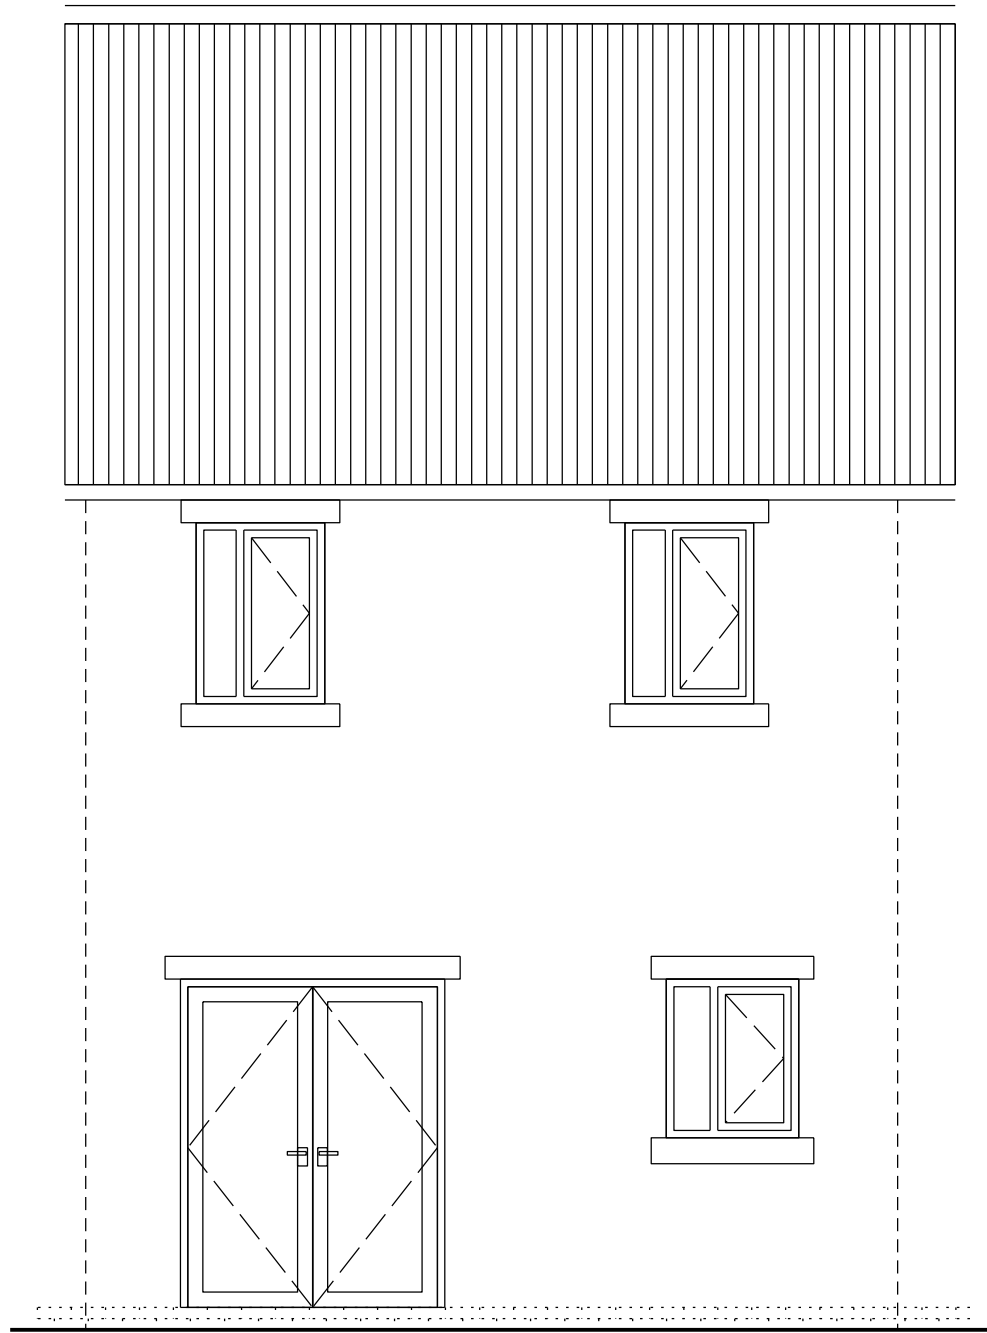

REAR ELEVATION B

- Existing stone Lintel to be retained
- UPVC window to match existing - frames to be white
- New stone window sill to match existing
- New brick plinth and stone finishes to match existing

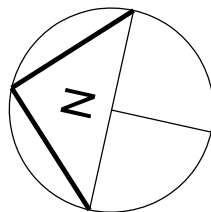

P1	PLANNING ISSUE	CS	25.03.25
No		Prep	Date
Amendments			
This drawing is copyright and is for use on this site only			
Address 23 Charlestown View, Glossop, SK13 8GT			
Title Proposed Plans and Elevations			
Drawing No. 101			
Amendment: Scale @A1: 1:50			
P1			
Status PLANNING			
Prepared By: Charlotte Stone			
Date: March 2025			