



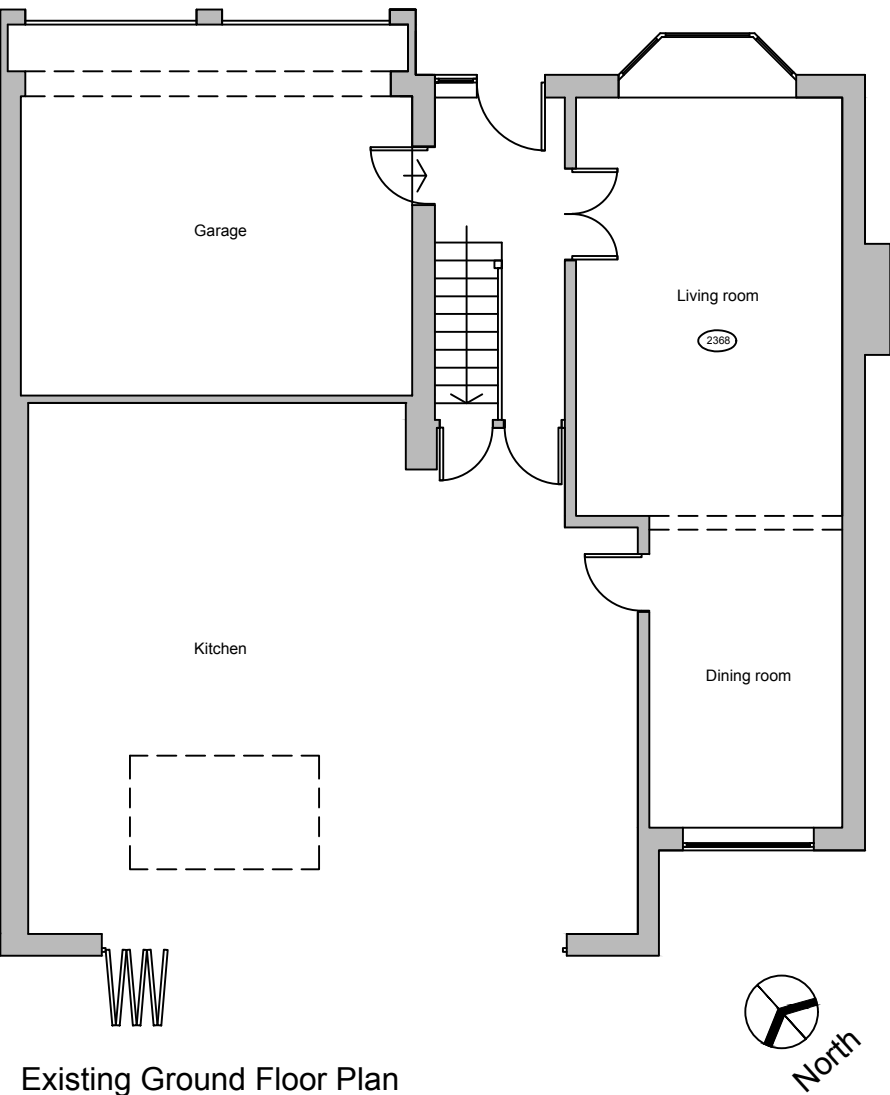

Existing Ground Floor Plan

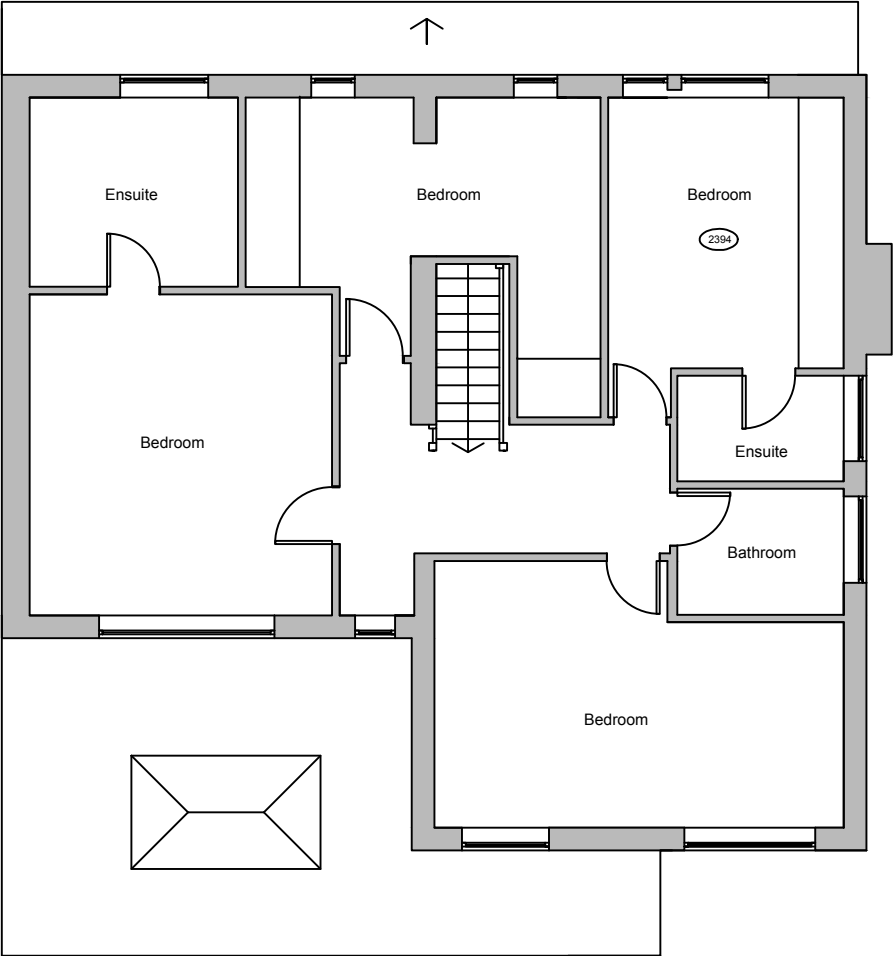

Existing First Floor Plan



Address:

Mr & Mrs Carter
84 Leicester Drive, Glossop, Derbyshire
SK13 8SH

Project:

Proposed partial garage conversion

Title:

Existing Plans

Scale: 1:100 @ A3

Drawn: C.K.	Date: March 2025
----------------	---------------------

Project no.: 3328	Drawing no.: 3328-001
----------------------	--------------------------



Metric Scale