

SHEET ID: 455B
DATE: 19/09/2024

SITE ADDRESS
4 South Street
Buxton
Derbyshire
SK17 6LB


DRAWINGS LIST
Existing:
West Elevation
East Elevation
South Elevation
North Elevation
Site Plan
Location Plan
Ground Floor Plan
First Floor Plan
Second Floor Plan

DESIGNER
Nasar Ishfaq
JAAN Architects Ltd
www.JAANarchitects.co.uk
07817 086 944


CLIENT
Mr Wasim Saleem

Proposed:
West Elevation
East Elevation
South Elevation
North Elevation
Site Plan
Location Plan
Ground Floor Plan
First Floor Plan
Second Floor Plan

Note: Materials to match existing where possible

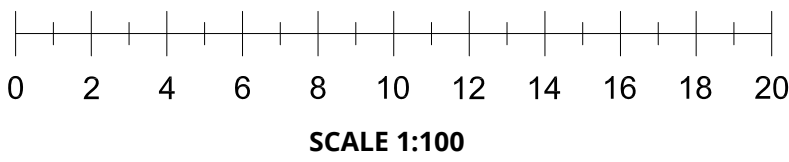

SITE PLAN
SCALE 1:200
EXISTING - E001

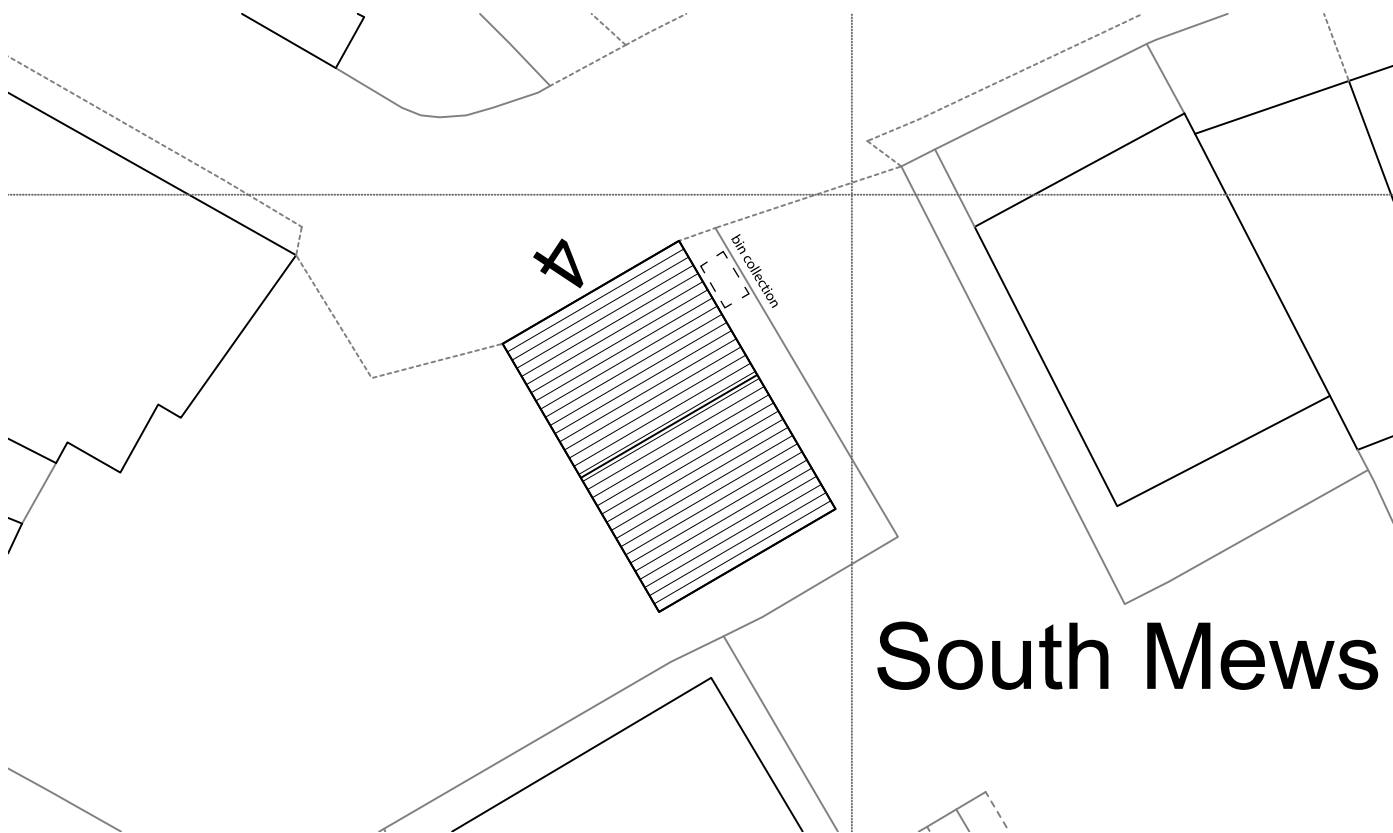


SITE PLAN
SCALE 1:200
PROPOSED - P001




South Mews


South Mews

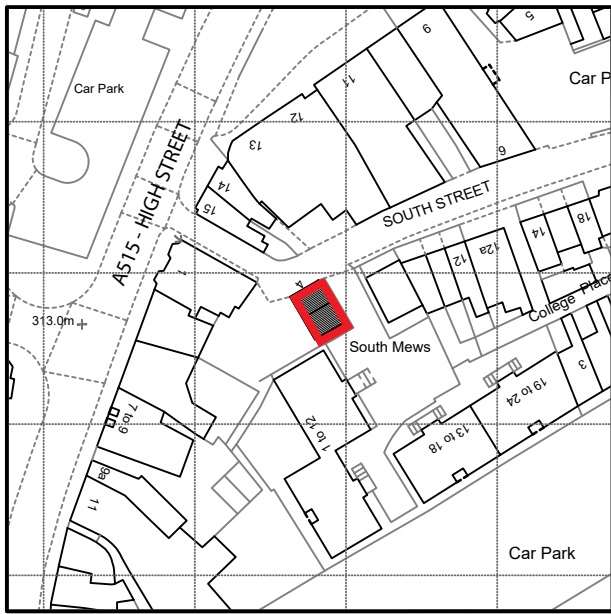


LOCATION PLAN
SCALE 1:1250
UID - E002

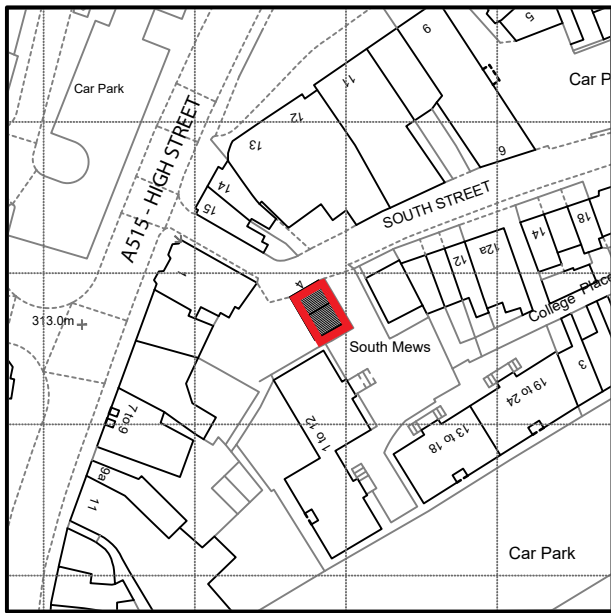


LOCATION PLAN
SCALE 1:1250
UID - P002

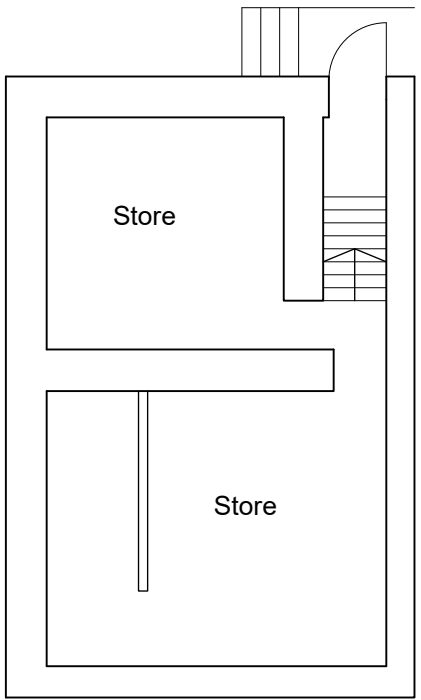


BASEMENT FLOOR
SCALE 1:100
EXISTING - E003

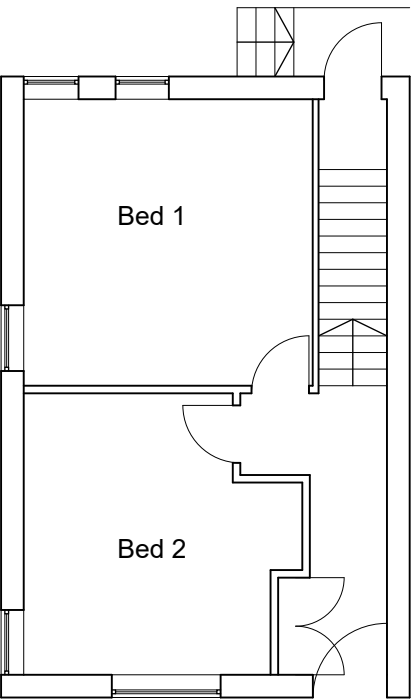


GROUND FLOOR
SCALE 1:100
EXISTING - E004

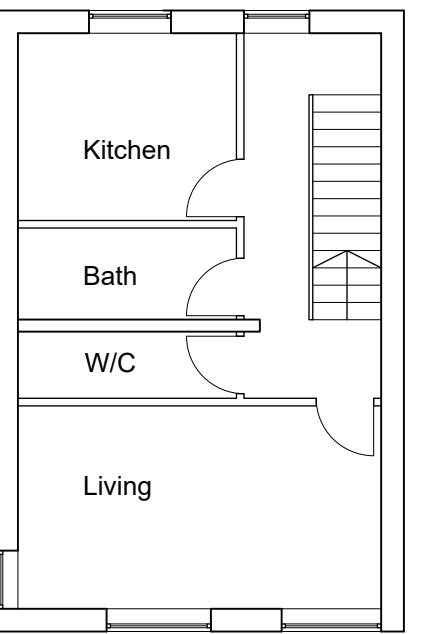


FIRST FLOOR
SCALE 1:100
EXISTING - E005

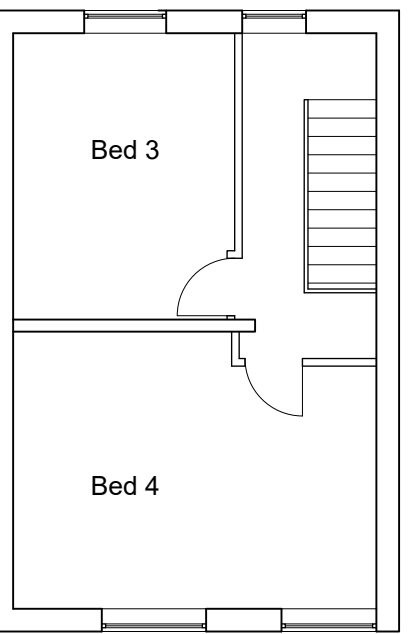


SECOND FLOOR
SCALE 1:100
EXISTING - P006

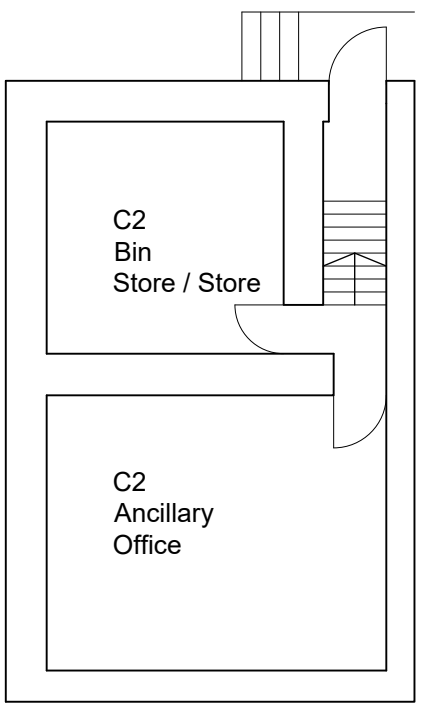


BASEMENT FLOOR
SCALE 1:100
PROPOSED - P003

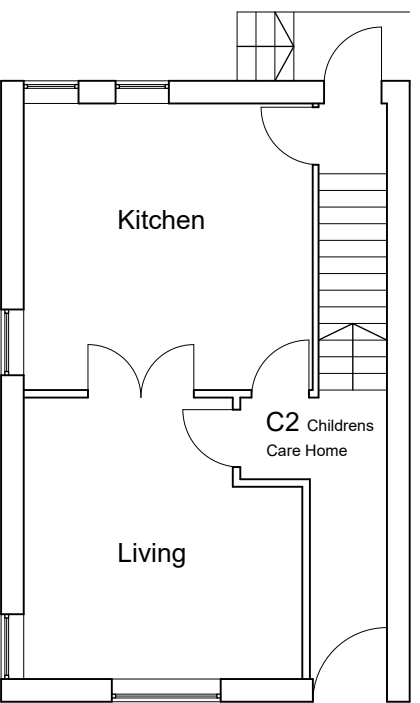


GROUND FLOOR
SCALE 1:100
PROPOSED - P004

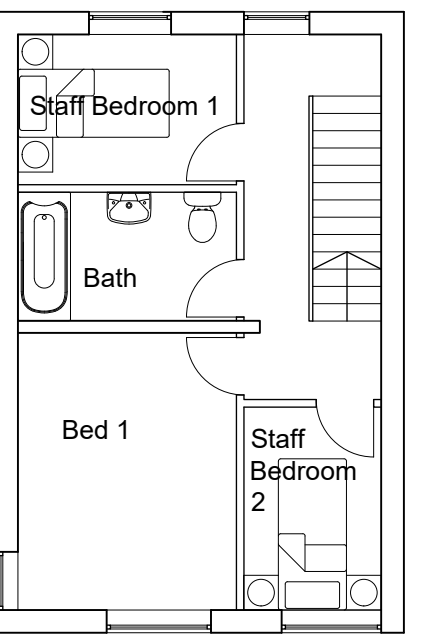


FIRST FLOOR
SCALE 1:100
PROPOSED - P005

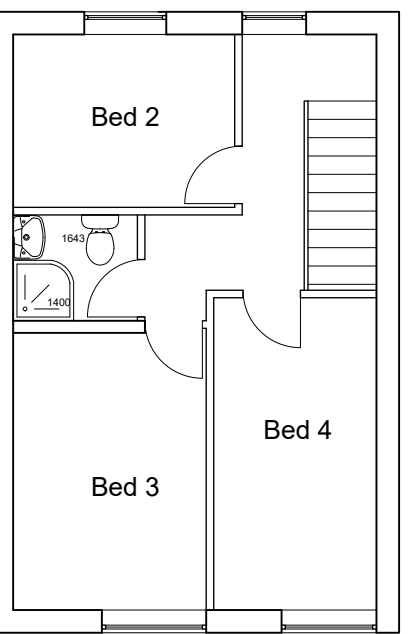


SECOND FLOOR
SCALE 1:100
PROPOSED - P006

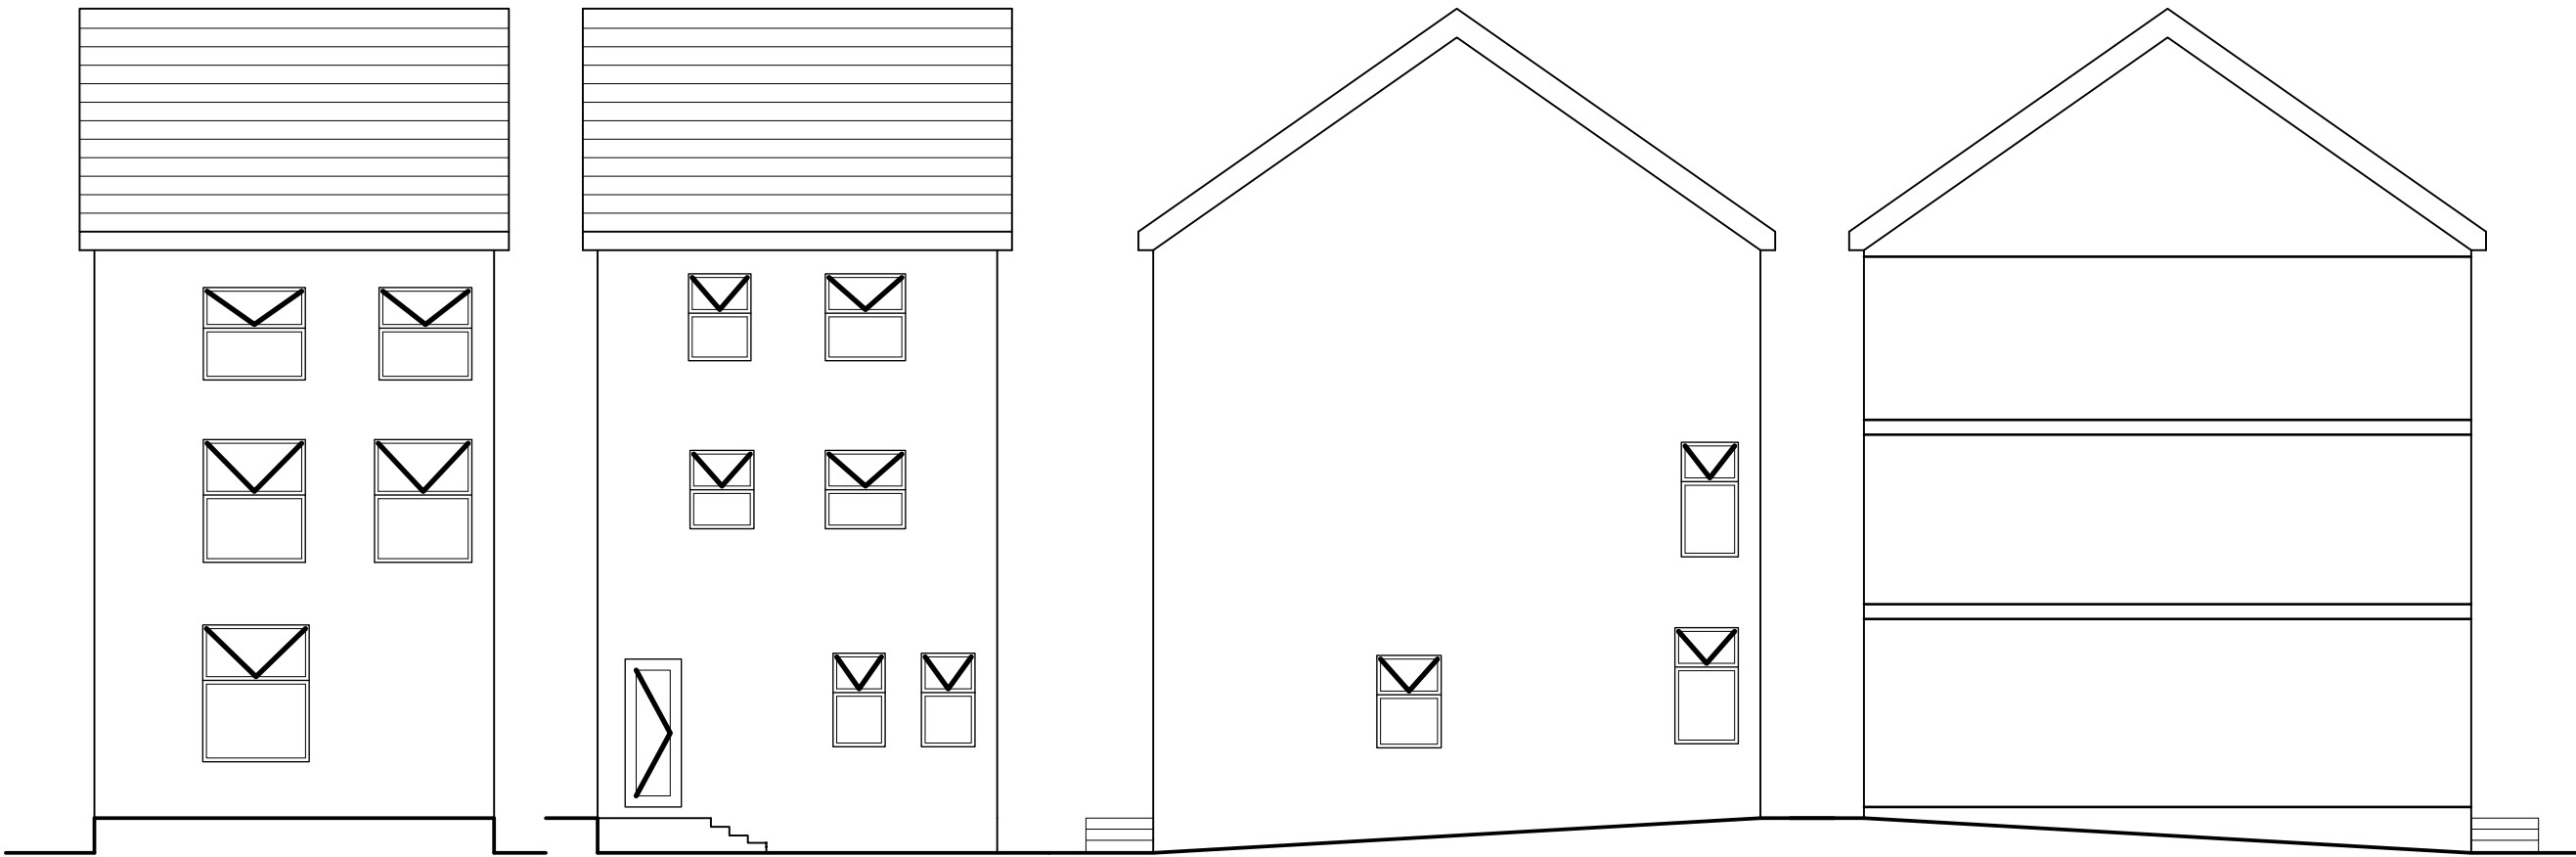


NORTH ELEVATION
SCALE 1:100
EXISTING - E005

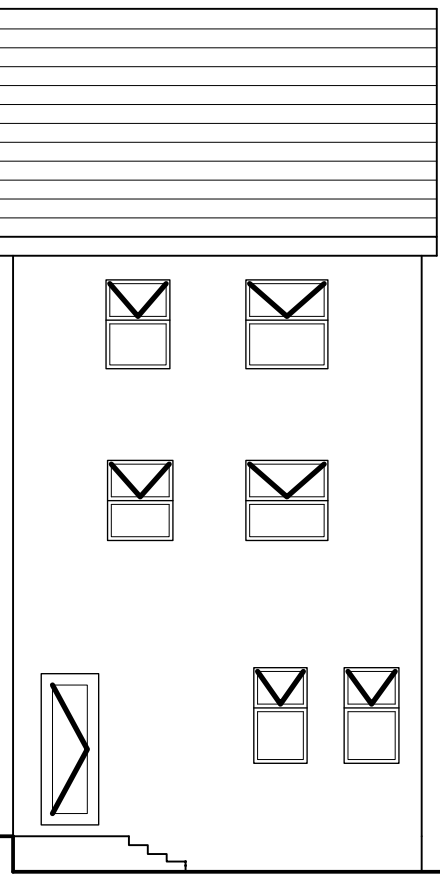


SOUTH ELEVATION
SCALE 1:100
EXISTING - E007

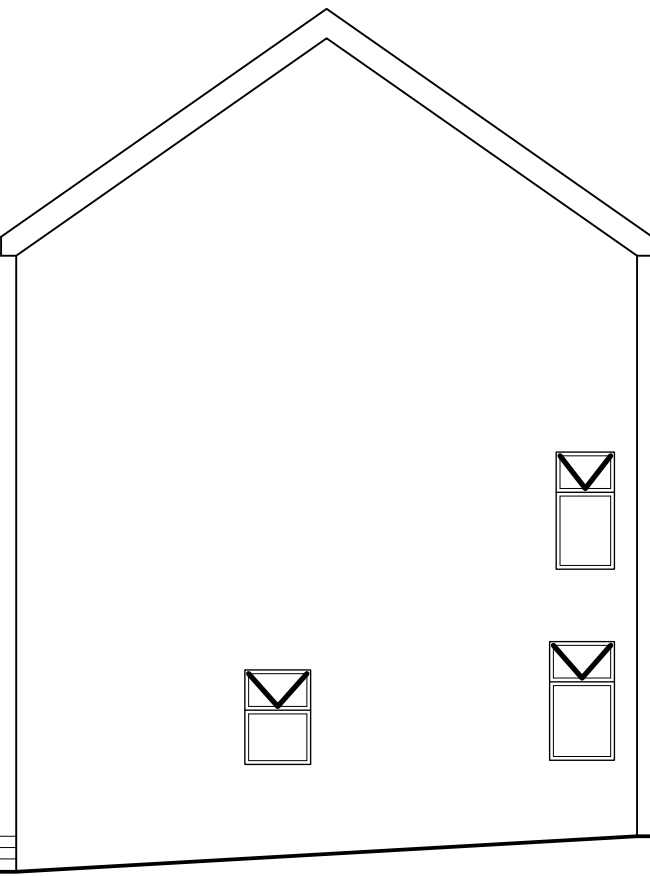


EAST ELEVATION
SCALE 1:100
EXISTING - E006

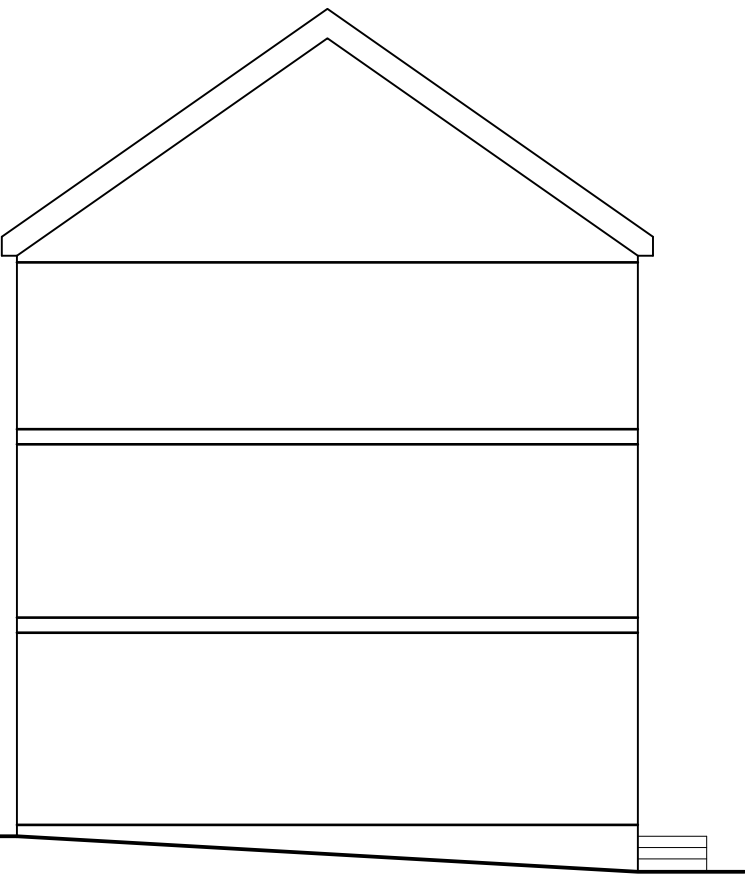


WEST ELEVATION
SCALE 1:100
EXISTING - E008

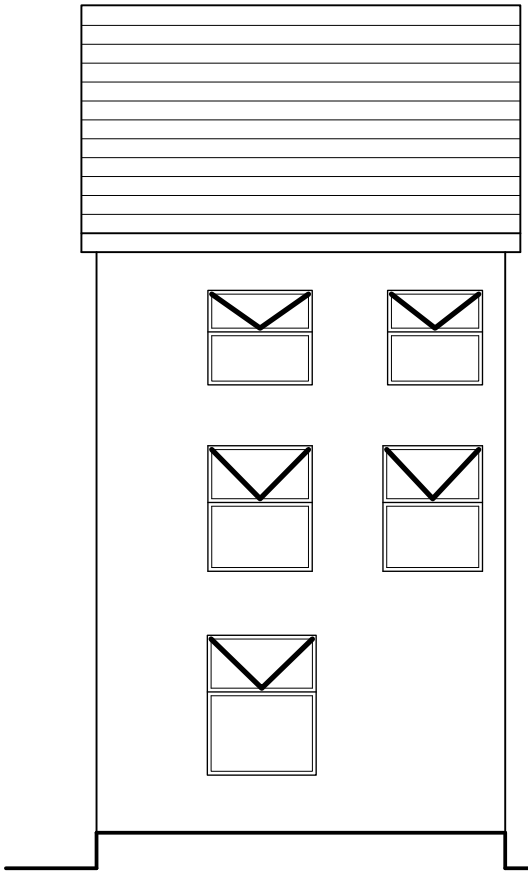


NORTH ELEVATION
SCALE 1:100
PROPOSED - P006

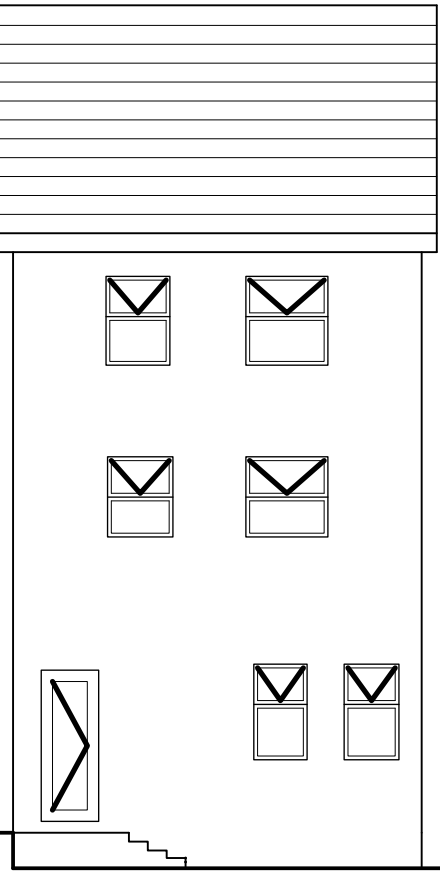

SOUTH ELEVATION
SCALE 1:100
PROPOSED - P007

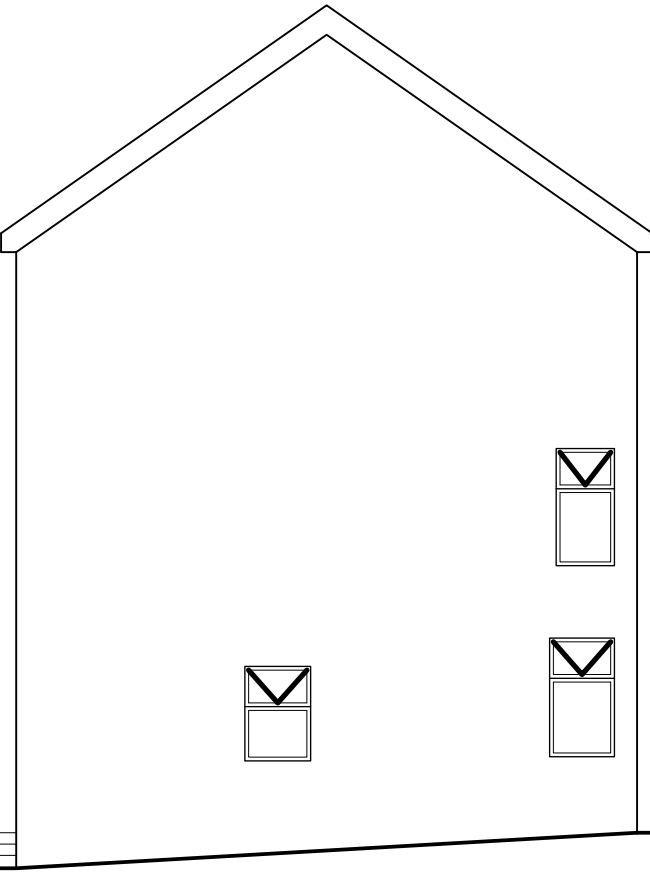

EAST ELEVATION
SCALE 1:100
PROPOSED - P008

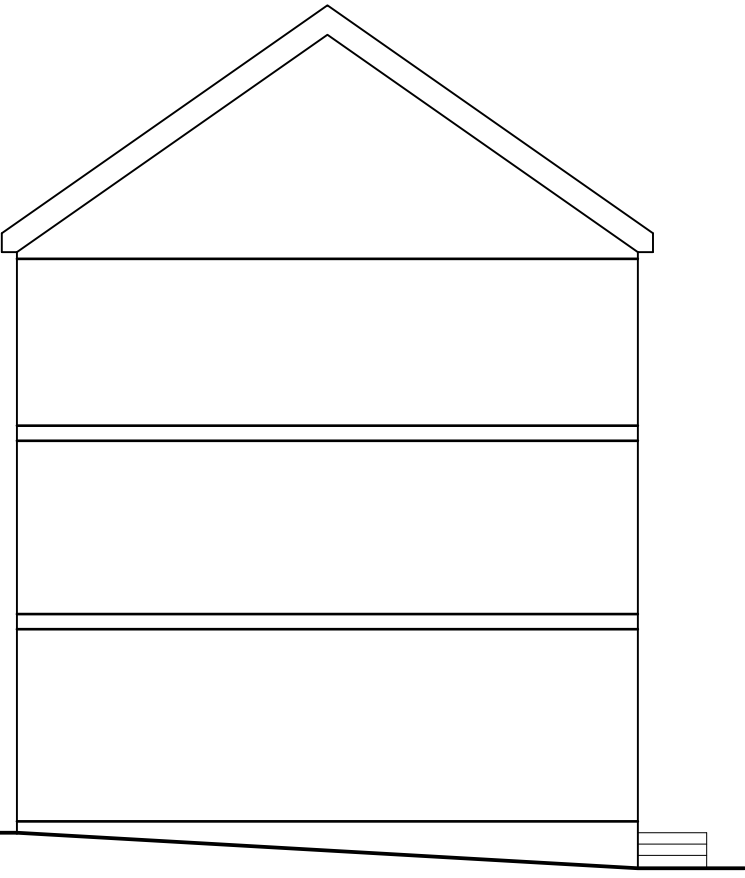

WEST ELEVATION
SCALE 1:100
PROPOSED - P009