


PROPOSED FIRST FLOOR PLAN - rev A

rev A - April 25 - front elevation fenestration adjusted to satisfy planners

SCALE BAR 1:100

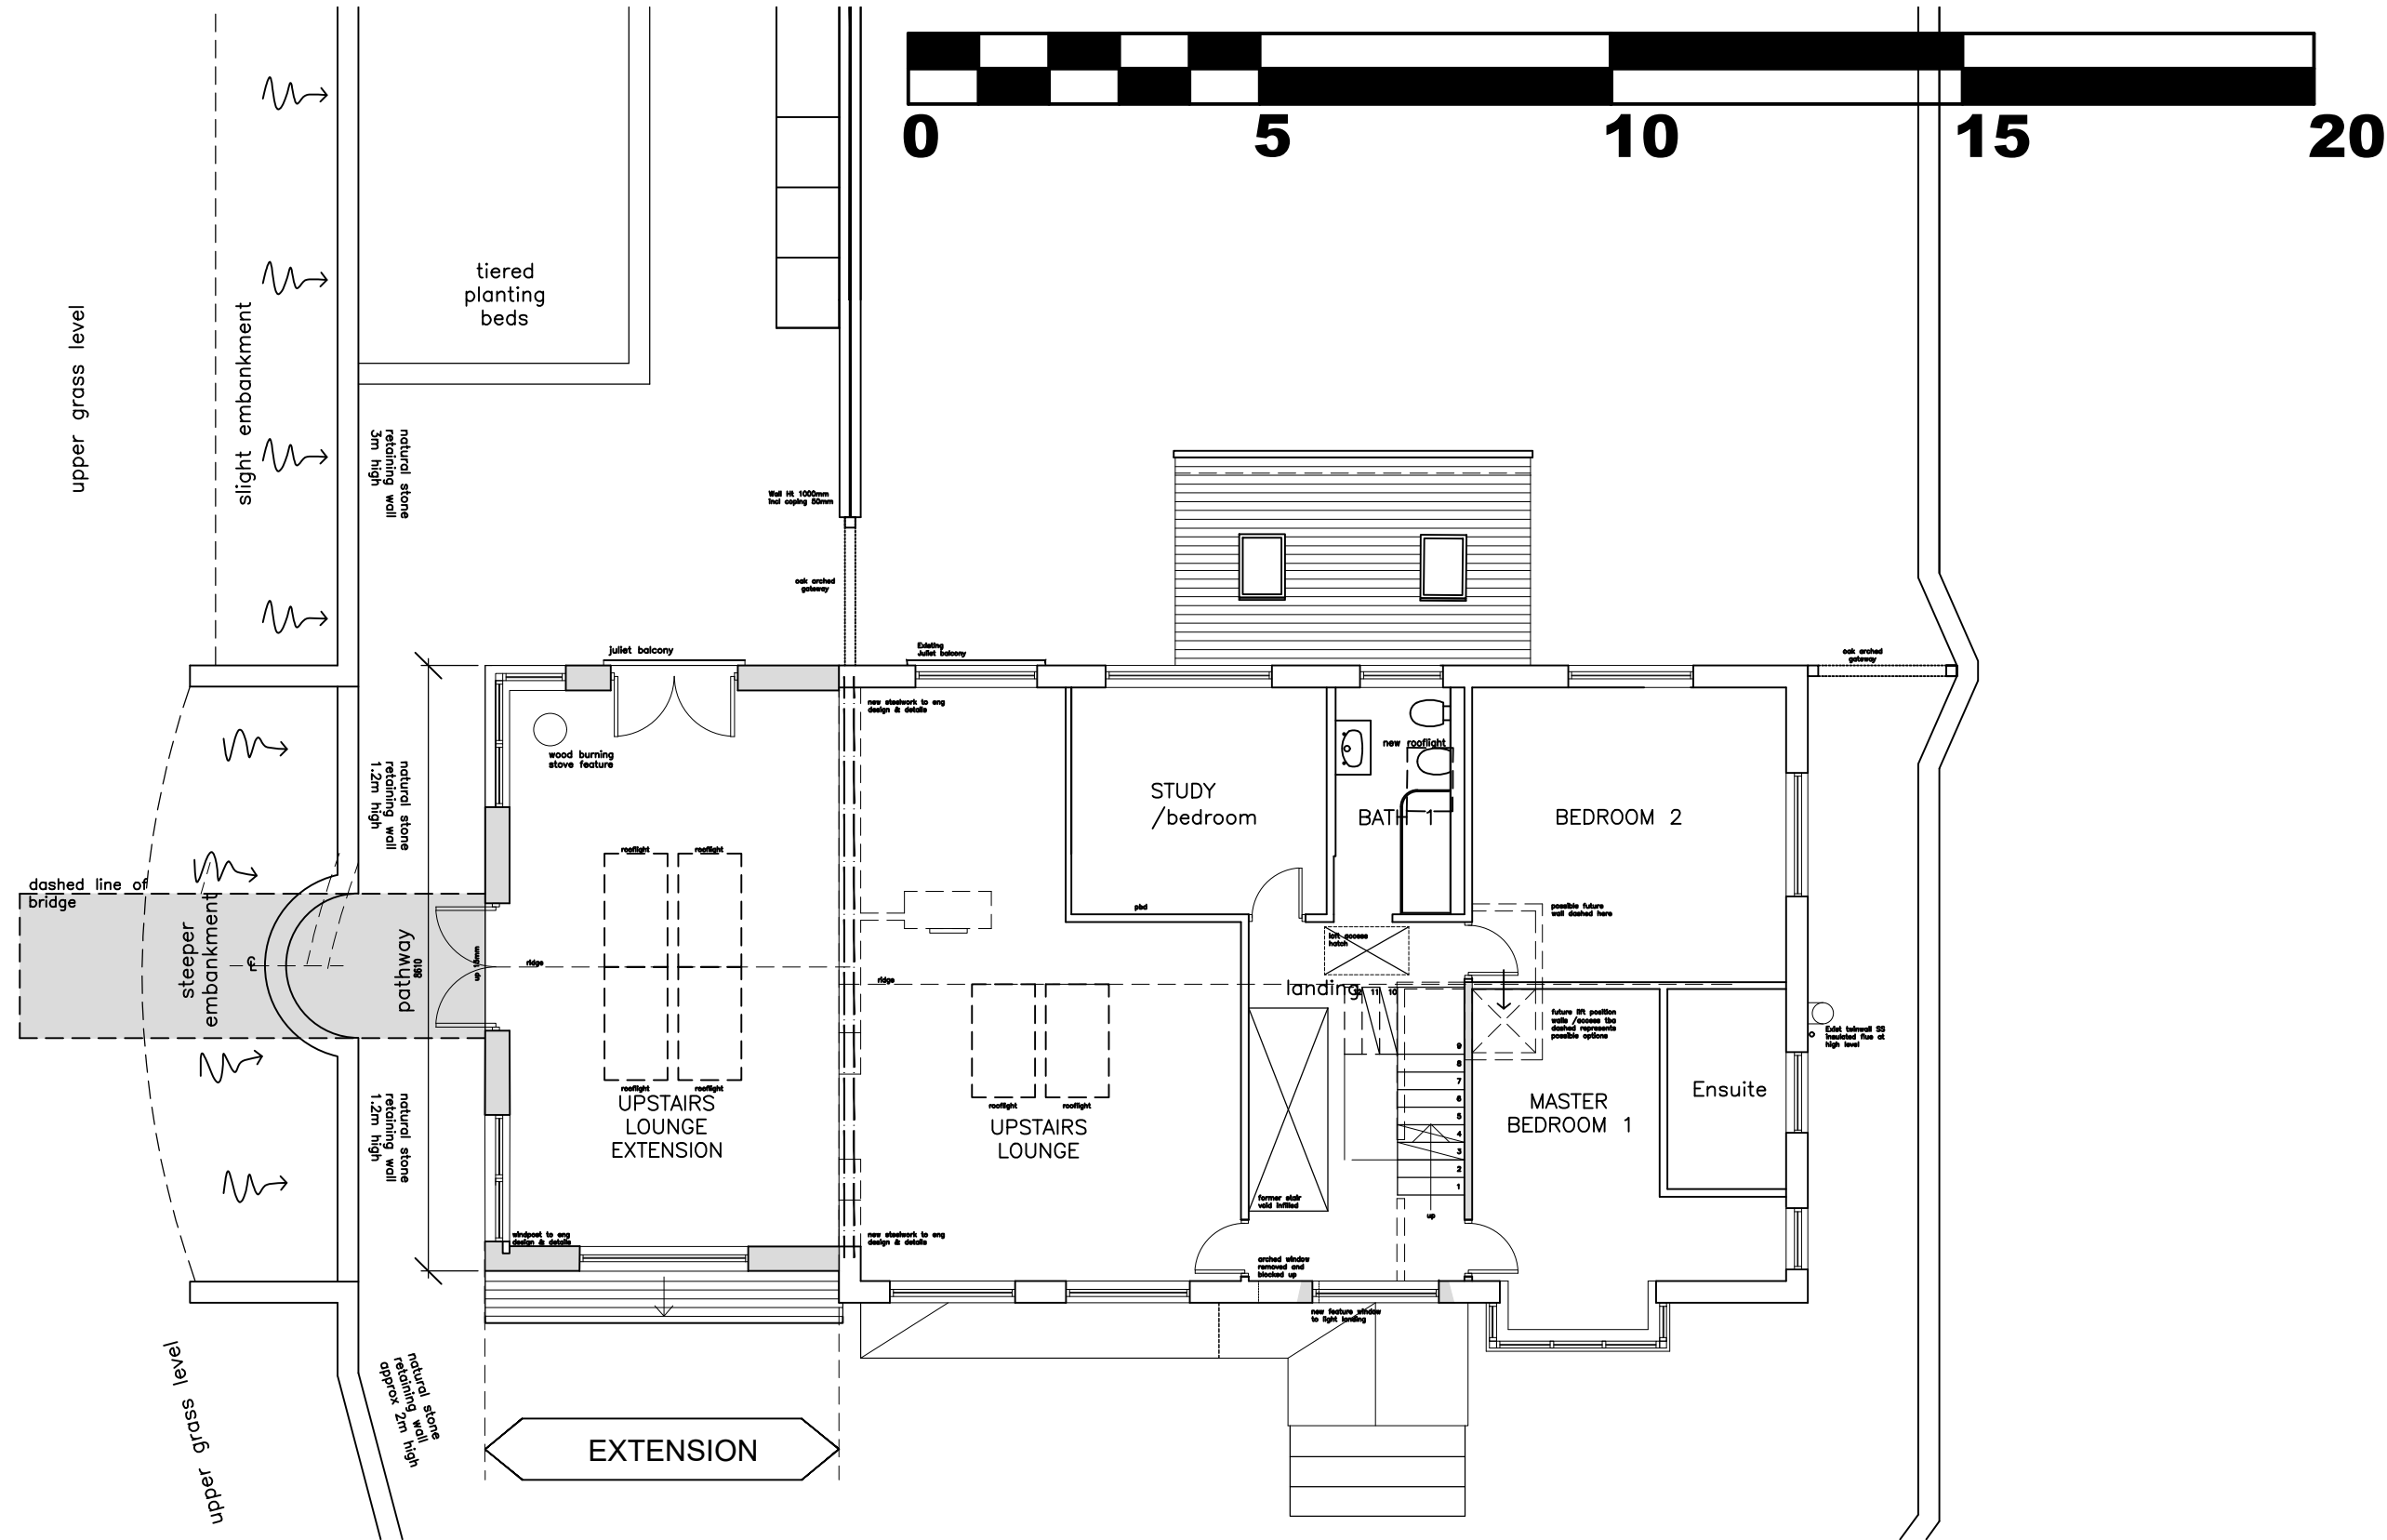

EXTENSION AND ADAPTATIONS at
PADDOCK LODGE, PADDOCK LANE, WHALEY BRIDGE
HIGH PEAK, SK23 7JP for Mr. M. Bowes

SCALE 1:100
DATE: JANUARY 2025