



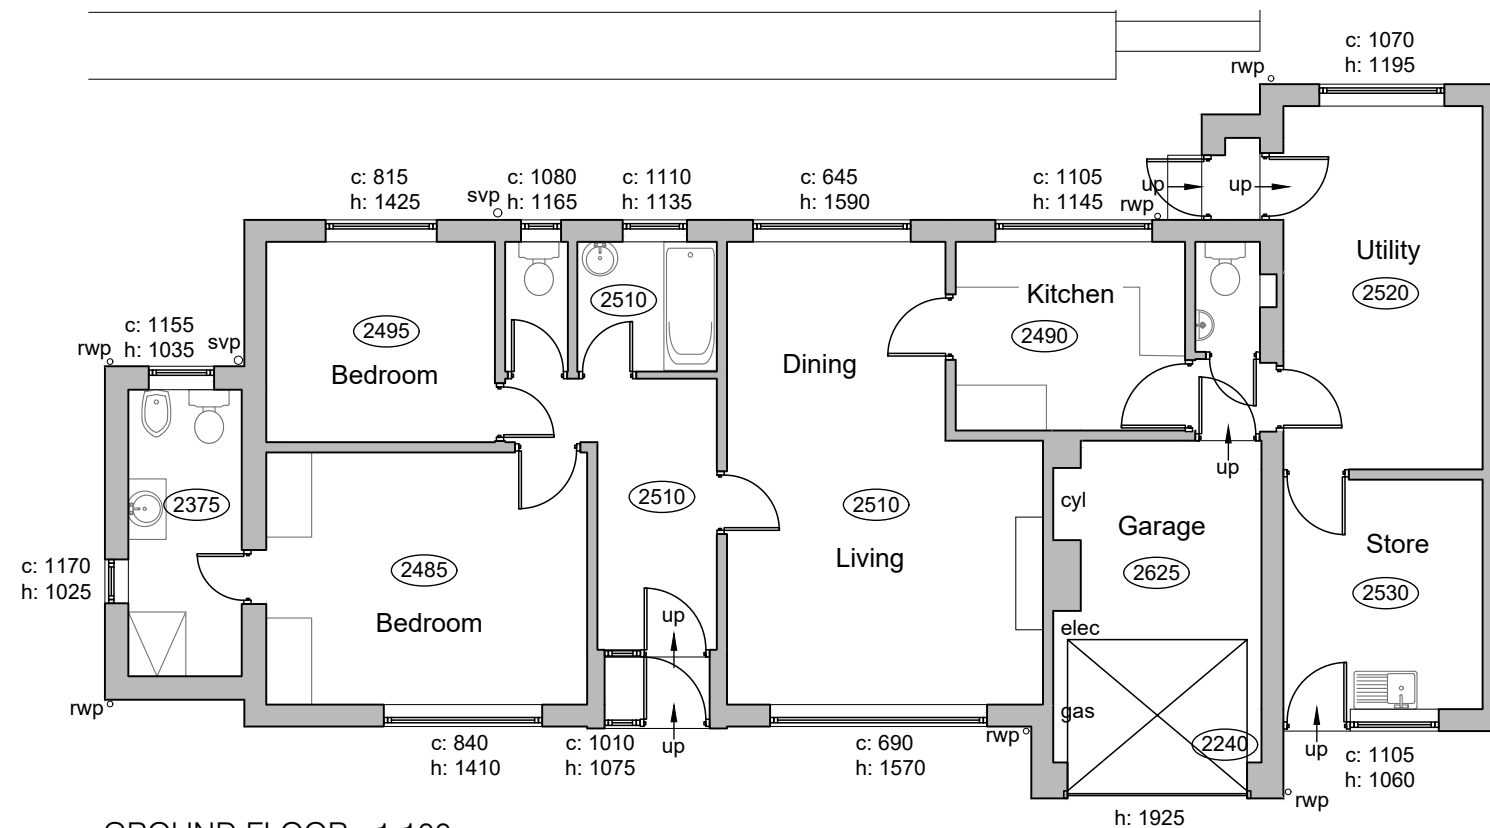


GROUND FLOOR - 1:100

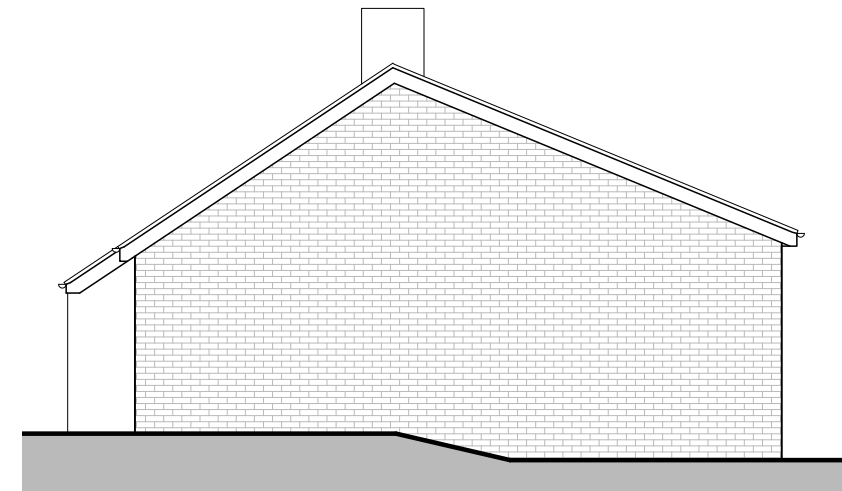

EAST ELEVATION - 1:100



SOUTH ELEVATION - 1:100

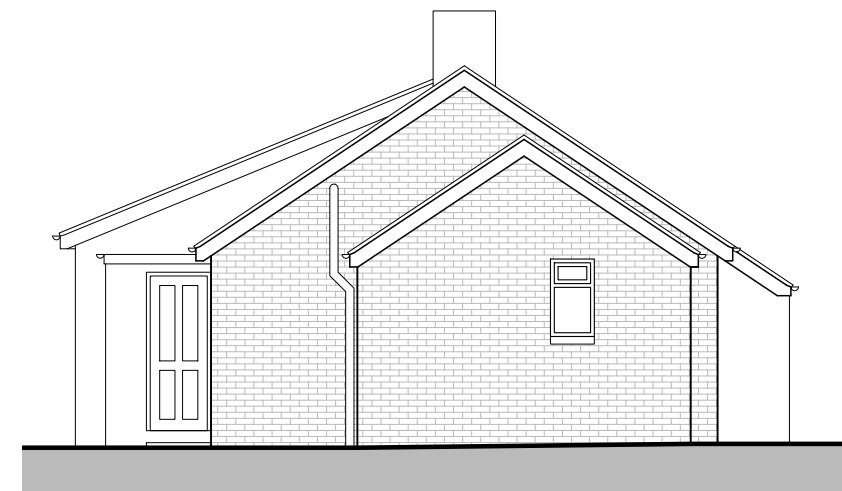

WEST ELEVATION - 1:100



NORTH ELEVATION - 1:100

NOTES:

1. Refer to all consultants' drawings/reports. Report discrepancies before starting work.
2. The contractor must verify all setting-out dimensions and site conditions before work begins. Report discrepancies immediately.
3. These drawings are for General Arrangement only. Candid Architecture Ltd accepts no liability for construction errors.
4. Copyright is vested in Candid Architecture Ltd. Reproduction requires written consent.

Rev A - Planning Application - 30.03.25

CANDID
Architecture

a: 93 Parsonage Road,
Stockport, Manchester, SK4 4JL
e: ric@candidarchitecture.co.uk
t: 07966 295 223

client
H Mainwaring
project
26 Simmondley New Road,
Glossop, SK13 6LP
drawing
Existing Floor Plan and Elevations

scale SHOWN@A3	date 20.09.24	drawn RL
drawing no. RG397 / EX01	revision A	

