



NOTES:

- 1. Refer to all consultants' drawings/reports. Report discrepancies before starting work.
- 2. The contractor must verify all setting-out dimensions and site conditions before work begins. Report discrepancies immediately.
- 3. These drawings are for General Arrangement only. Candid Architecture Ltd accepts no liability for construction errors.
- 4. Copyright is vested in Candid Architecture Ltd. Reproduction requires written consent.

Existing roof replaced with a roof with a higher ridge and dormers to create first floor accommodation

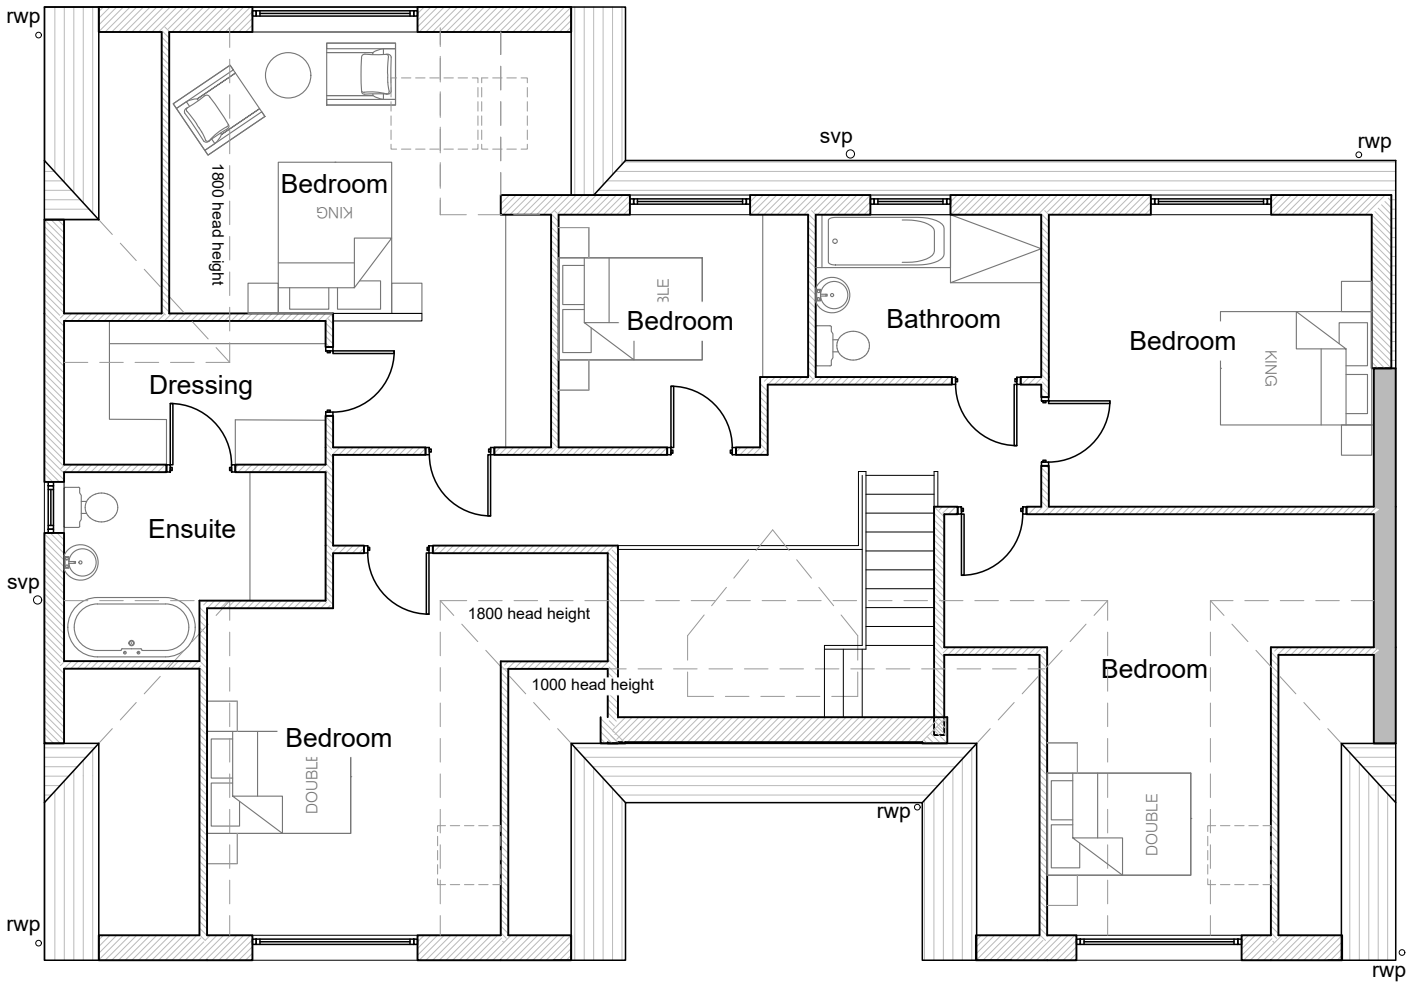

FIRST FLOOR - 1:100

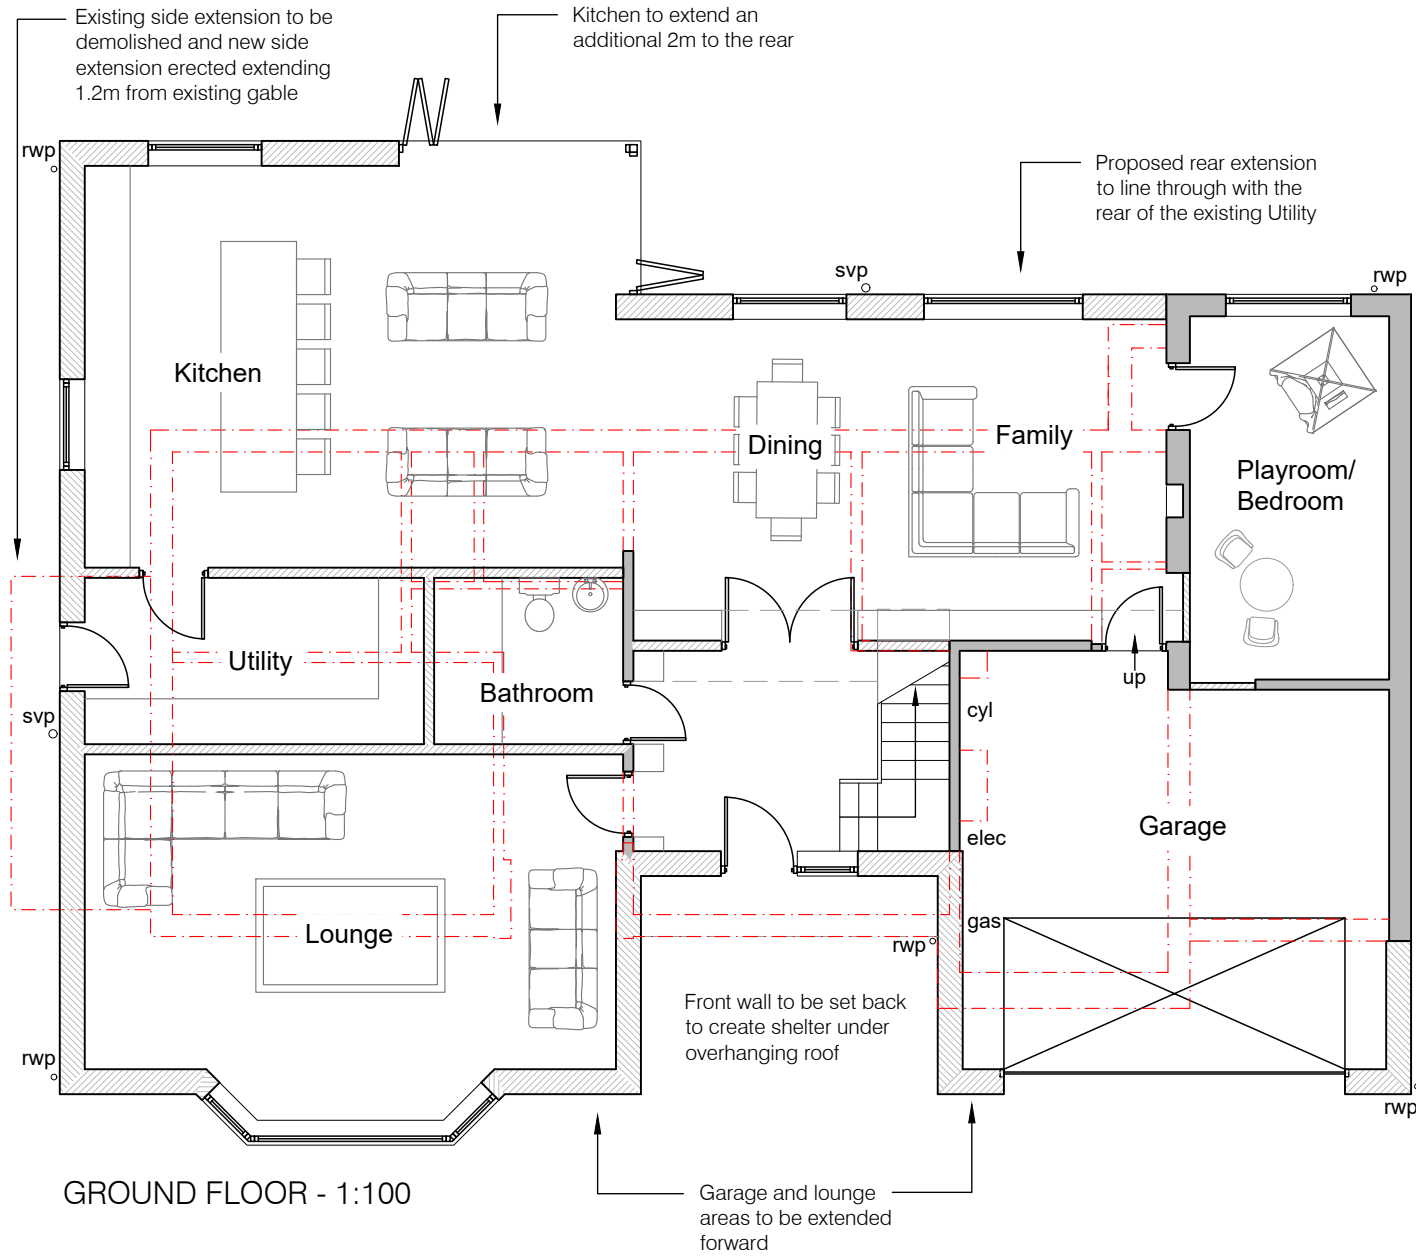

GROUND FLOOR - 1:100

Rev A - Planning Application - 30.03.25



a: 93 Parsonage Road,
Stockport, Manchester, SK4 4JL
e: ric@candidarchitecture.co.uk
t: 07966 295 223

client
H Mainwaring
project
26 Simmondley New Road,
Glossop, SK13 6LP
drawing
Proposed Floor Plans

scale SHOWN@A3	date 27.03.25	drawn RL	revision
drawing no. RG397 / PL01	A		

