

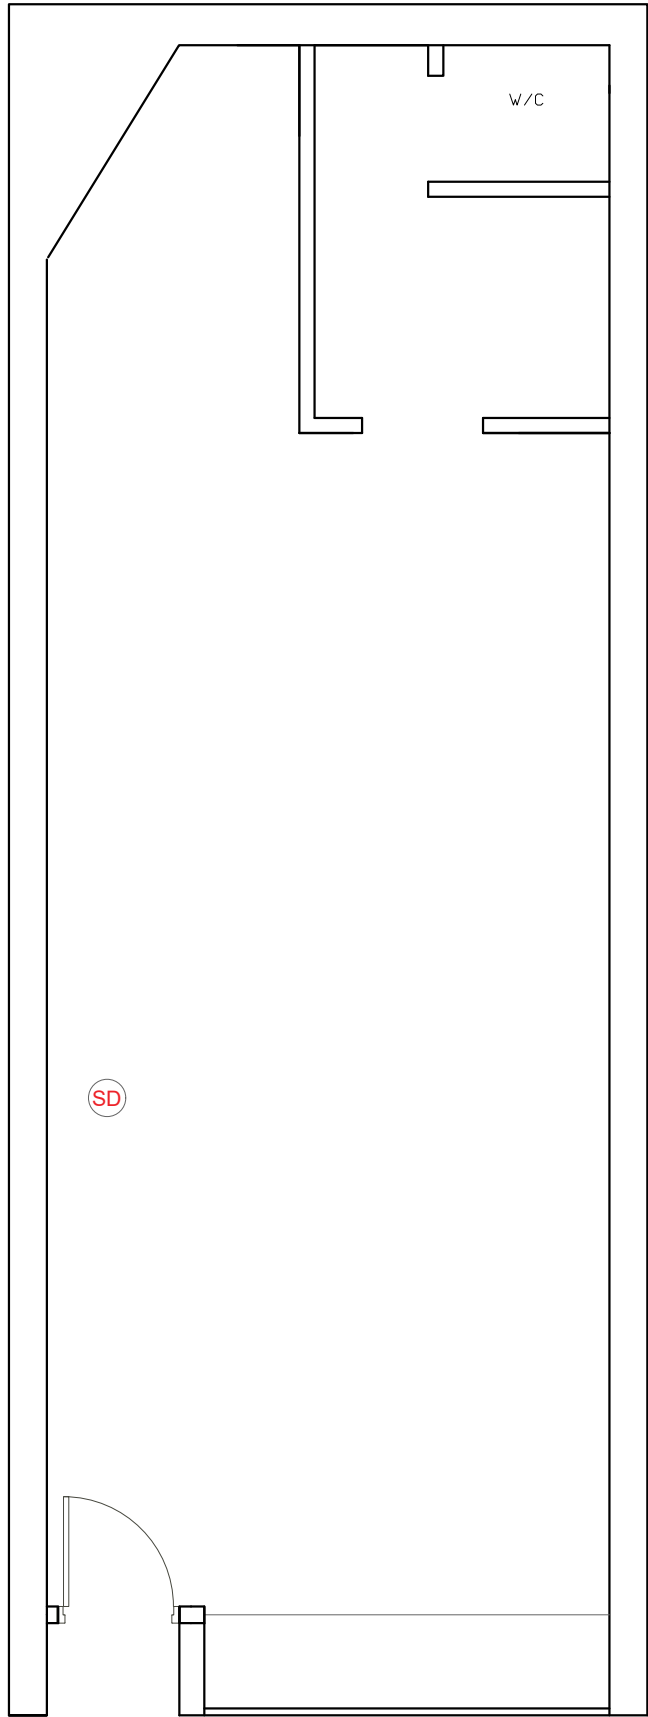


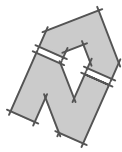

EXISTING FLOOR PLAN
1:50

Red hatch depicts
area to be licenced

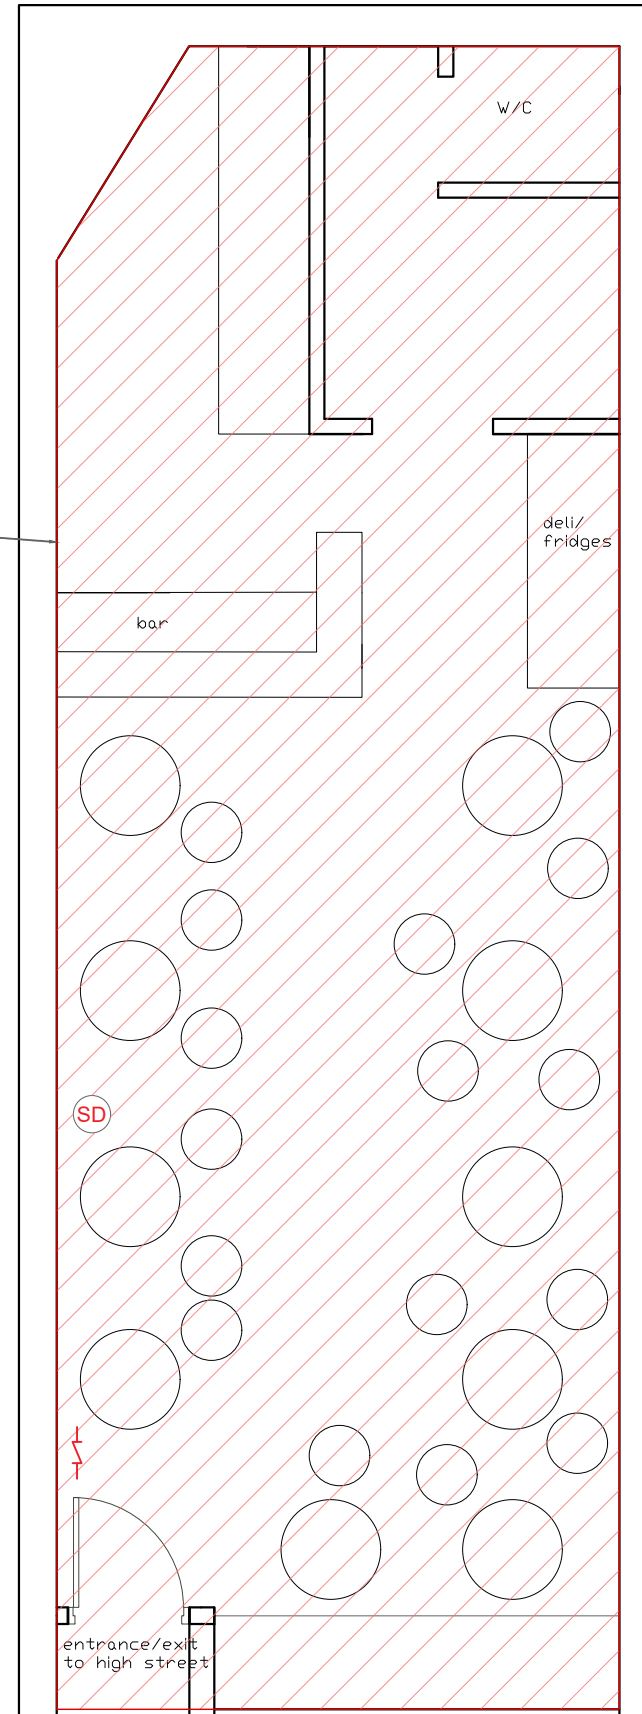

PROPOSED FLOOR PLAN
1:50

Drawing Notes

1. All dimensions must be checked on site and any discrepancies verified with the designer.
2. Unless shown otherwise, all dimensions are to structural surfaces.
3. All work must comply with relevant building Standards and Building Regulations requirements. Drawing errors and omissions to be reported to the architect.
4. In accordance with updated CDM regulations any revisions or design variations must be verified with the appointed principal designer during construction.

Drawing copywrite of LANDE Design Studio Ltd.

THESE ARE NOT CONSTRUCTION DRAWINGS



fire extinguisher



Smoke detector

Site Address:
1 Spring Gardens, Buxton, Derbyshire SK17 6BJ

Project:
Change of use & listed building consent

Drawing title:
Existing and Proposed floor plans

Status: Planning Date: March 2025

Project no: LDS-24-1033 1.2 Drawing no: - Revision: - Scale: 1:50@A3

1.2

FLOOR PLANS

1:50

LANDE