




- Drawing Notes**
1. All dimensions must be checked on site and any discrepancies verified with the designer.
  2. Unless shown otherwise, all dimensions are to structural surfaces.
  3. All work must comply with relevant building Standards and Building Regulations requirements. Drawing errors and omissions to be reported to the architect.
  4. In accordance with updated CDM regulations any revisions or design variations must be verified with the appointed principal designer during construction.

Drawing copywrite of LANDE Design Studio Ltd.

THESE ARE NOT CONSTRUCTION DRAWINGS

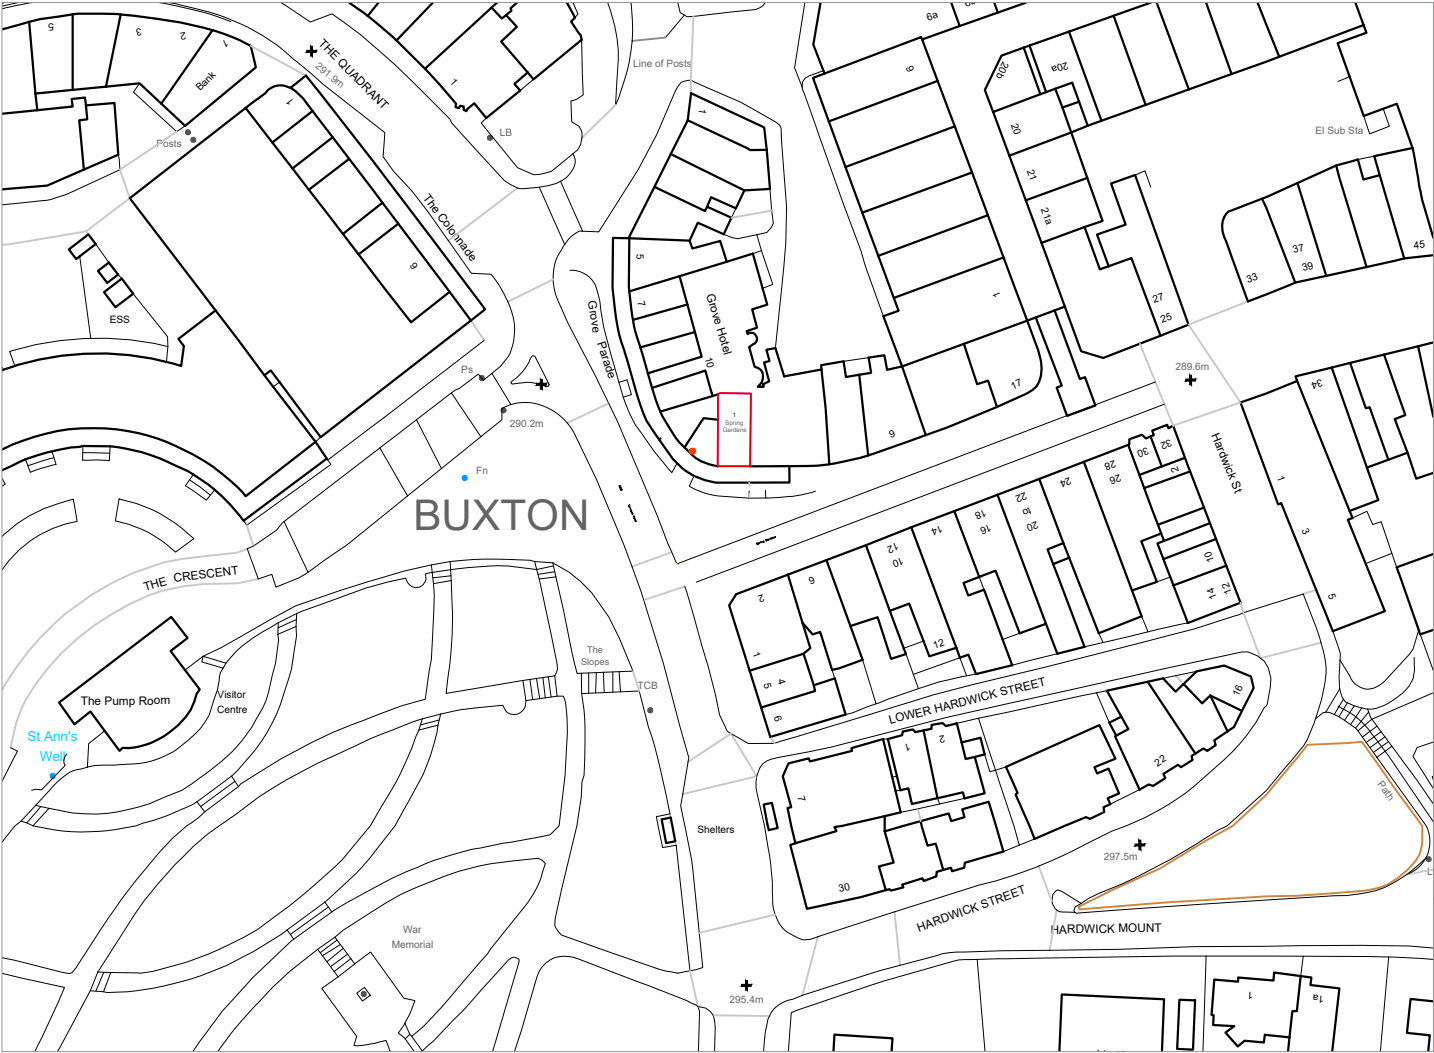

LOCATION PLAN @ 1:1250



SITE PLAN @1:500

1.1 EXISTING LOCATION & SITE PLAN  
As specified

|                                               |             |           |              |
|-----------------------------------------------|-------------|-----------|--------------|
| Site Address:                                 |             |           |              |
| 1 Spring Gardens, Buxton, Derbyshire SK17 6BJ |             |           |              |
| Project:                                      |             |           |              |
| Change of use & listed building consent       |             |           |              |
| Drawing title:                                |             |           |              |
| EXISTING SITE & LOCATION PLAN                 |             |           |              |
| Status:                                       | Date:       |           |              |
| Planning                                      | March 2025  |           |              |
| Project no:                                   | Drawing no: | Revision: | Scale:       |
| LDS-24-1033                                   | 1.1         | -         | As specified |

LANDE