

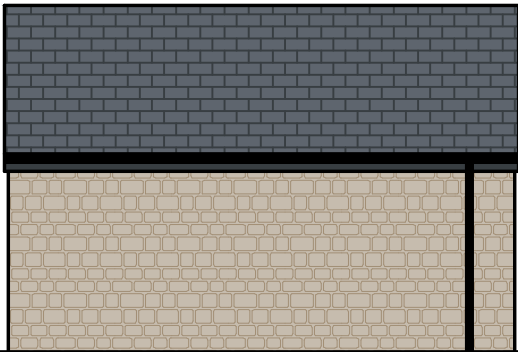



General Notes
01: Ensure drawing is printed to accurate scale before scaling any dimensions, the scale bar below is to assist. If in doubt, contact TADW Architects.
02: All dimensions are in millimetres unless noted otherwise.
03: All dimensions should be verified on site before proceeding with the work.
04: TADW Architects shall be notified in writing of any discrepancies.
05: © TADW Limited (UK) 2015

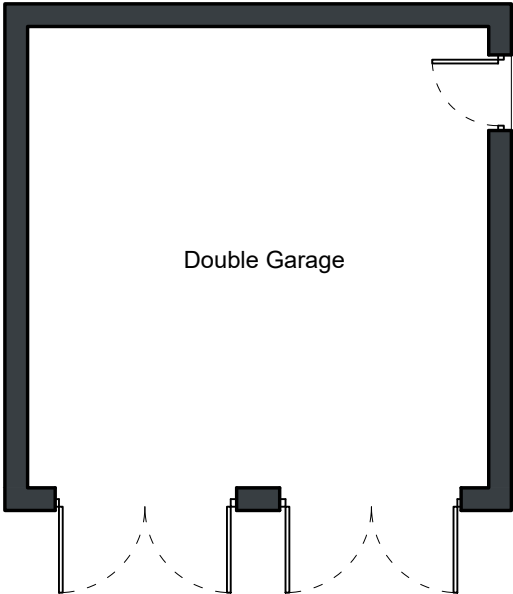


South Elevation

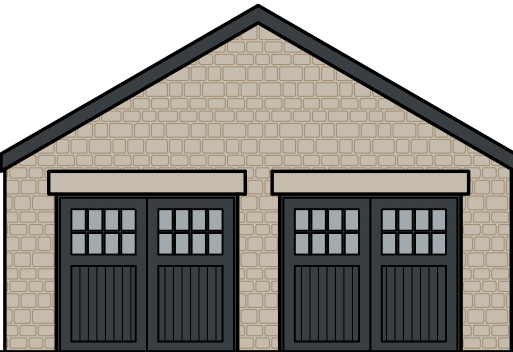



East Elevation

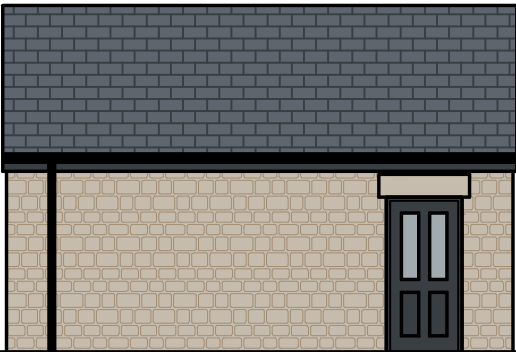

North Elevation

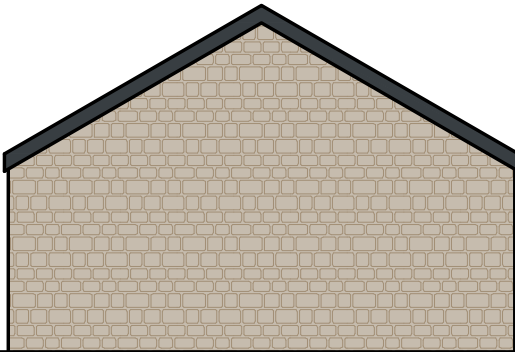


West Elevation

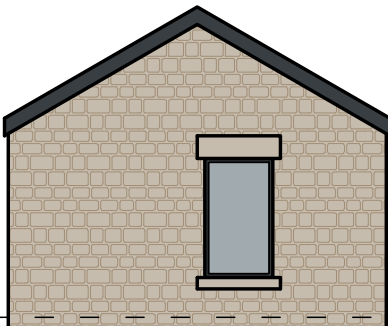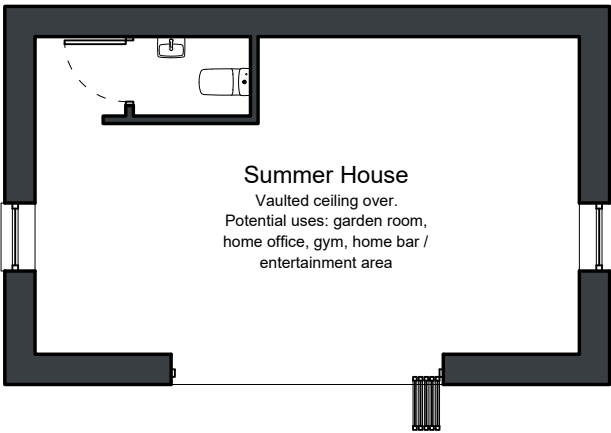


South Elevation



East Elevation

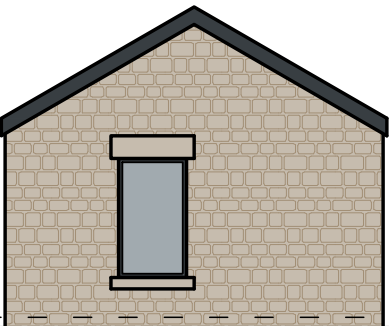

North Elevation

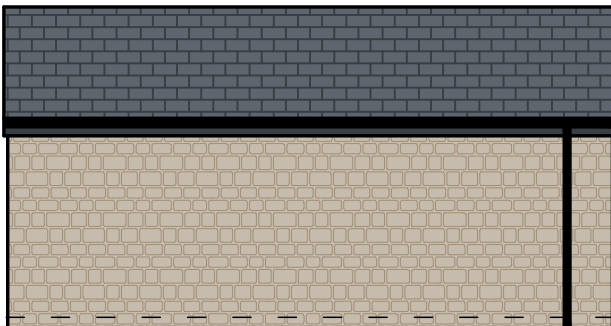

West Elevation

Proposed Materials

Note, all materials subject to LA Approval

- Roof:** Natural slate roofing
Black aluminium rainwater goods - cast effect
- External walls:** Random coursed natural stone
Sawn stone window heads, cills and door surrounds
- Windows:** High performance timber and aluminium clad windows, colour RAL7016
- Garage doors:** Painted timber doors, colour RAL7016

P2	Double garage elevations corrected	27.09.24	AM	KM
P1	Drawn	18.07.23	AM	MH
Issue	Description	Date	Drawn	Checked

Drawing Status
P - Planning | T - Tender | C - Construction | R - As Record

For Approval



Six St, Petersgate Stockport, Cheshire, SK1 1HD
Ph 0161 477 6158 Fx 0161 480 8342 mail@tadw.co.uk www.tadw.co.uk

Client Treville Properties

Job Rookery Farm, Whaley Bridge

Title Proposed Plans and Elevations
Double Garage and Summer House

Scale 1:100 @ A1

Note - Prints from PDF files may not be to scale, check accuracy against scale
1 2 3 5m 1:100

Job Number 221328	Drawing Number 06	Issue P2
----------------------	----------------------	-------------