

Project:

17-21 BARBER ST
PADFIELD
GLOSSOP
DERBYSHIRE

Date:

02 APR 2025

Revision:

FOR PLANNING PERMISSION

Generally:

This drawing is copyright and owned by BAND Architects Ltd and is for use on this project unless approved otherwise.

Contractors must check all dimensions on site prior to the commencement of any works. All other design team elements, where indicated, have been imported from the consultant's drawings and reference should be made to the individual consultant's drawings for the exact setting out, size and type of components. Discrepancies and/or ambiguities within this drawing, between it and information given elsewhere, must be reported immediately to the Architect for clarification before proceeding. All works are to be carried out in accordance with the latest British Standards / European Norms and Codes of Practice unless specifically directed otherwise in the specification. Responsibility for the reproduction of this drawing in paper form, or if issued in electronic format, lies with the recipient. Graphical representations of equipment on this drawing have been co-ordinated but are approximations only. Please refer to detailed specifications and/or details or main contractor detailed construction information for actual sizes. Refer to the current CDM information where relevant. It is assumed that all works on this drawing will be carried out by a competent contractor, working where appropriate to an approved method statement.


Title:

EXISTING NORTH
EAST & NORTH
WEST ELEVATIONS

Drawing No:

A_L_03
_01

Scale: 1:100@A3

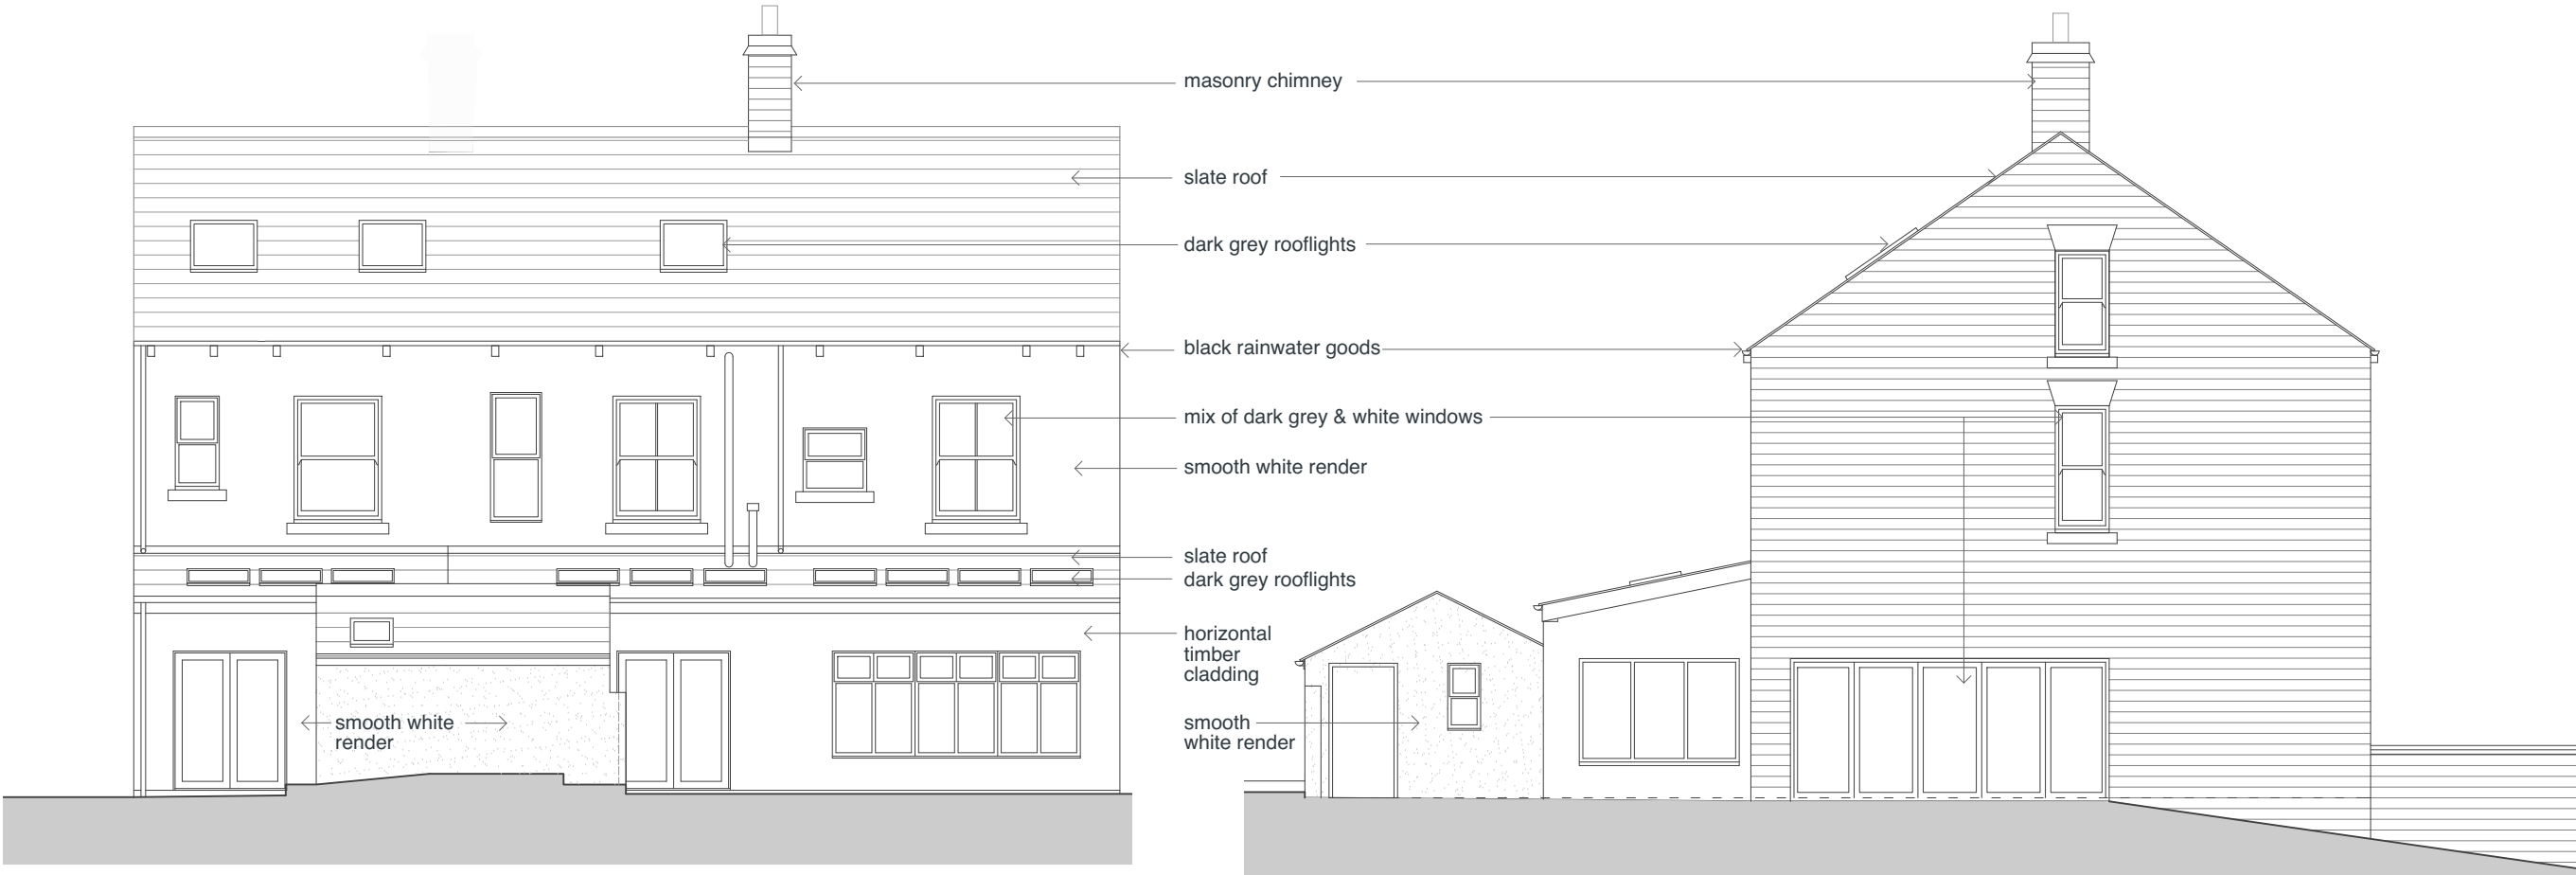

Existing North East Elevation

Existing North West Gable Elevation



Existing North East Streetscape Elevation

