


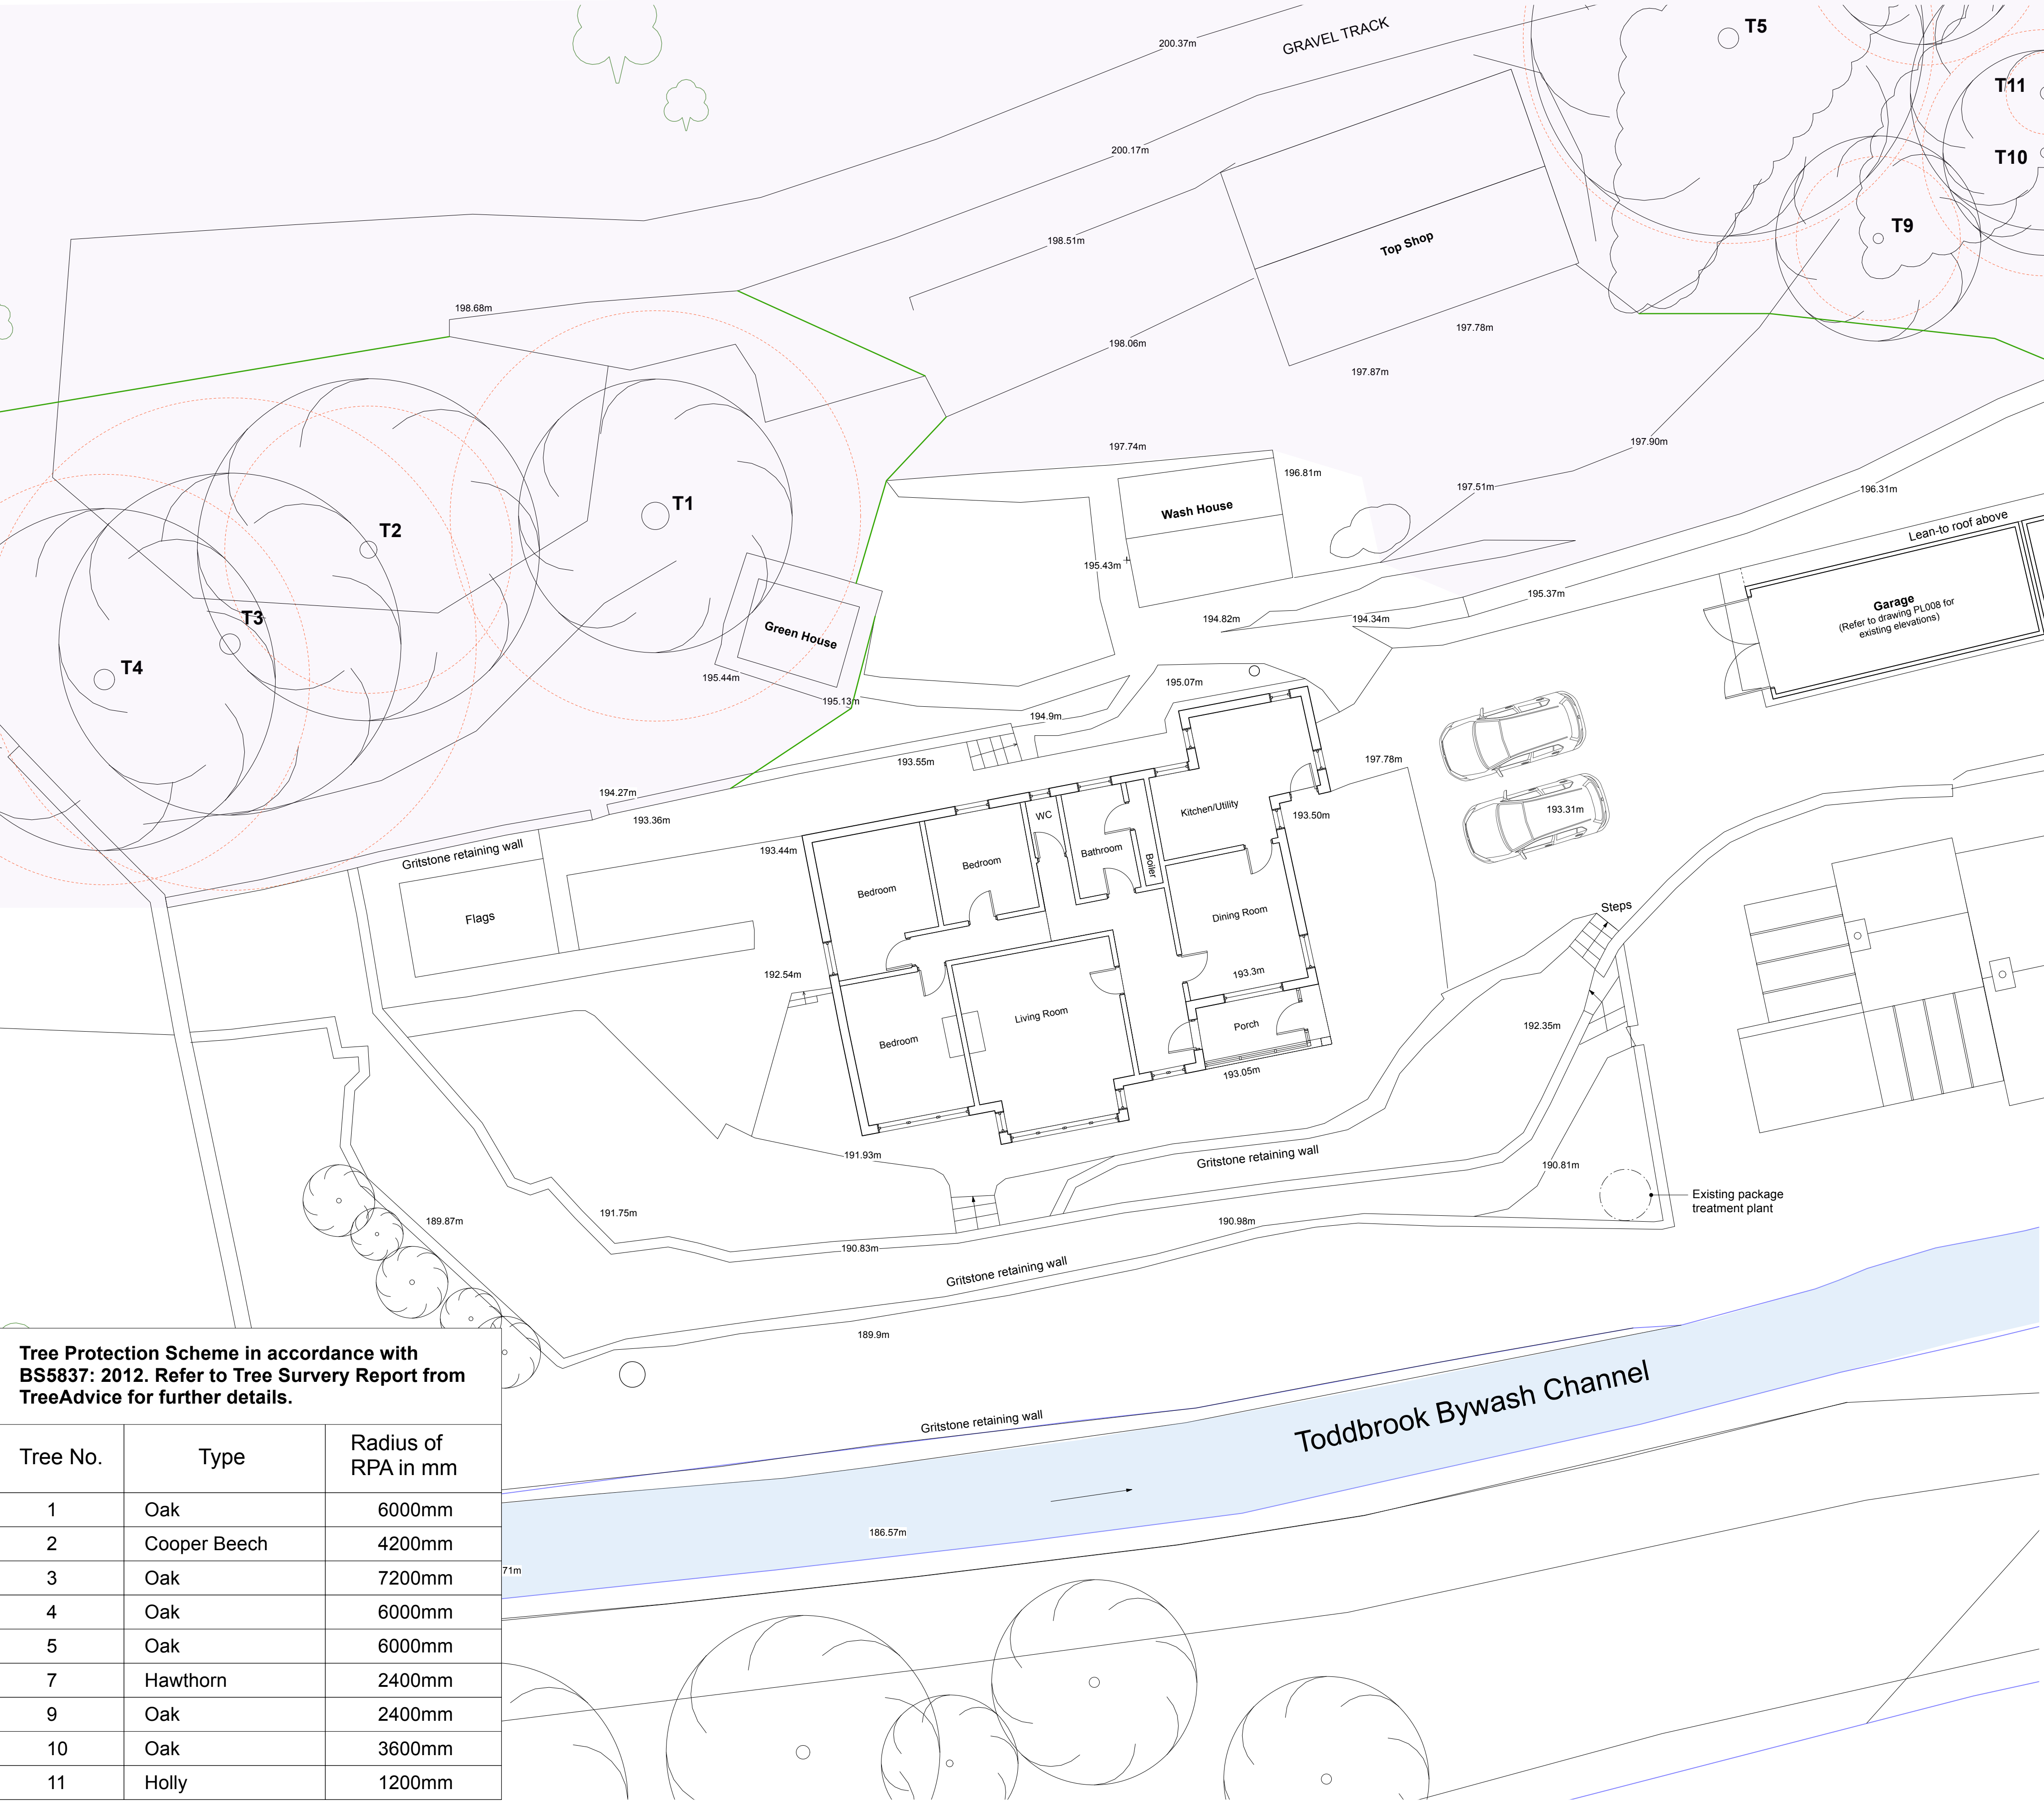


© Darwent Architecture Ltd. This drawing must not be copied or reproduced without consent. Unless marked as such, this drawing should not be used for Tender or Construction purposes. Figured dimensions only are to be taken from this drawing. Contractor to check all dimensions and levels on site prior to commencement and inform architect in writing of any inaccuracies to drawings. All contractors are to be responsible for taking and checking all dimensions relative to their work. All noted dimensions are in millimetres unless stated otherwise. To be read in conjunction with all other consultants' drawings, specifications and schedules. In the event of uncertainty, please consult the Architect.

- KEY:**
- Root protection area as BS5837: 2012
 - Protective RPA fence installed prior to commencement of all works.
 - Areas out of contractor bounds throughout works and no materials are to be stored within those zones.

Tree Protection Scheme in accordance with BS5837: 2012. Refer to Tree Survery Report from TreeAdvice for further details.

Tree No.	Type	Radius of RPA in mm
1	Oak	6000mm
2	Cooper Beech	4200mm
3	Oak	7200mm
4	Oak	6000mm
5	Oak	6000mm
7	Hawthorn	2400mm
9	Oak	2400mm
10	Oak	3600mm
11	Holly	1200mm

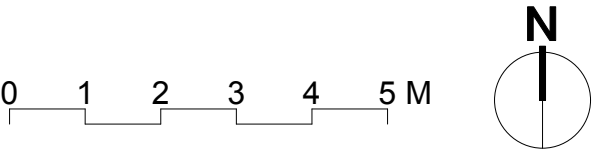

darwent architecture ltd ©
Trafalgar House, 5-7 High Lane, Chorlton-Cum-Hardy, Manchester, M21 9DJ t (0161) 8813031
The Island, Castleton, Hope Valley, Derbyshire, S33 8WN t (01433) 695560
e info@darwentarchitecture.co.uk w www.darwentarchitecture.co.uk
Company number: 8246259

PROJECT Stonygate, Reservoir Road, Whaley Bridge, SK23 7BW			
CLIENT Richard Plant			
DWG. NO. 330_ PL004	Existing Ground Floor Plan		REVISION - AFL
DATE March 2025	ISSUE Planning Issue	SCALE 1:100@A1	