


SIDE ELEVATION

FRONT ELEVATION

REAR ELEVATION

SIDE ELEVATION

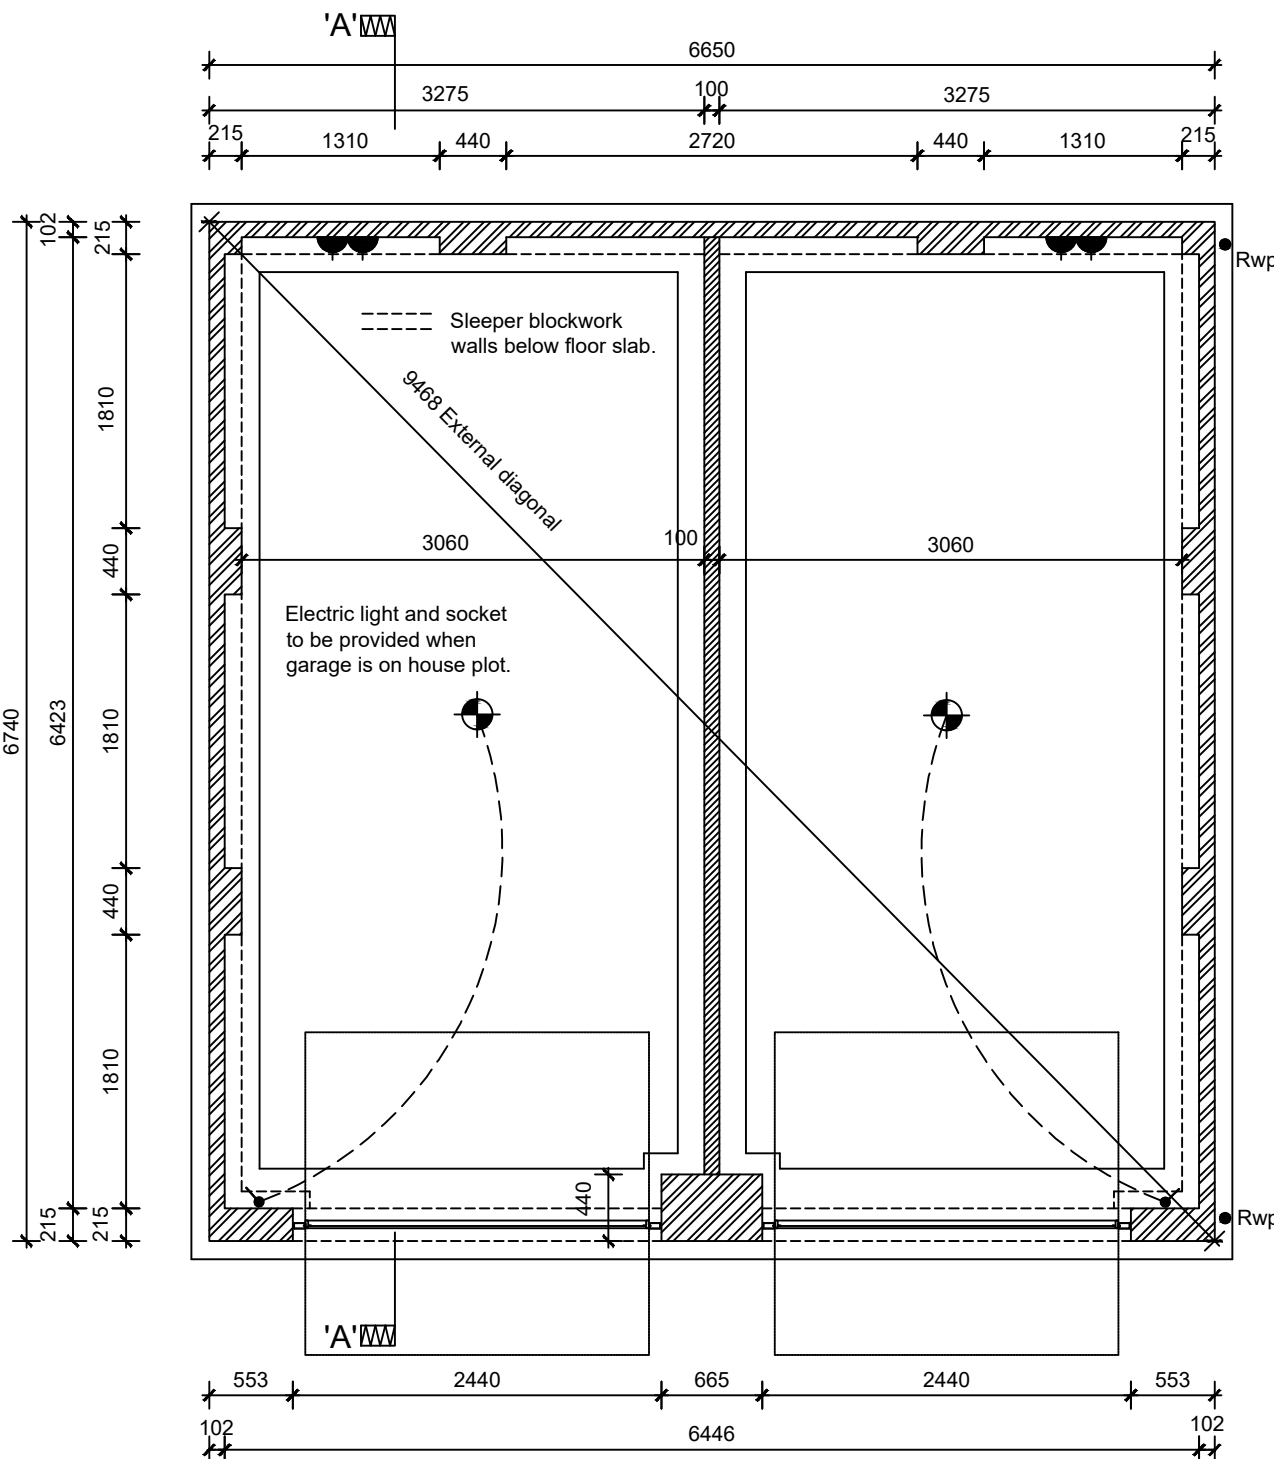

FLOOR PLAN

SUSPENDED SLAB OPTION SHOWN. REFER TO SEPARATE DRAWING FOR B&B OPTION.

FOUNDATIONS / GROUND FLOOR SLAB

Foundation widths / type are indicative only. Refer to Structural Engineers' Foundation and Suspended Slab Design for detailed information.

For plot specific Foundation / Slab Design refer to Site Structural Engineers' information.

Depth of foundation to satisfy NHBC requirements and to be agreed on site with approved inspector.

Solid brick internal piers to continue up the full height of the wall. Ancon SPS CJ wall ties (or similar approved) staggered @ 450mm c/s vertically to tie piers to external brickwork. Lateral restraint straps to be provided at ceiling and roof level to tie in with these pier locations.

RWP positions may differ from that shown. For actual location refer to site specific drainage layout


7"6" x 7"2" (2286x2200) with retractable gear. Frames to be fitted within opening.

O/A frame width = 2286 + 140 = 2426

O/A frame height = 2200 + 45 = 2245

WALL KEY:

- Reconstituted Stone (Ext Walls - Ext Leaf)
- Lightweight Aggregate Blockwork (3.6N/mm²) to medium density 1350kg/m³ – 1600kg/m³ (Int Dividing Walls)

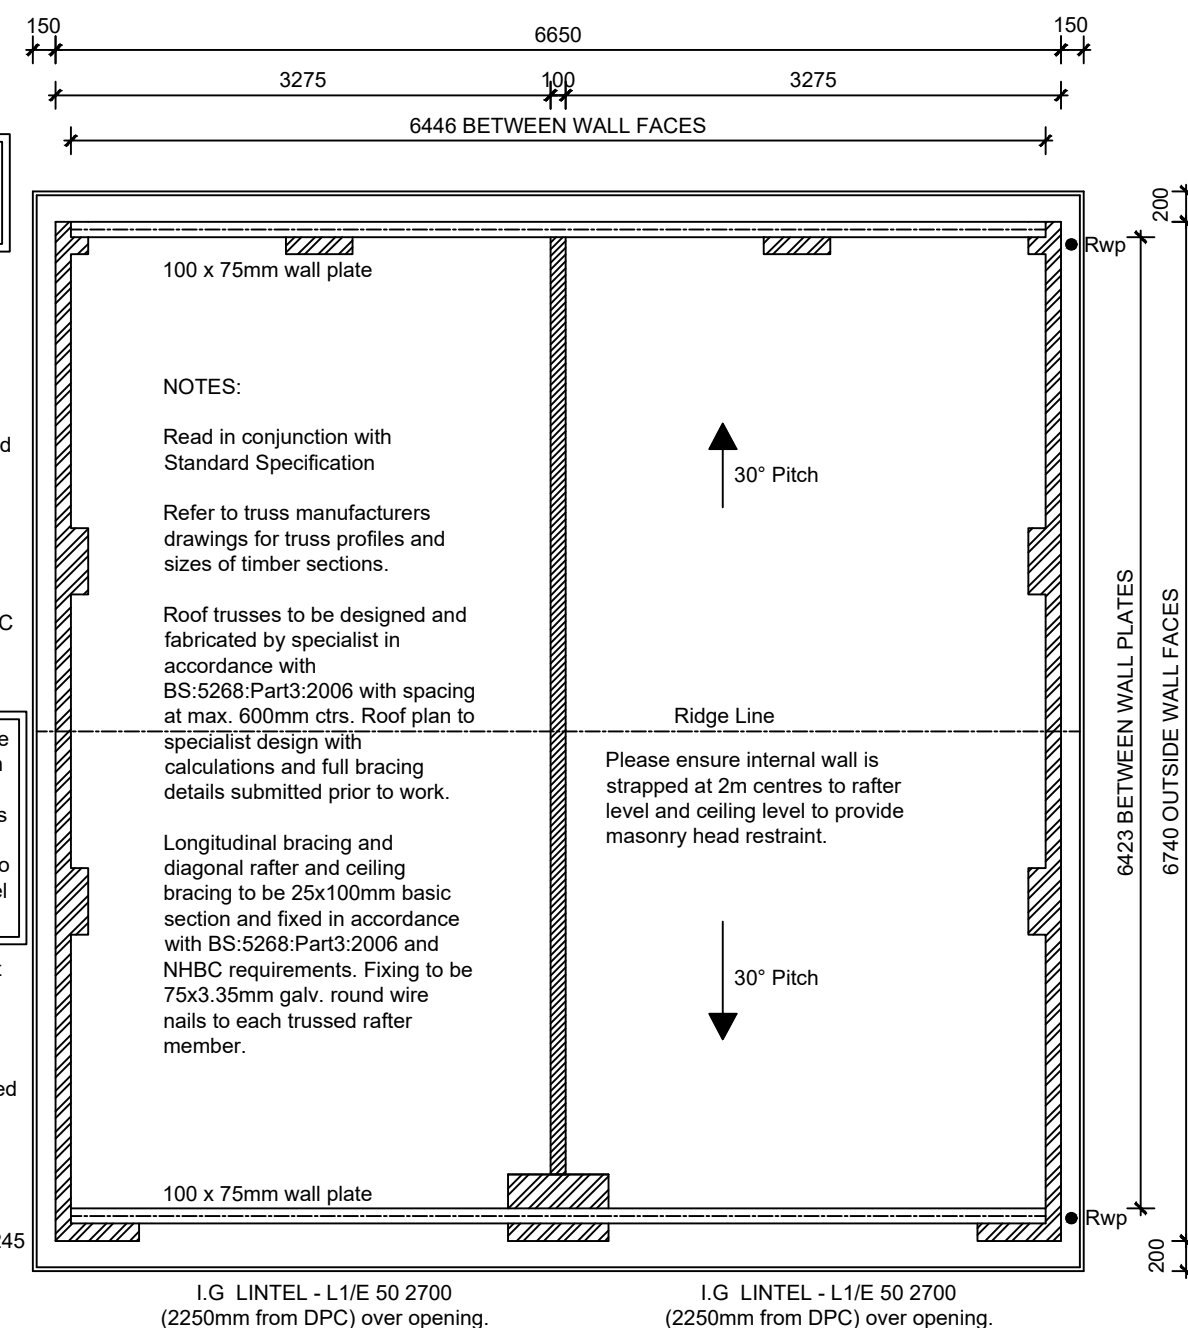

ROOF PLAN

GTO - BOQ REF : GL6B SSSG
2016 SINGLE SEMI SIDE GABLE

Working Drawing

Date: Jun 22

Description: Refer to Data Sheet for description

Rev: A

WARNING TO HOUSE-PURCHASERS. Property Misdescriptions Act 1991
Buyers are warned that this is a working drawing and the contents of this drawing may be subject to change at any time and alterations and variations can occur during the progress of the build process. As such the layout, form, content and dimensions of the finished construction may differ materially from those shown. Whilst we make every effort to ensure our drawings are up to date to changes in regulations and/or re-planning. Purchasers are advised to check with the Sales Adviser whether any alterations have been made to this drawing. The contents of this drawing do not constitute a contract, part of any contract or warranty.

Garage Type: **BLDG2S6**
2016 SINGLE SEMI SIDE GABLE (6 x 3m)
Scale: 1:50 / 1:100
Drawn: MDT
Checked: MDT
Date: Nov 17