




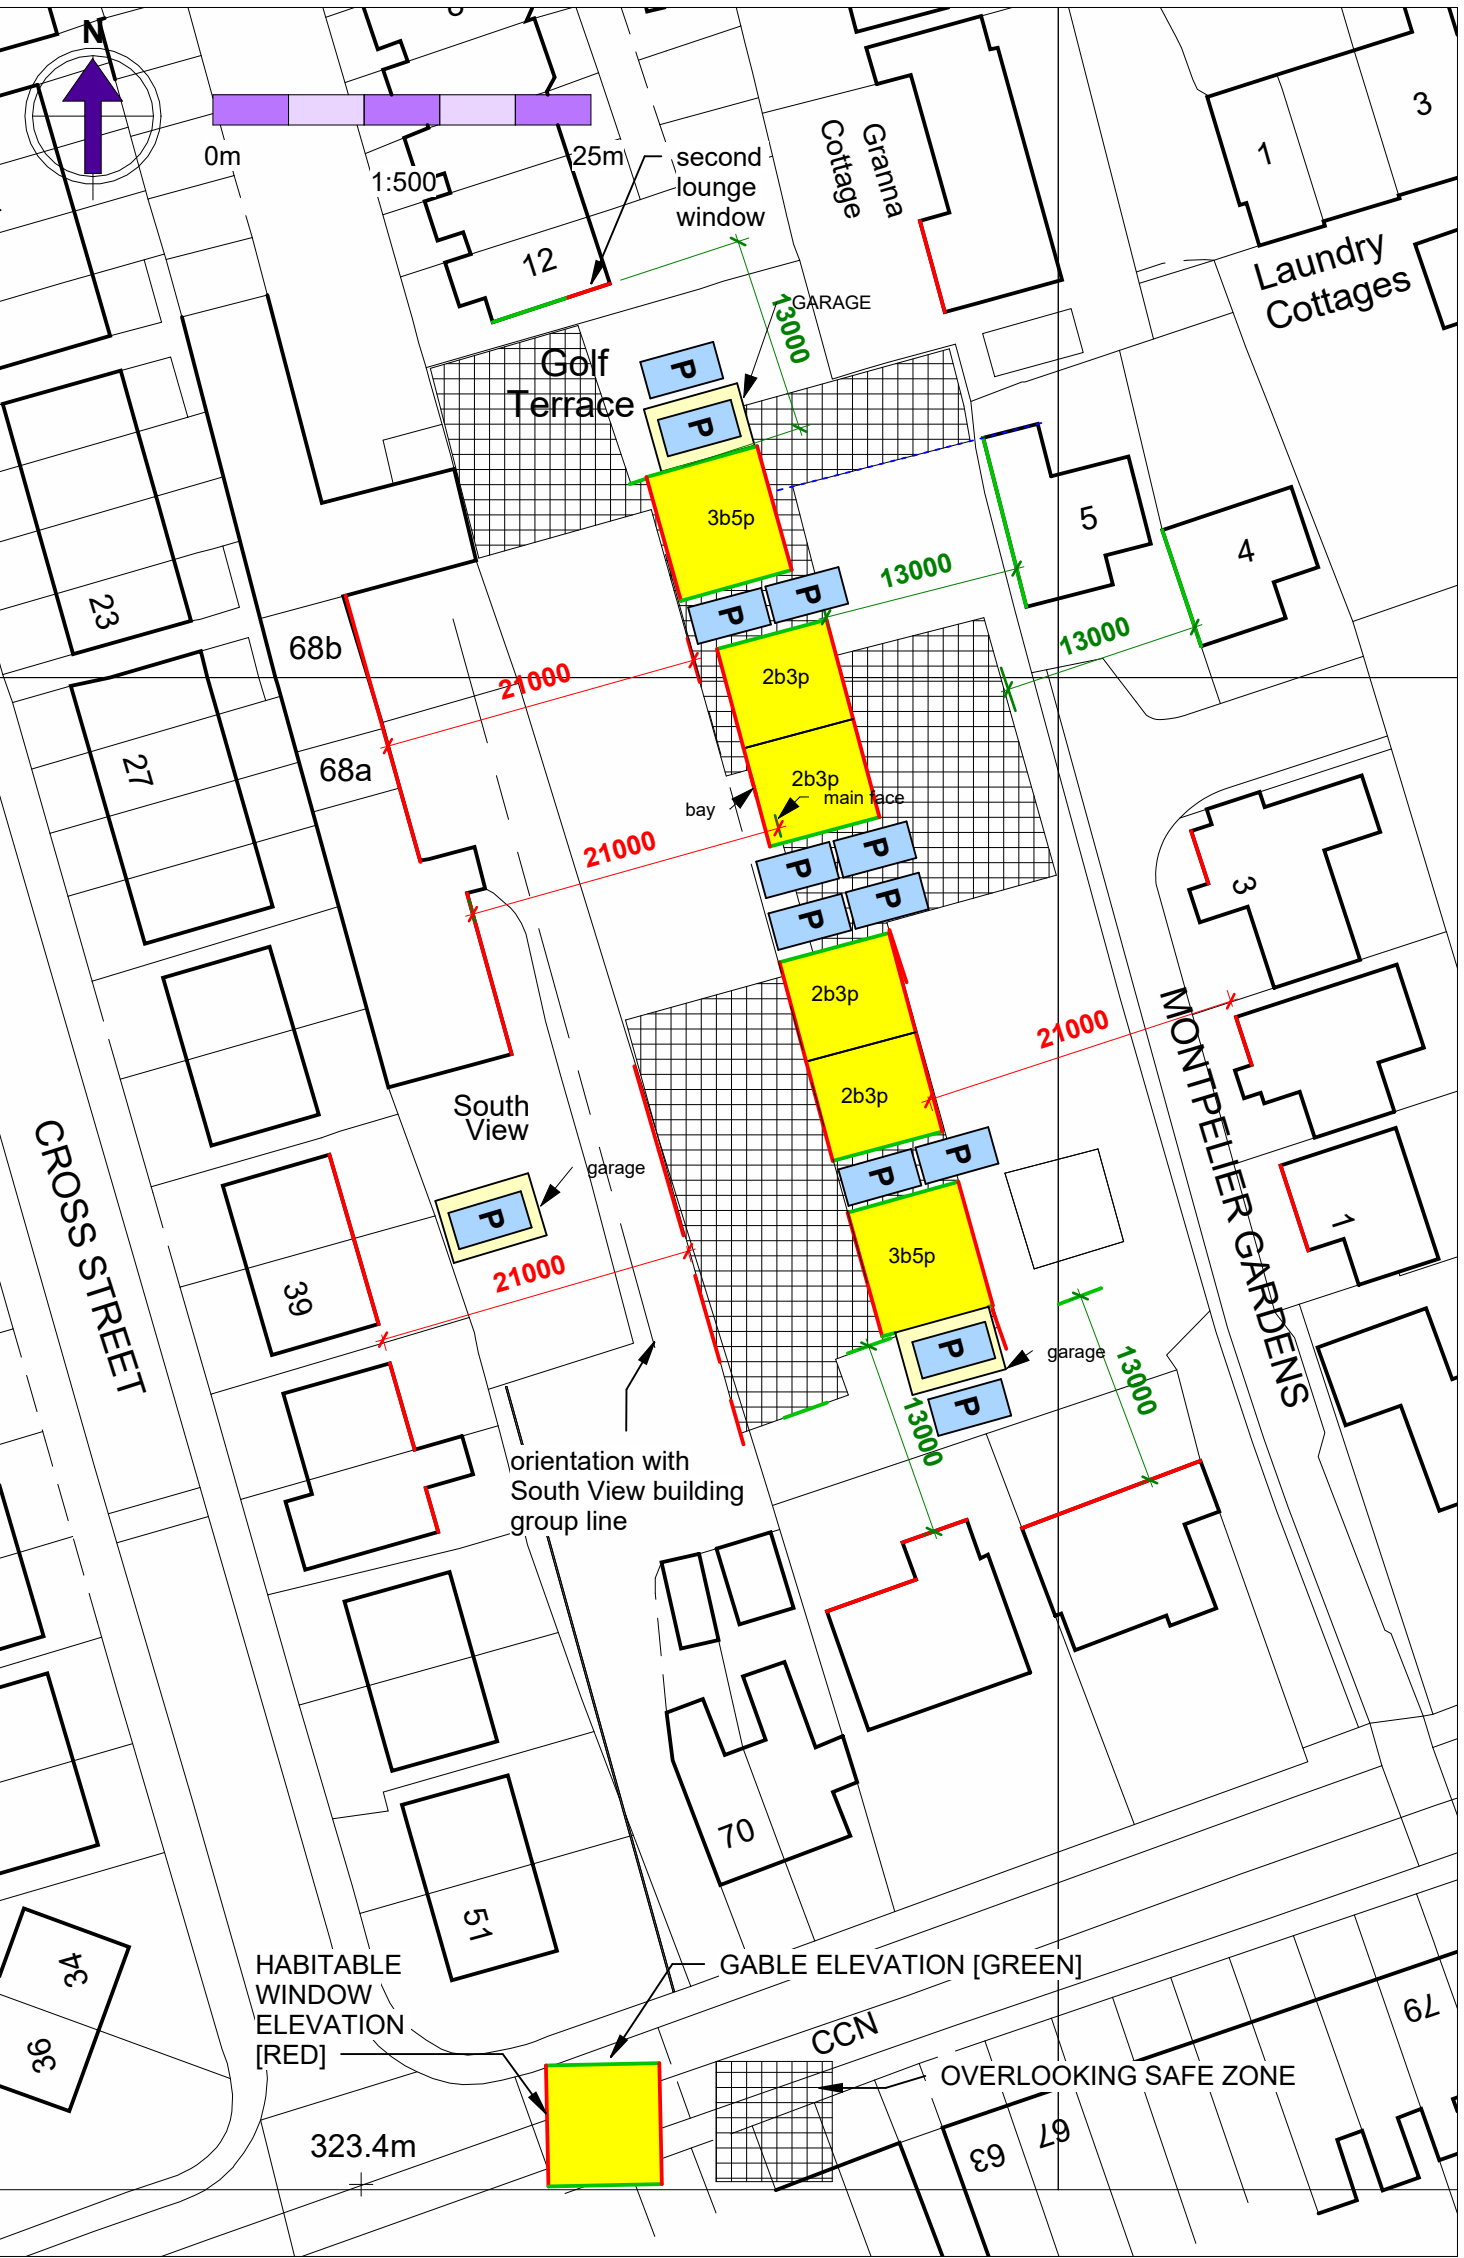

REVISED LAYOUT D
1 : 500

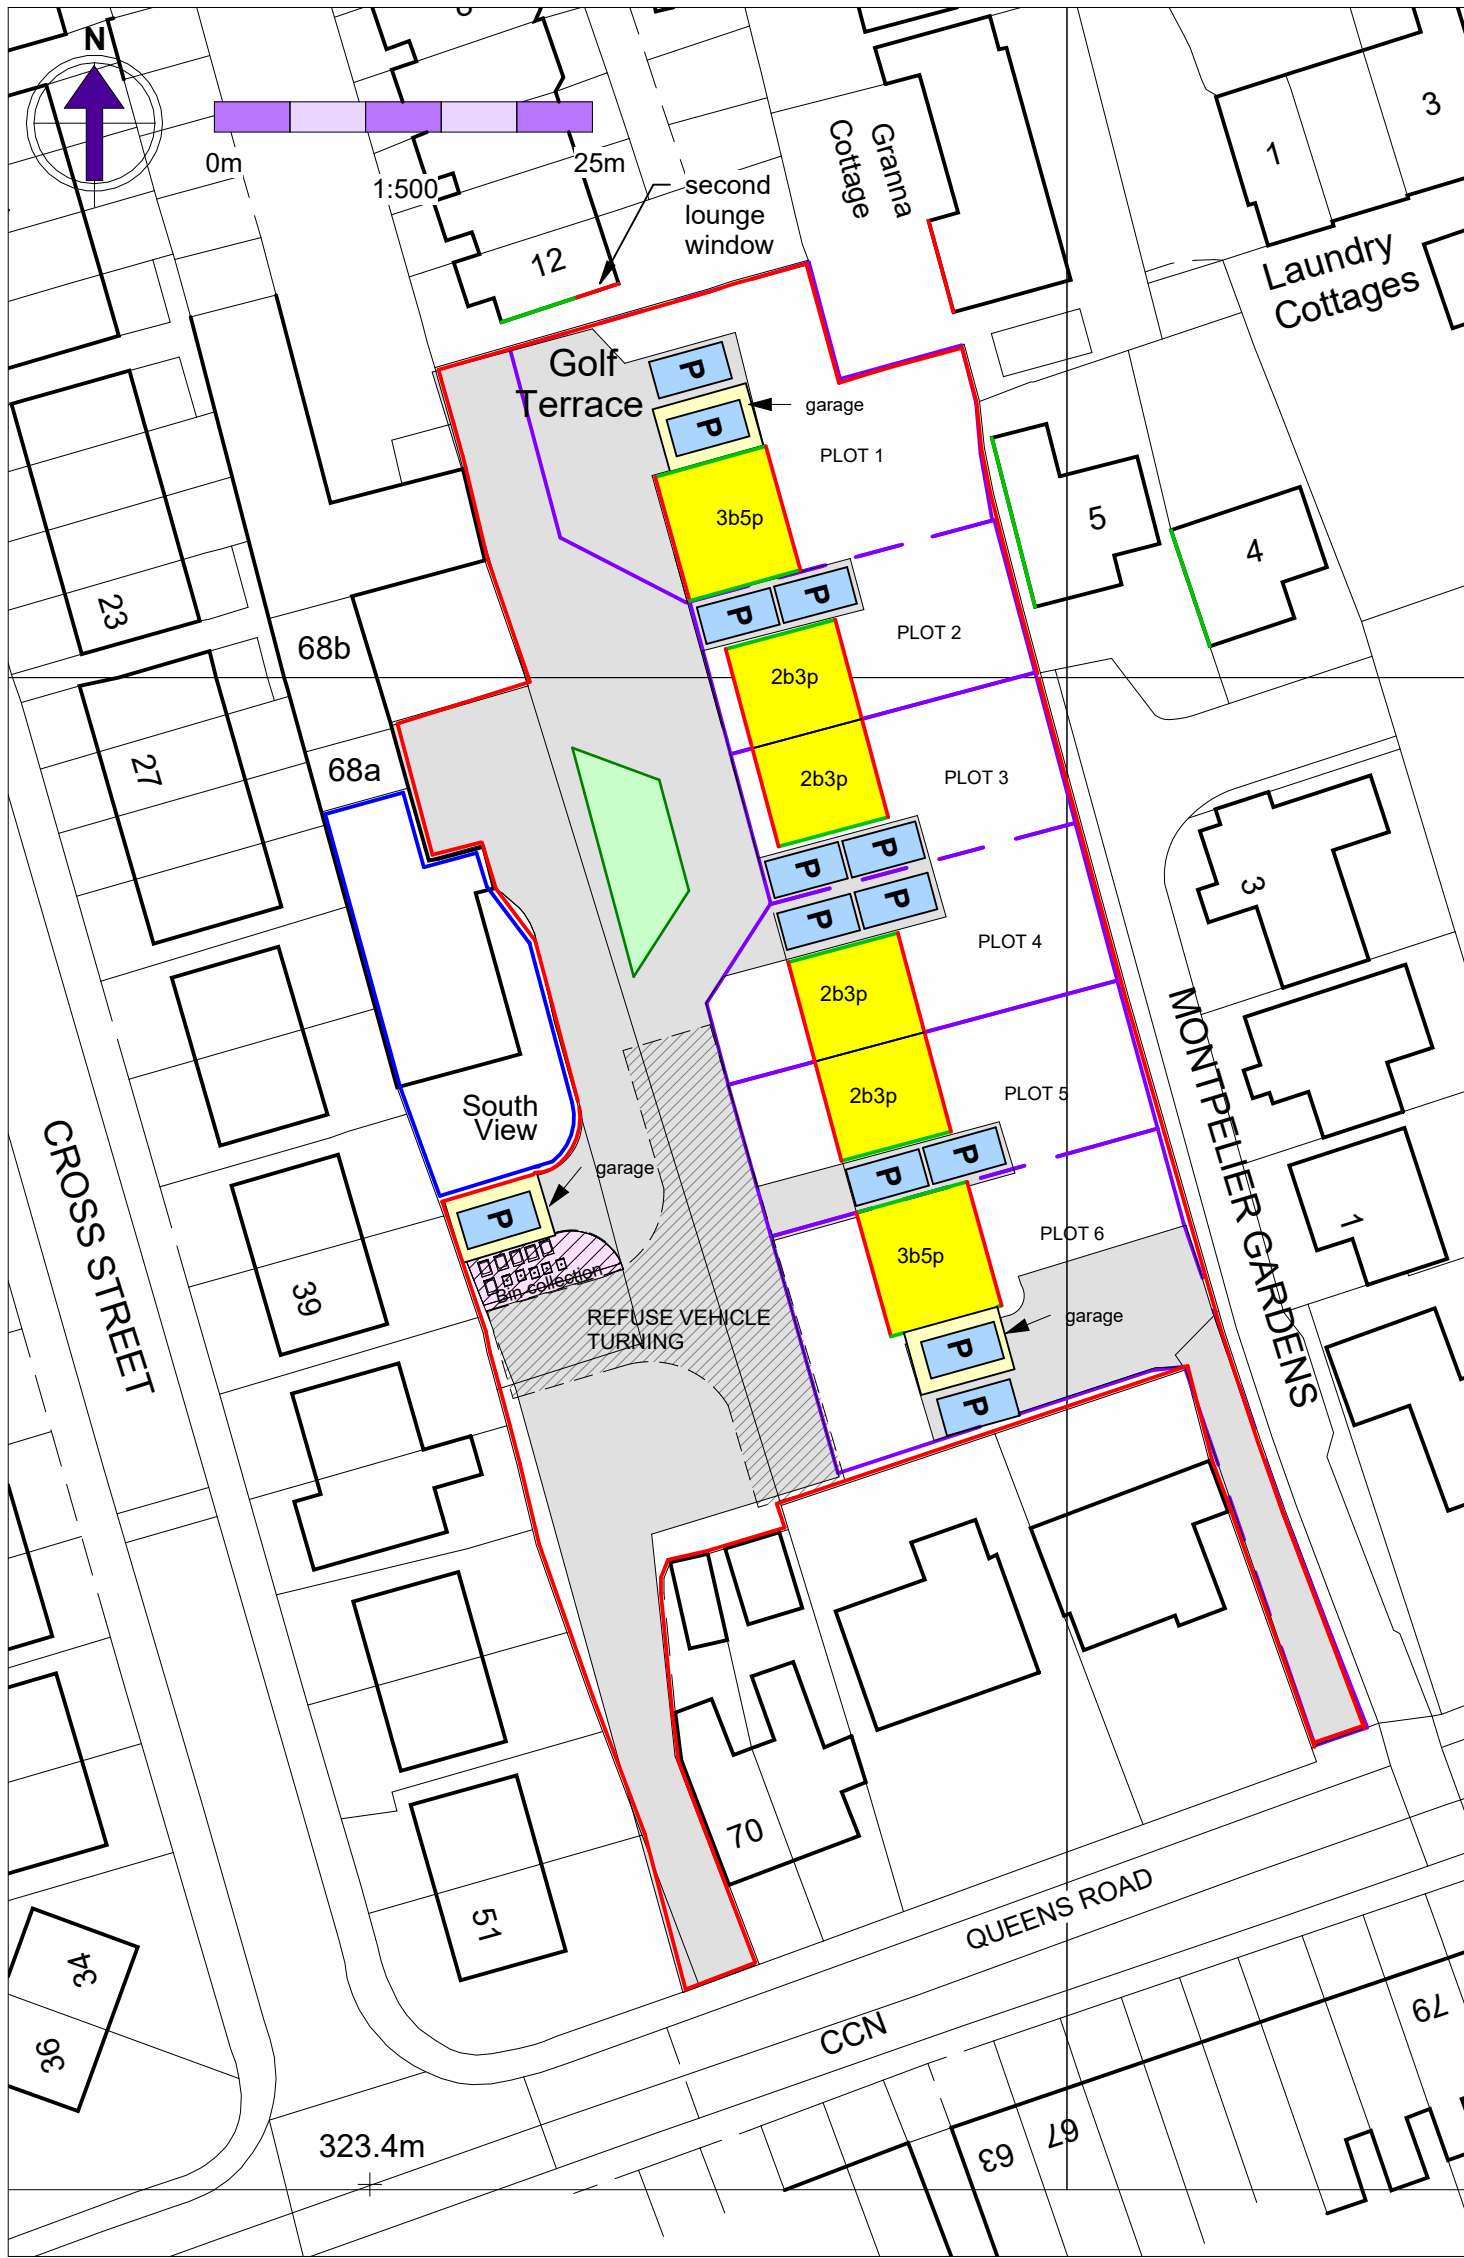

REVISED SITE PLAN D
1 : 500

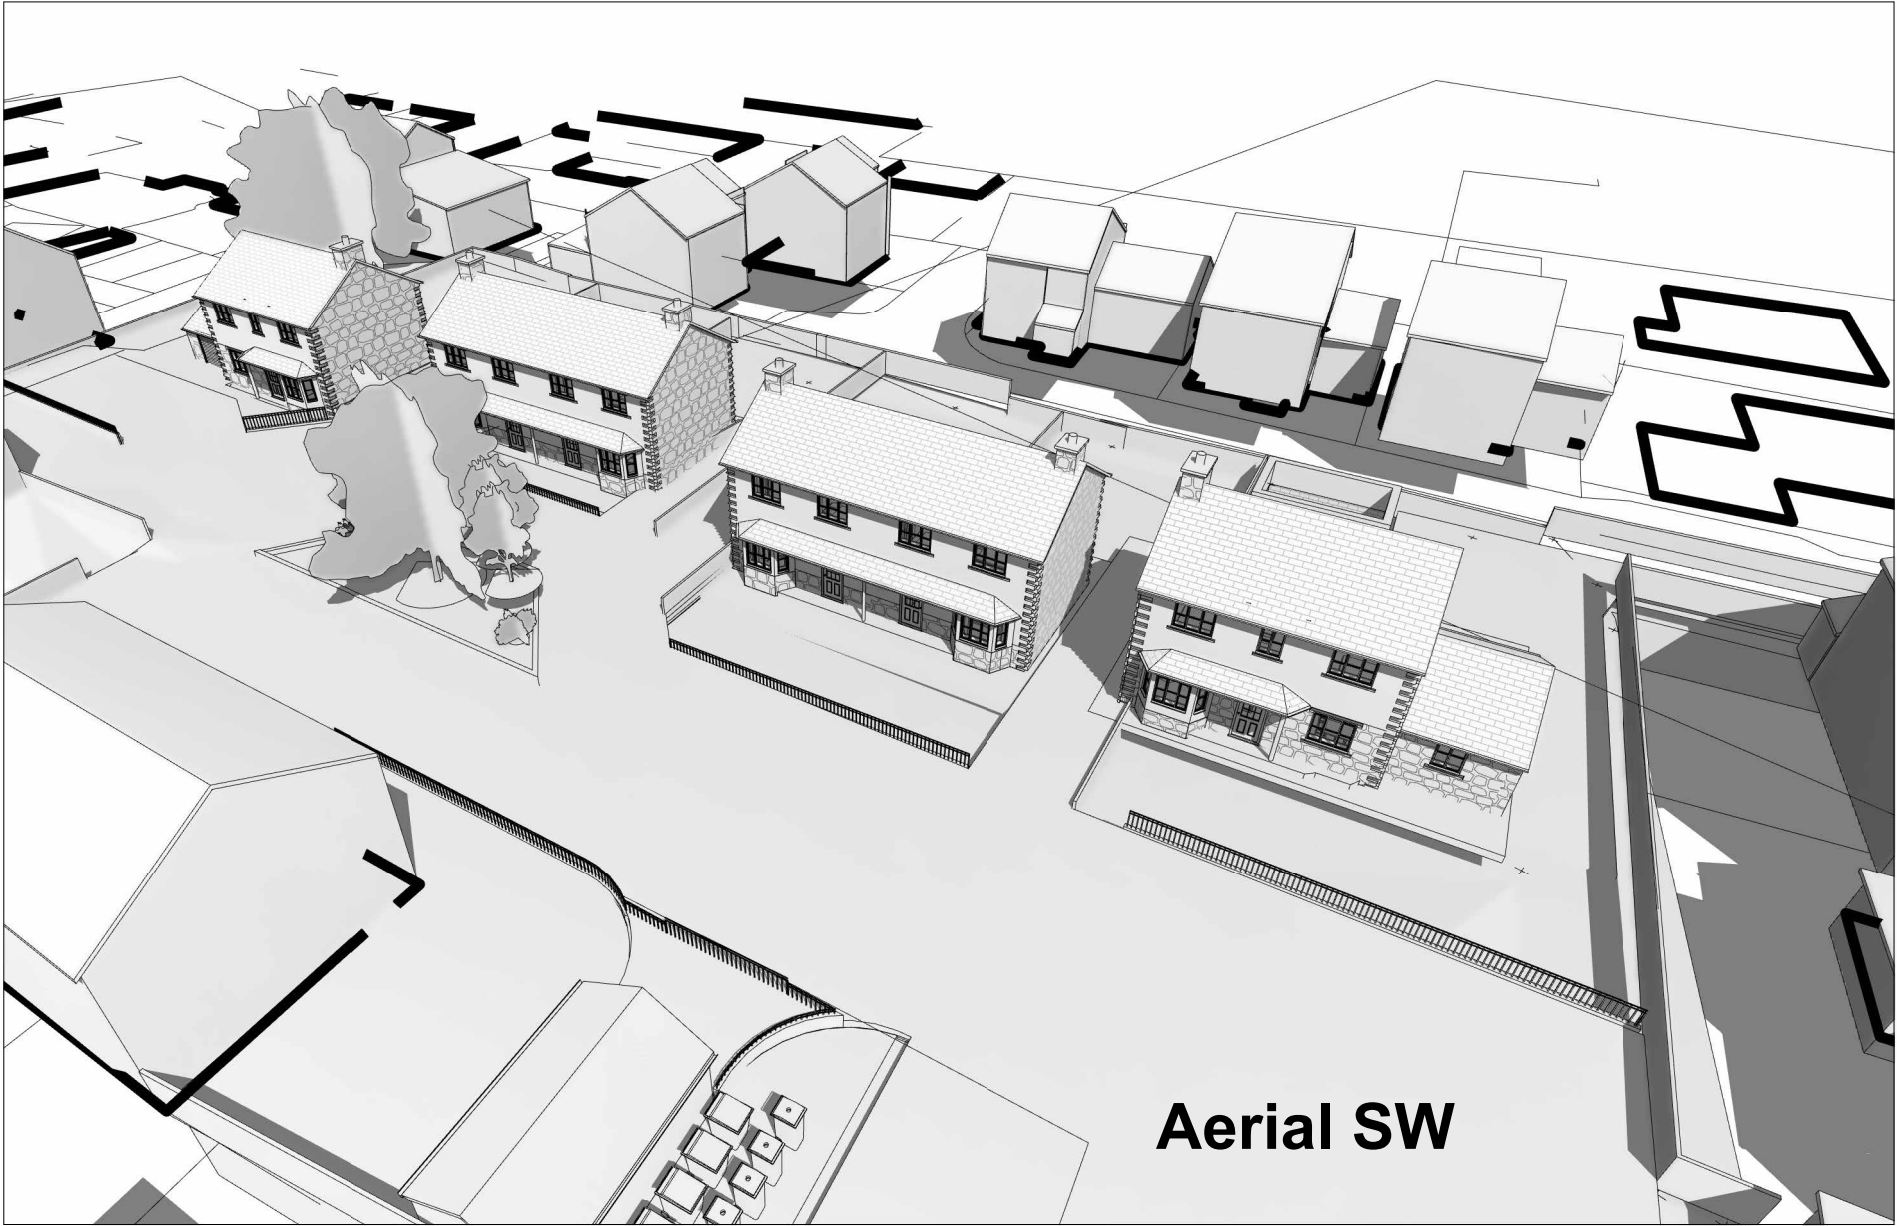

from North - illustration Rev D



Streetscene RevD
1 : 200

**Land East of 68
Queens Rd Buxton
SK177ER.
406883E,373986N**

Drawing Title
**Revised Site plan
and views**

Scale @ A1
**As
indicated**

Job Number
JVD69

Date/Time stamp
15/04/2025
09:13:14

Drafted by
GC

Client Name
Mr & Mrs Mycock

Sheet Number

D300