


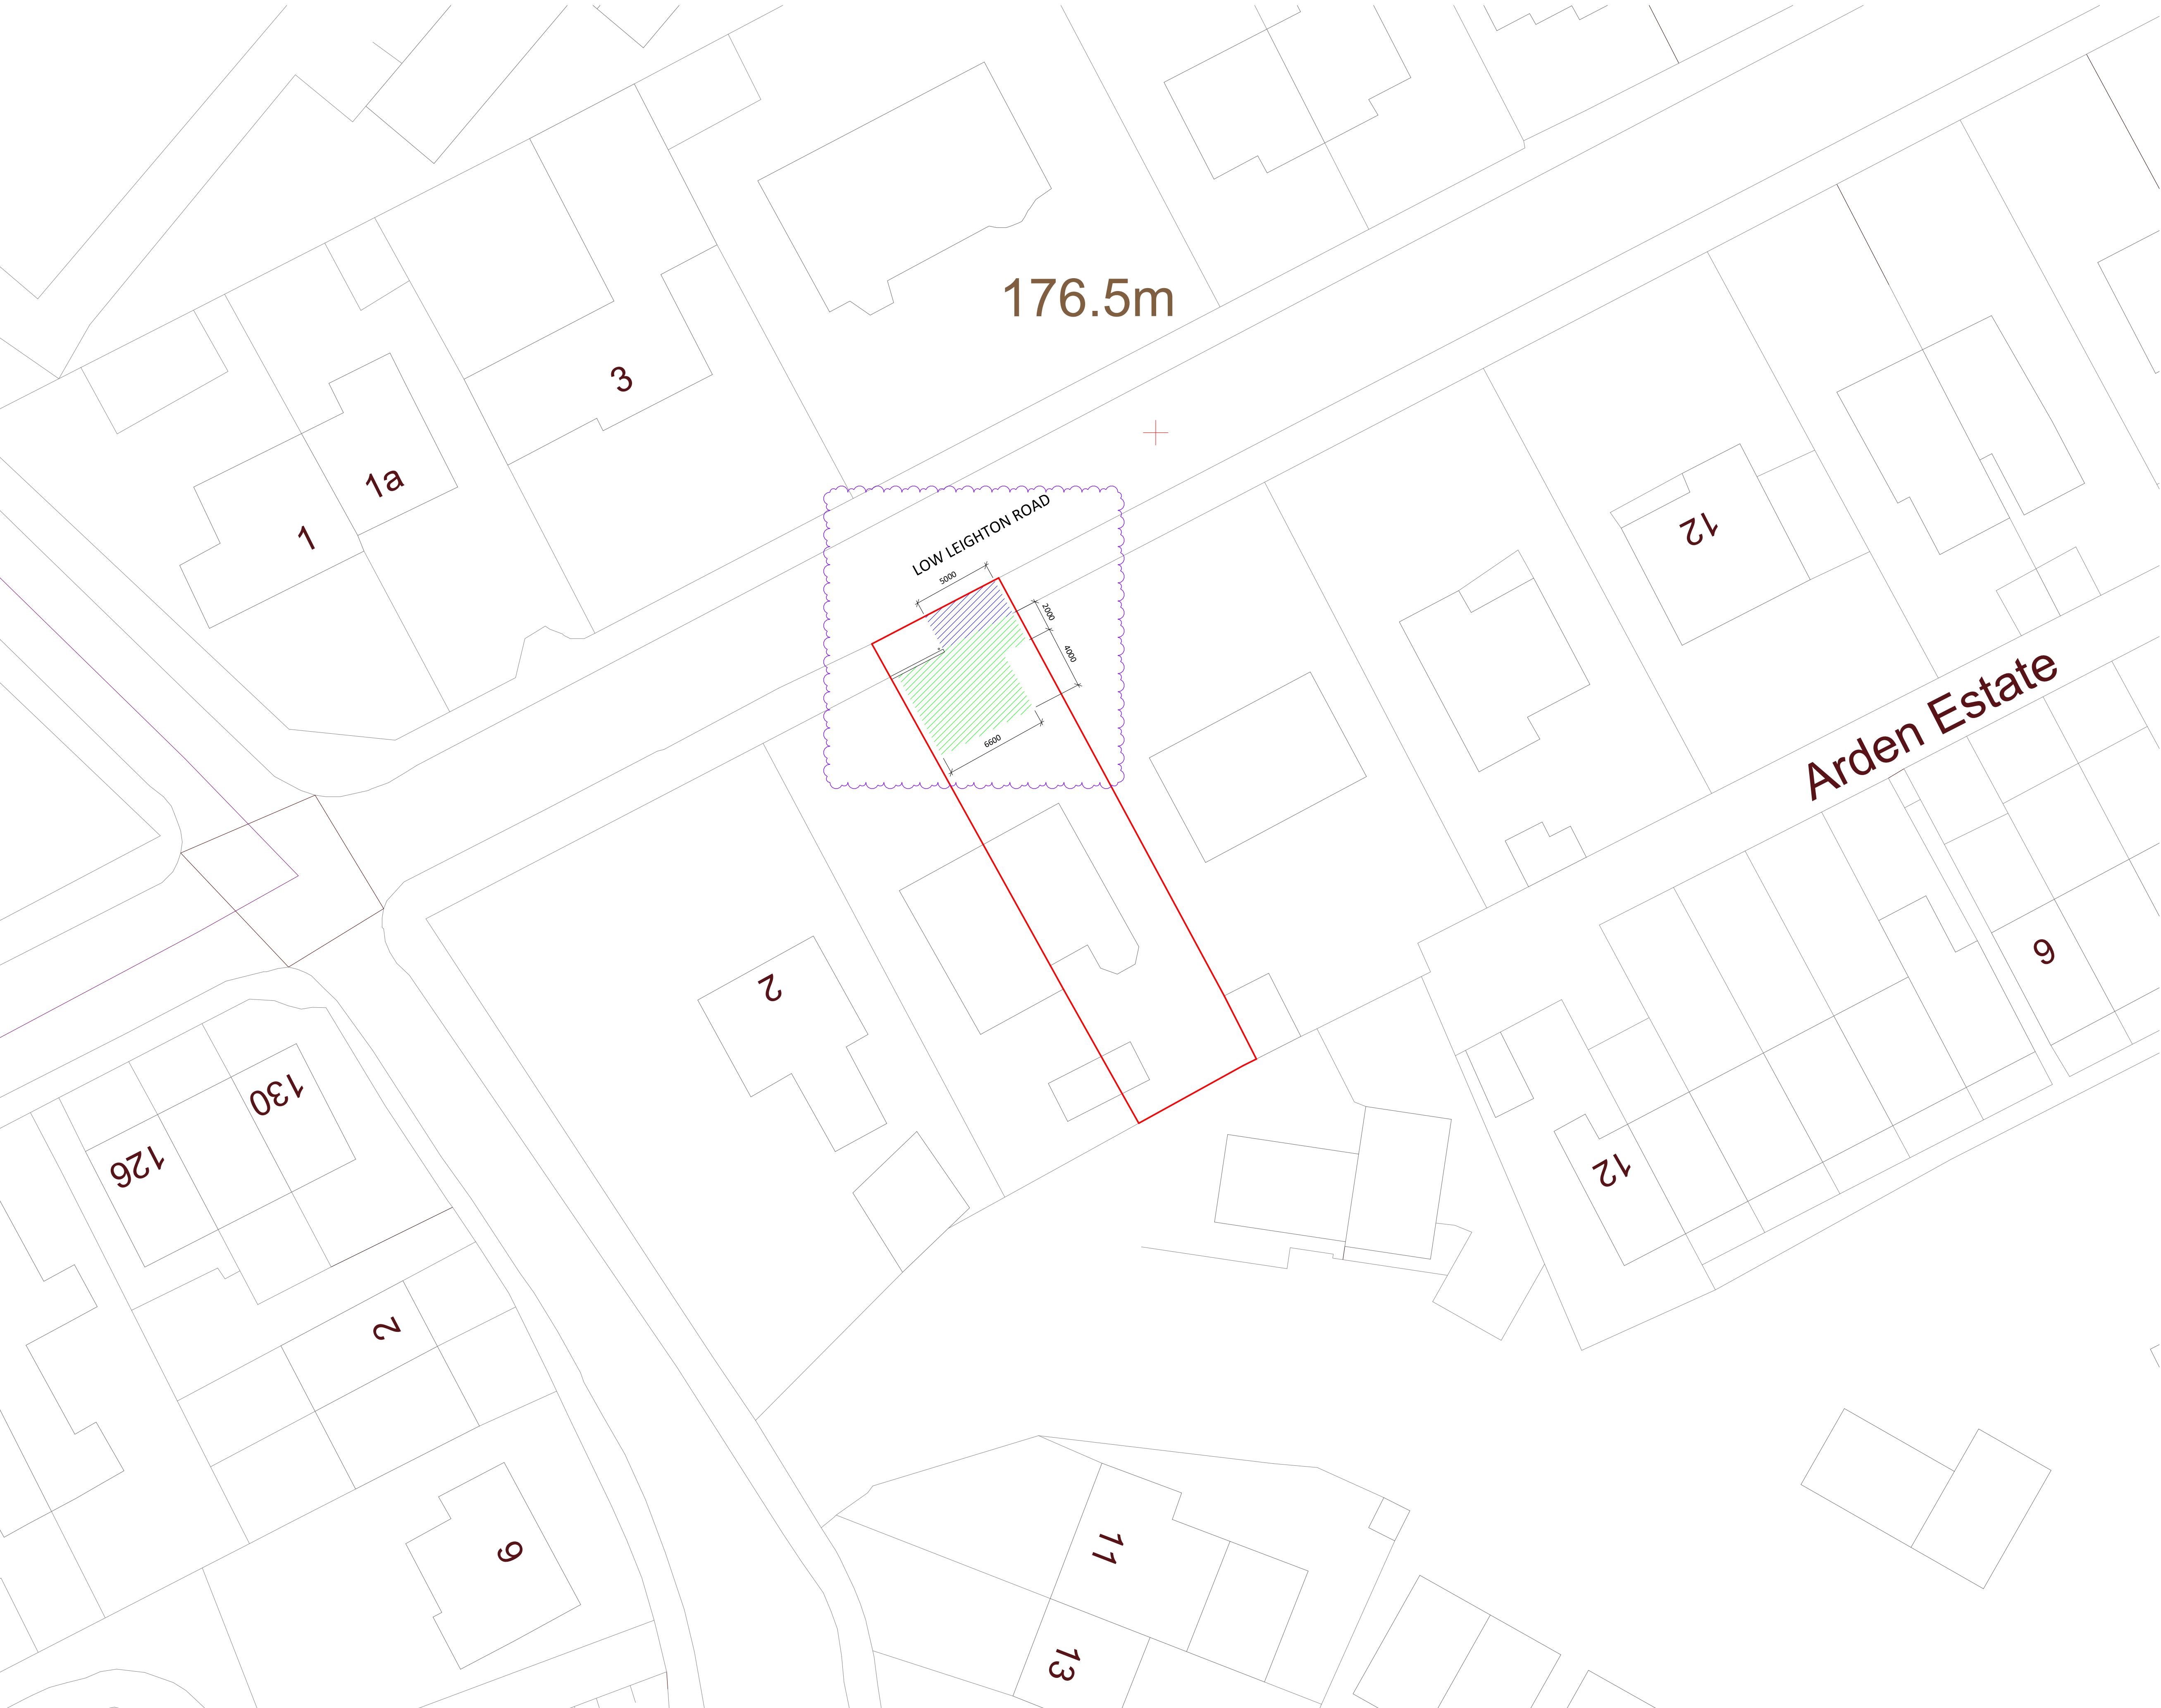

Proposed Site Plan
1 : 200


Responsibility is not accepted for errors made by others in scaling from this drawing.
All construction information should be taken from figured dimensions only.

GENERAL NOTES

- All dimensions indicative as surveyed on site.
- Contractor to verify site dimensions, ownership boundary and services before commencing works.

DRAWING KEY

- Site Boundary
- Area of existing kerb to be dropped to ease vehicular access
Existing kerb 80mm high
- Permeable vehicular surface

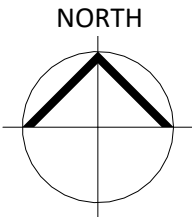

S4	PL03	16/04/25	Stage 3 Drawing Issue - Vehicular access updated following recommendations by the Local Authority
S4	PL02	11/02/25	Stage 3 Drawing Issue. Drawings updated and boundary elevations added in line with LPA comments.
S4	PL01	18/01/25	Stage 3 Drawing Issue
STATUS	REV	DATE	DESCRIPTION
CLIENT	REVISED BY PS		
Lucy Burton			CHECKED BY SH
			ORIGINATOR NO 00027

CONSULTANT
studiopesa
www.studiopesa.co.uk © studio pesa LLP 2021
PROJECT
6 Low Leighton Road
New Mills

DRAWING TITLE
Proposed Site Plan

STATUS CODE S4 : Suitable for stage approval	SCALE As indicated@A1
DRAWING USAGE: PROPOSED	
PROJECT - ORIGINATOR - VOLUME - LEVEL - TYPE - ROLE - NUMBER 00027-SP-XX-XX-DR-A-10100	STATUS _ REVISION _ CLASS S4_PL03_XXXX