





PROPOSED SIDE ELEVATION 1:100




PROPOSED FRONT ELEVATION 1:100

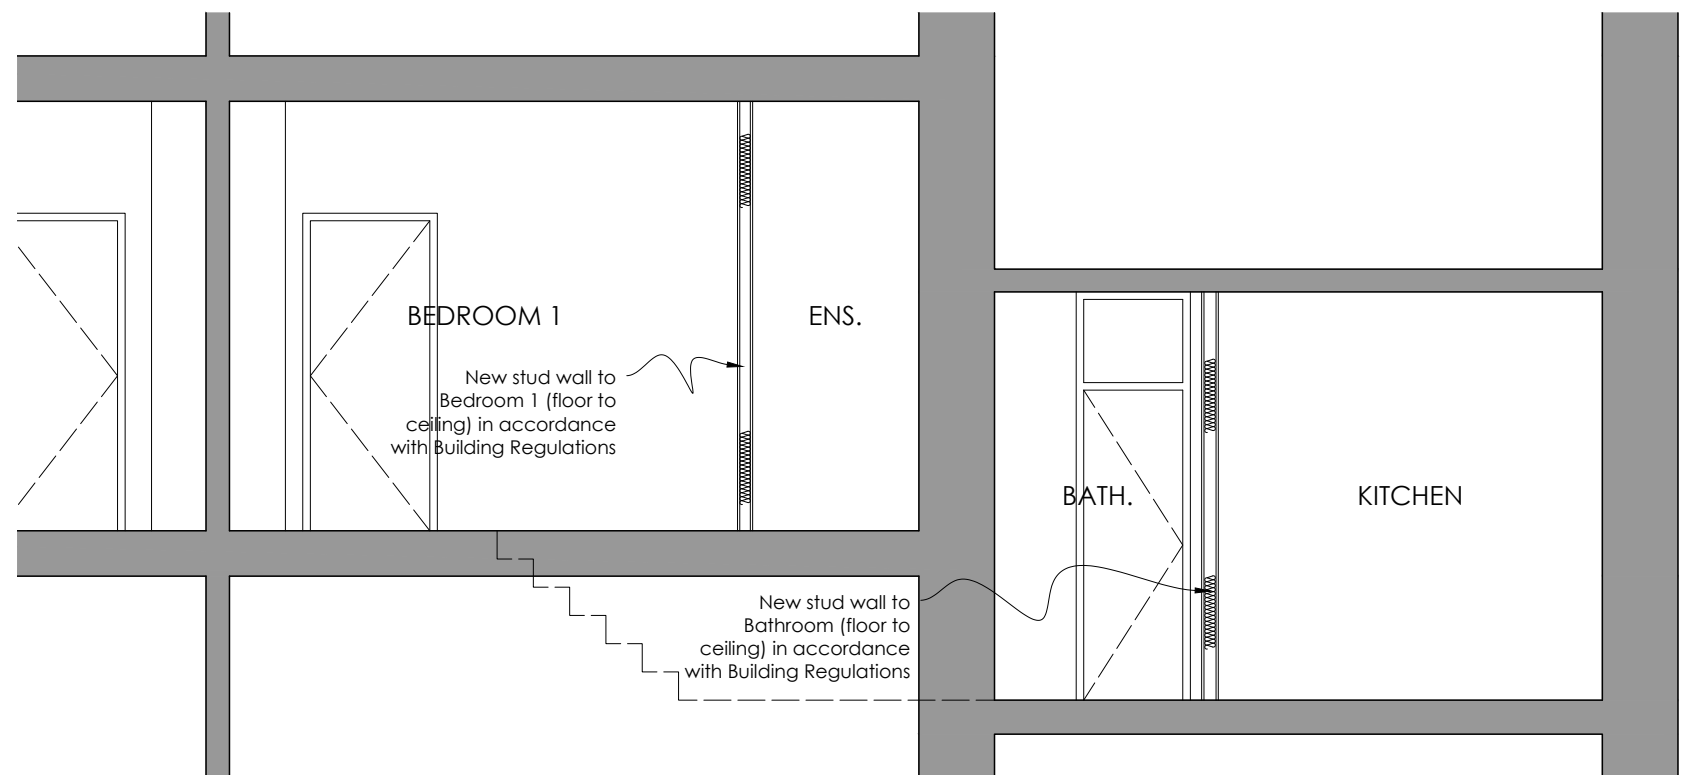

PROPOSED SECTION A-A 1:50

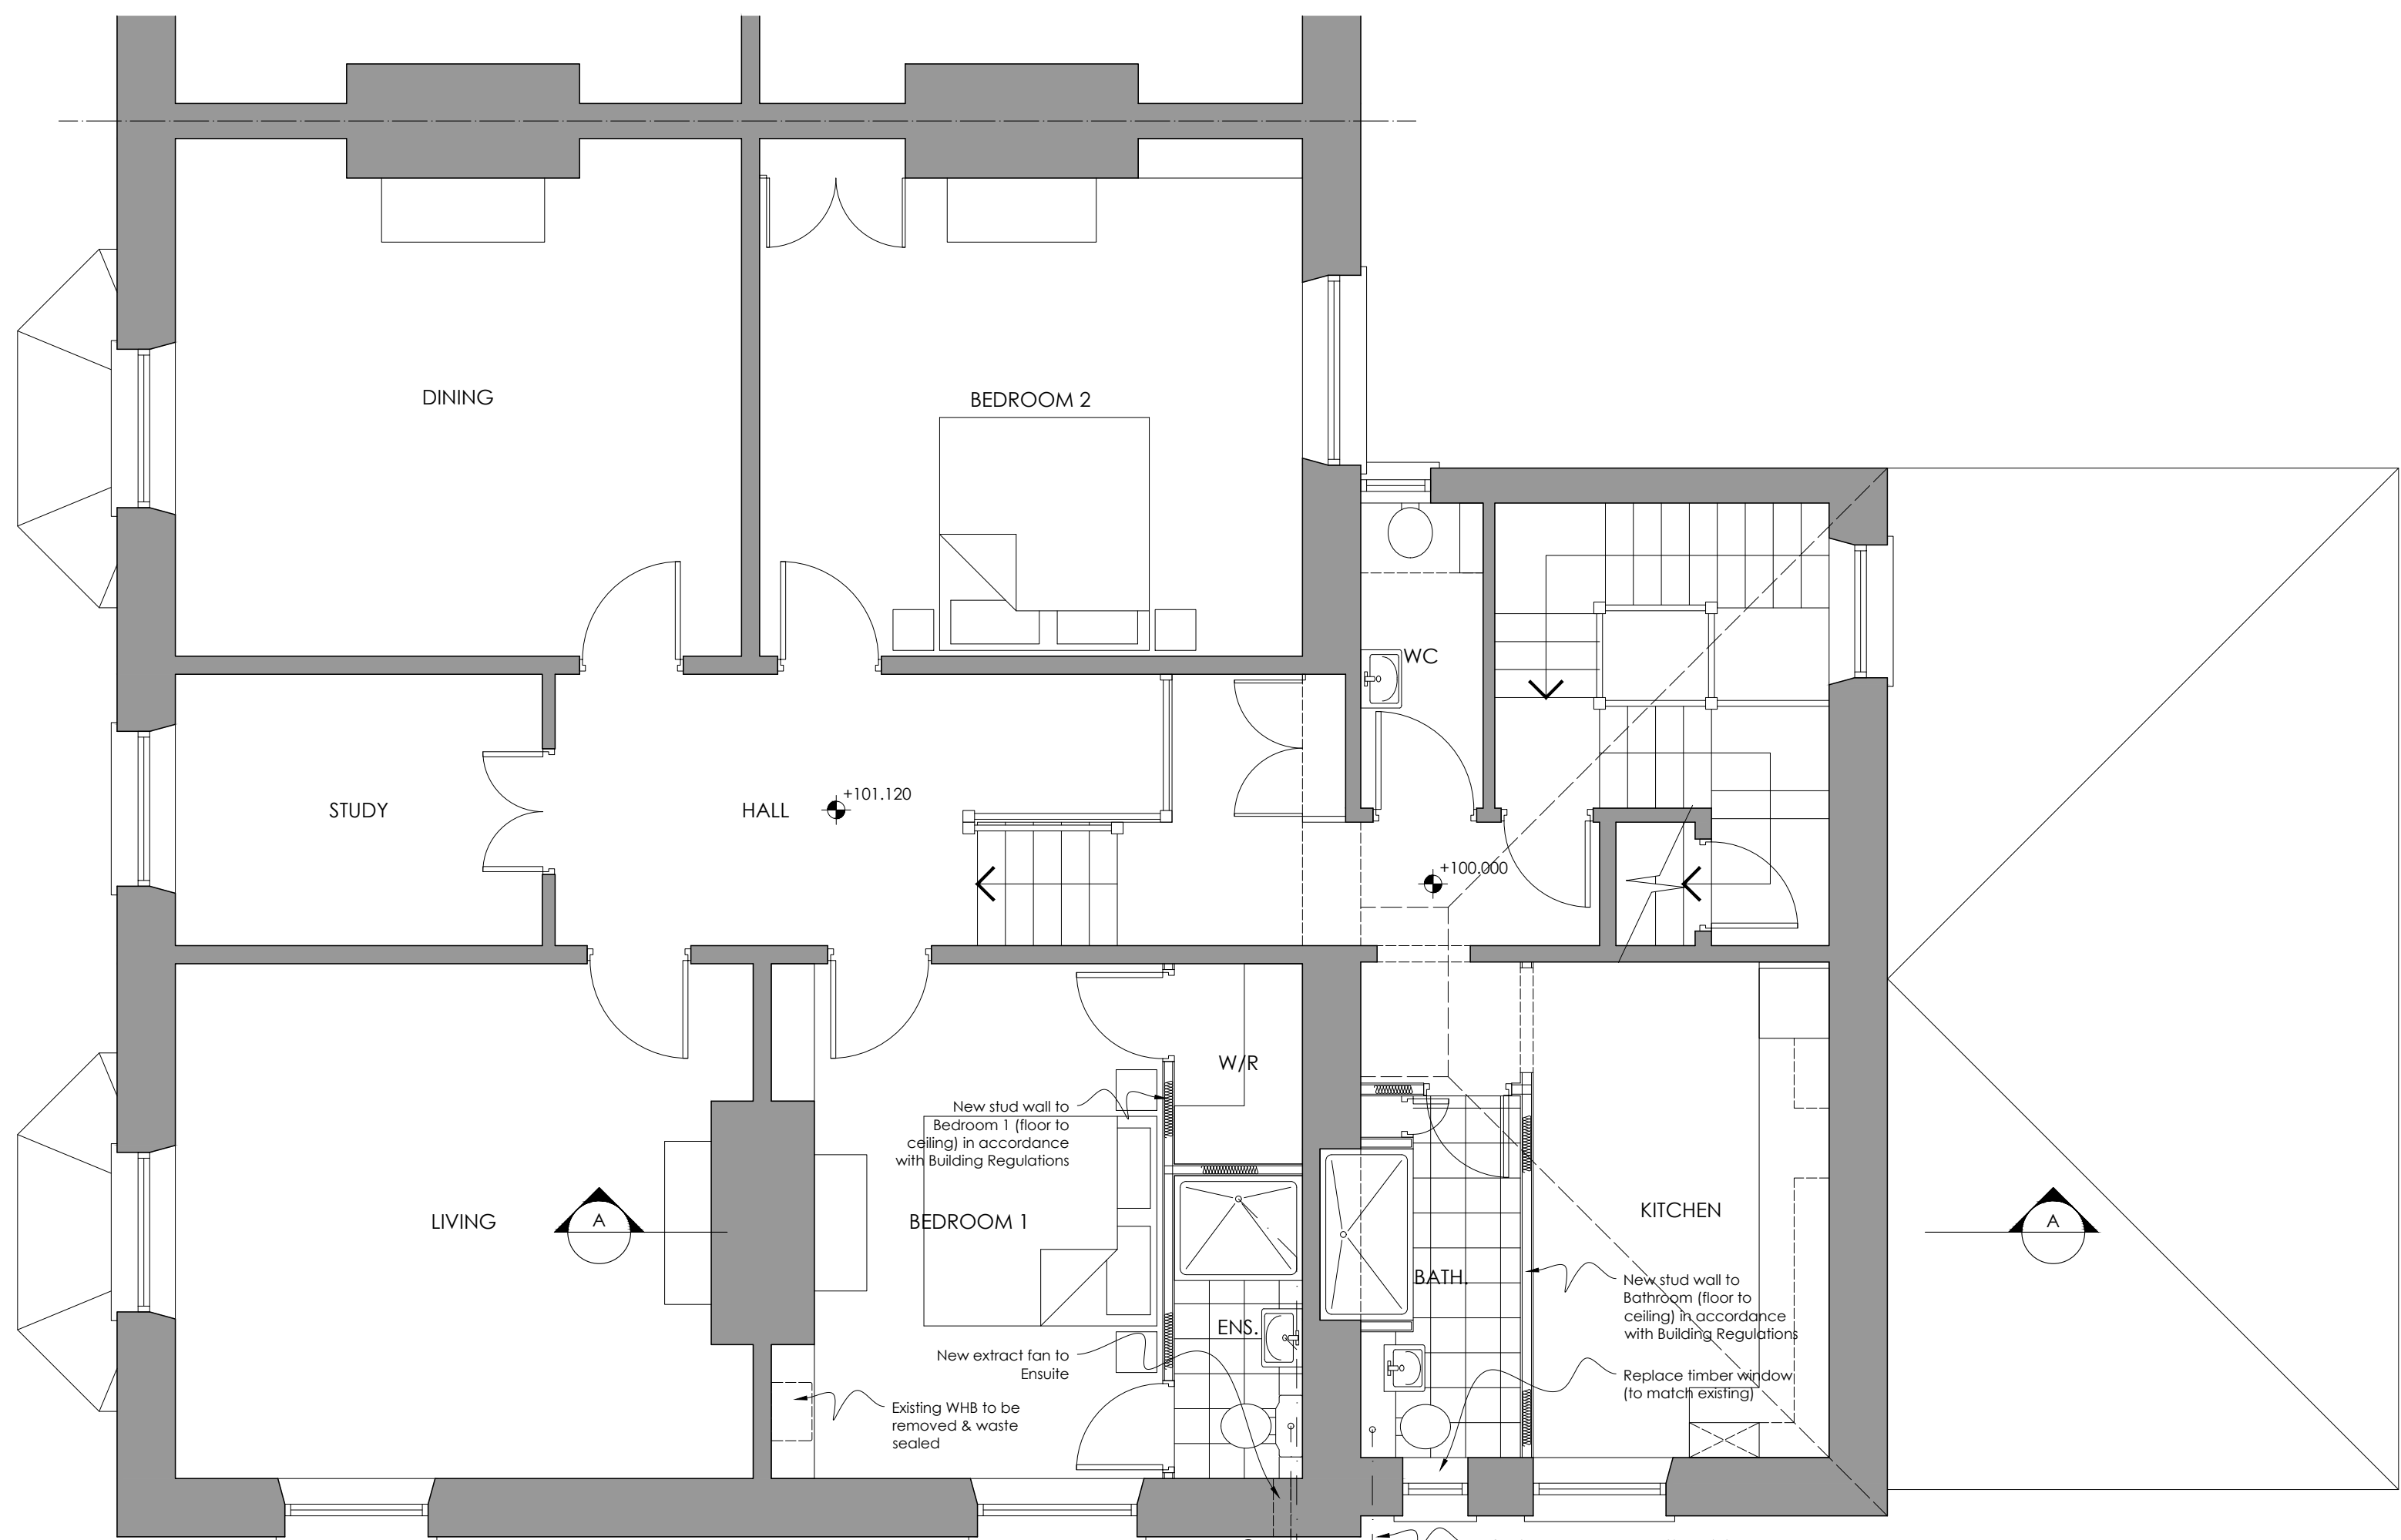

PROPOSED FLOOR PLAN 1:50

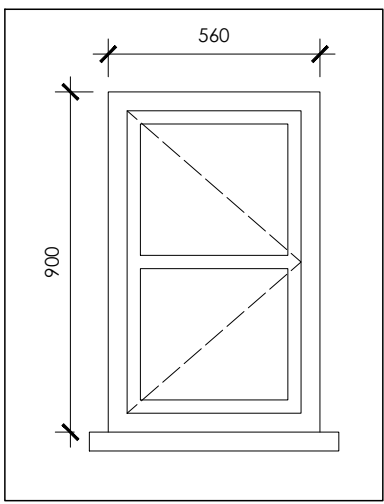

PROPOSED REPLACEMENT WINDOW 1:20

A	ISSUED FOR APPROVAL	09/04/2025
REV	COMMENT	DATE
SCALES @ A1	ISSUING OFFICE	PROJECT NUMBER
VARIES		24-001
PROJECT		
ALTERATIONS @ FLAT 3, 20 BROAD WALK, BUXTON SK17 6JR		
TITLE		
PROPOSED PLANS & ELEVATIONS		
CLIENT		
DR. S. TOPPING MR. A. HUME		
DRAWING NUMBER		A
PL003		