




EXISTING/PROPOSED SITE PLAN

1:200

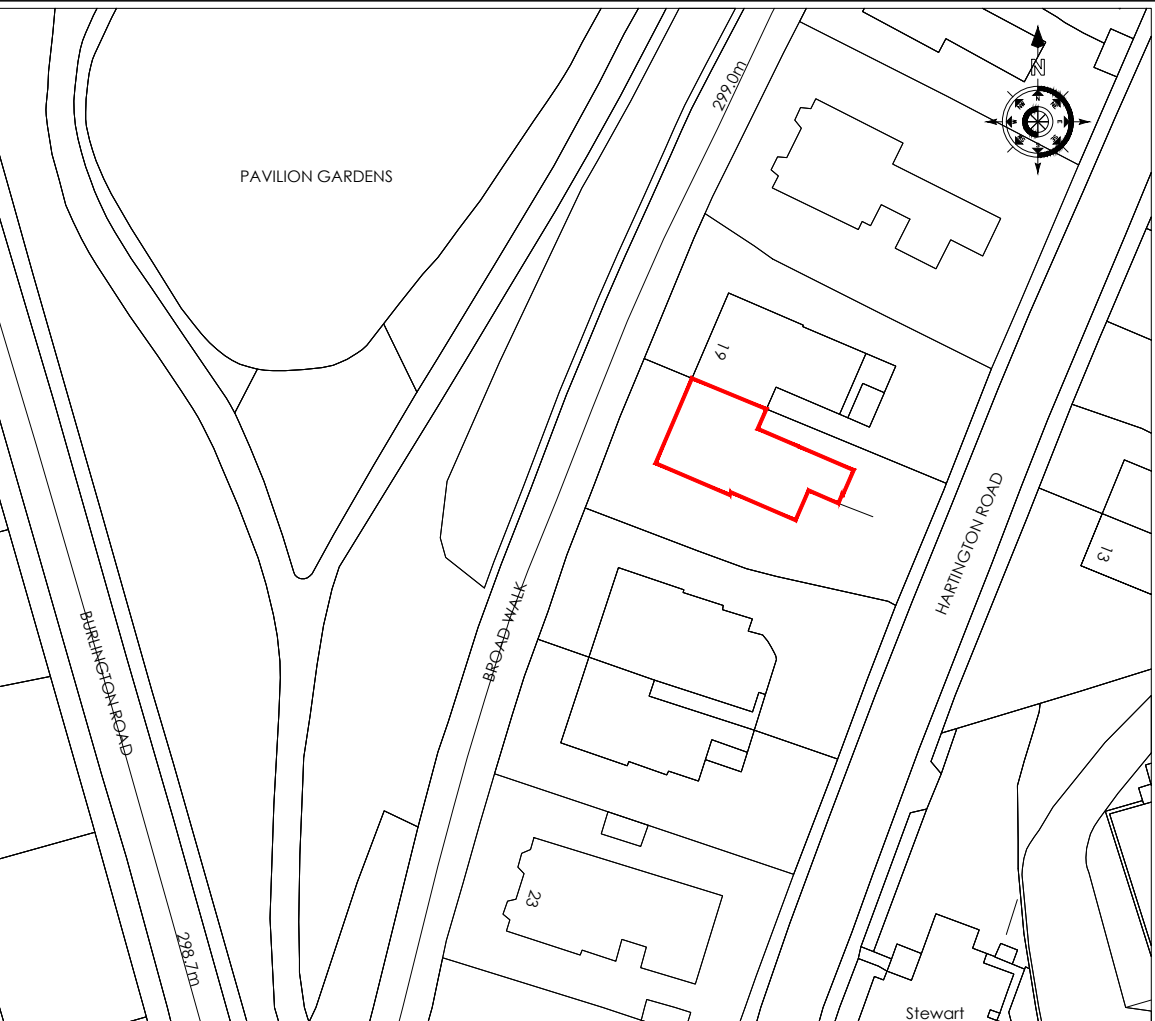

ReQuestAPlan
Map Number: TQRGM4339101258683
Map Projection: UTM
Datum: WGS 1984
Units: Metres
Scale: 1:1250
Date of Publication: 09/04/2025
Project: Alterations to Flat 3, 20 Broad Walk, Buxton

SITE LOCATION MAP

1:1250

B	REVISED & RESUBMITTED FOR APPROVAL	09/04/2025
REV	COMMENT	DATE
SCALES @ A2	ISSUING OFFICE	PROJECT NUMBER
VARIES		24-001
PROJECT		
ALTERATIONS @ FLAT 3, 20 BROAD WALK, BUXTON SK17 6JR		
TITLE		
SITE LOCATION MAP EXISTING/PROPOSED SITE PLAN		
CLIENT		
DR. S. TOPPING MR. A. HUME		
DRAWING NUMBER		B
PL001		