



- Key:
- New Crushed limestone hardstanding
 - New natural stone paving
 - Grass
 - Existing dry stone walls retained
 - New dry stone walls to match existing

 

This drawing is the Copyright of SJ Design Limited.
All dimensions must be checked on site.
All materials and workmanship are to be in accordance with prevailing British Standards, Codes of Practice, Building Regulations, manufacturers and suppliers recommendations and all to the complete satisfaction of SJ Design Limited.

A	05.06.20	Revised following HPBC comments
B	01.04.25	Revised on submission of retrospective application

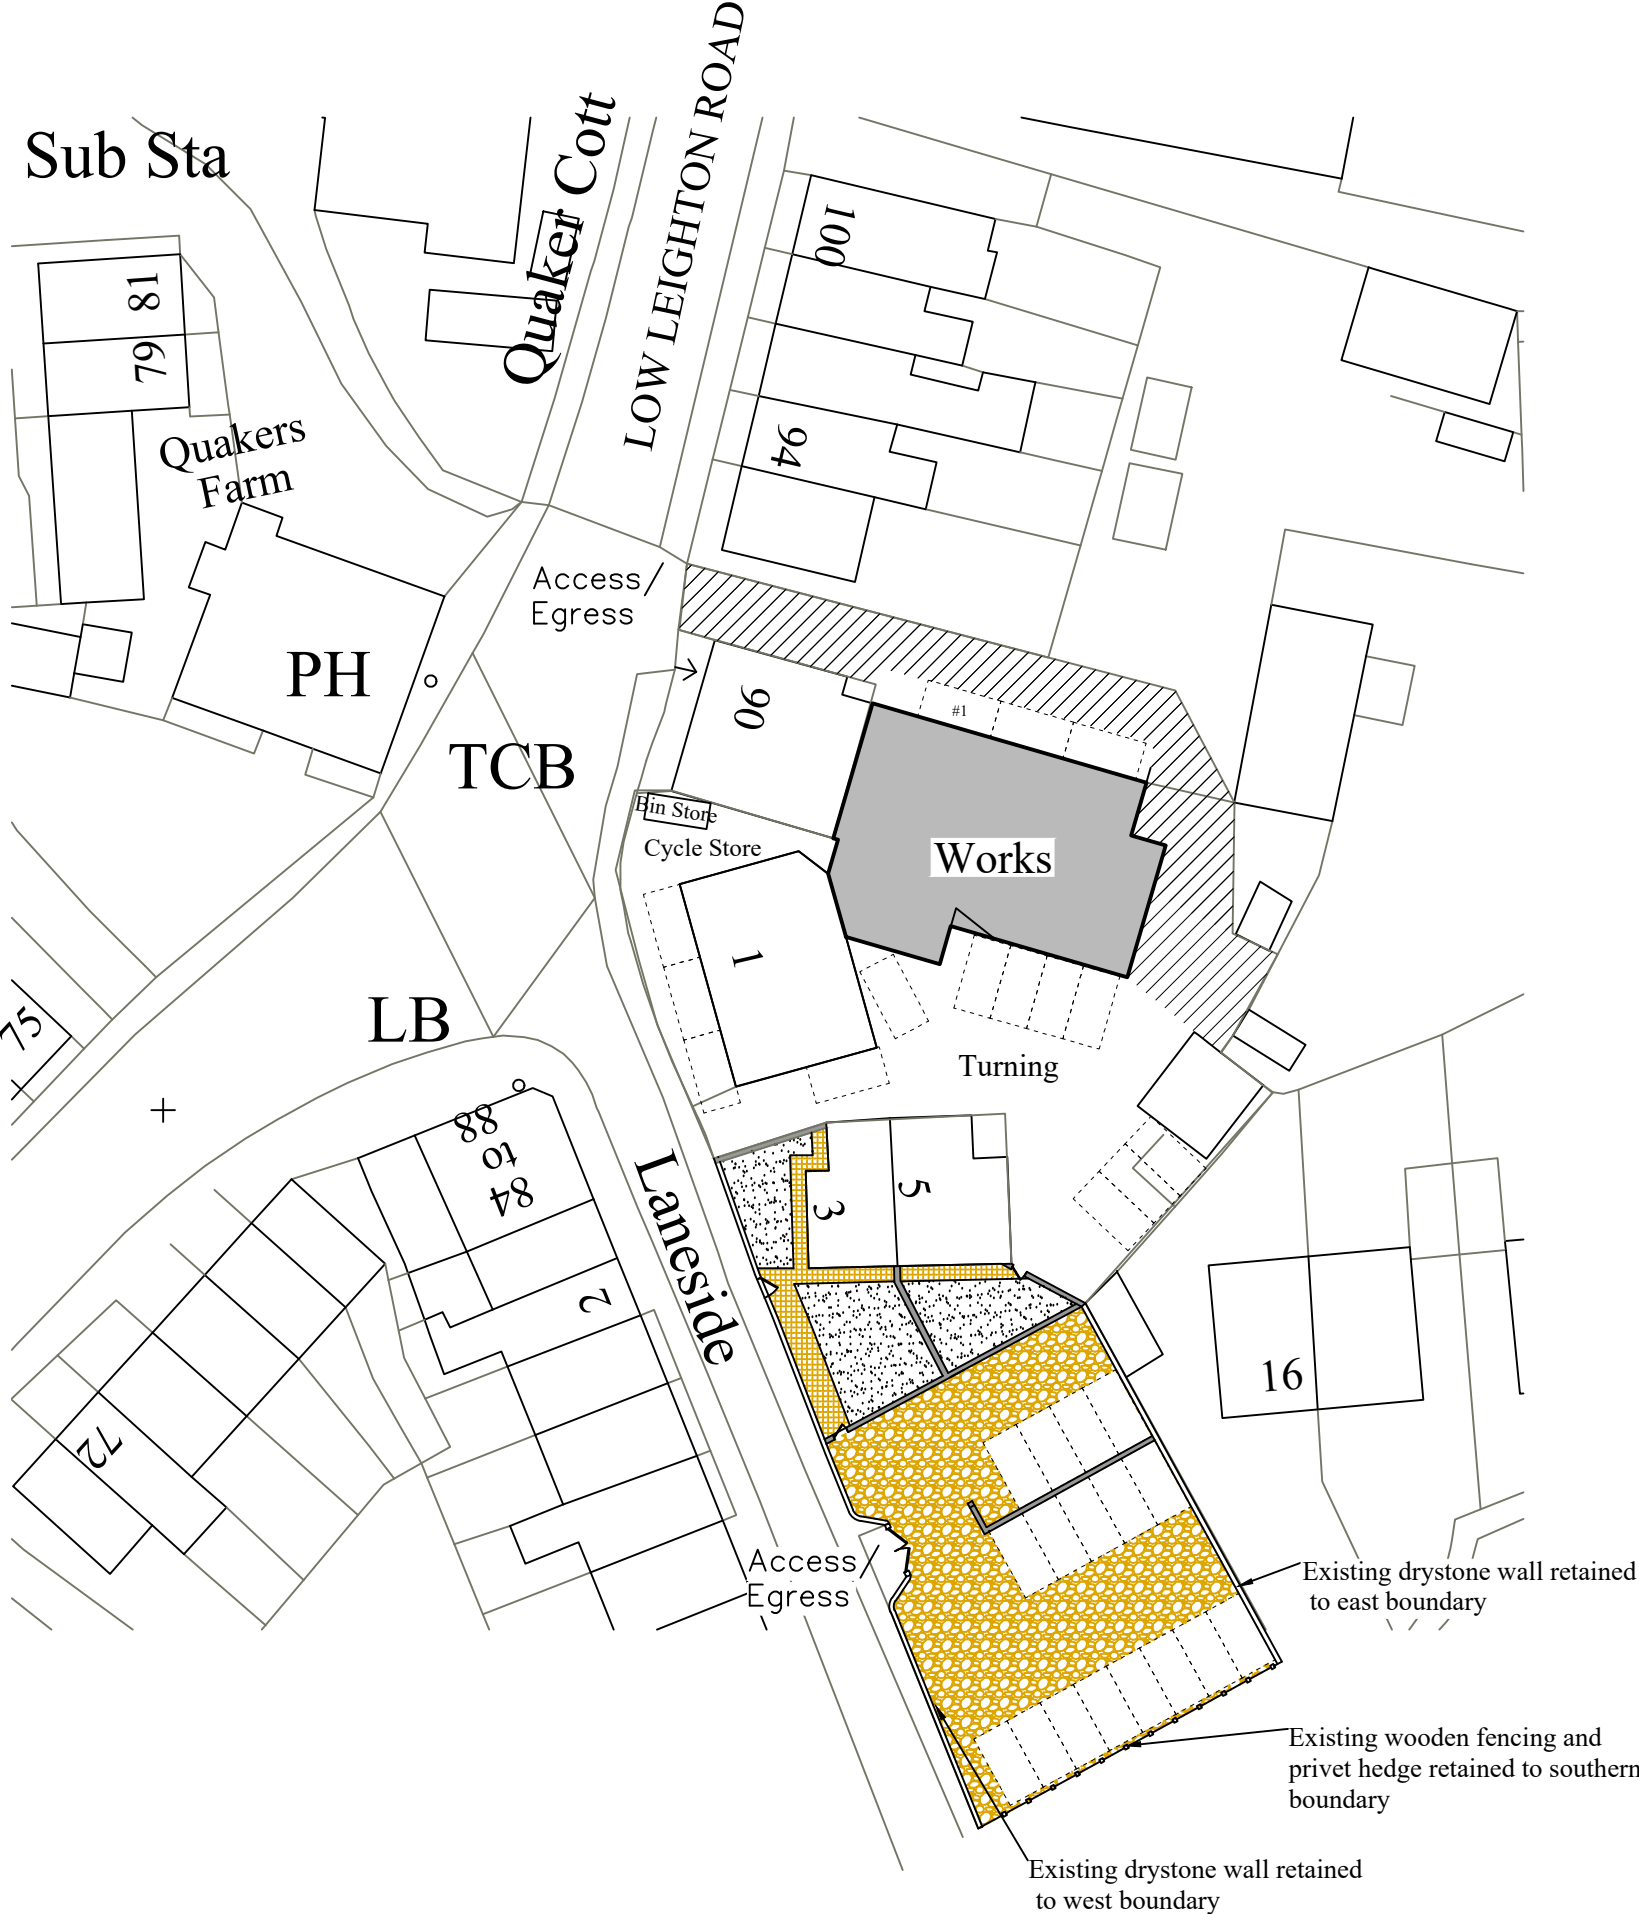

Building Design & Surveying Consultants
The Old Co-Op Building, Church Street,
Hayfield, High Peak SK22 2JE
Tel:01663 742903 Fax:01663 751247
Mobile: 07984 007 087 Email: info@sjdesign.net
www.sjdesign.net

Client
Graham Wood
Job Title
Proposed change of use at
Low Leighton Garage
Low Leighton Road
New Mills
High Peak
SK22 4GJ

Drawing Title
Site Plan
As Proposed showing hard
and soft landscaping and
boundary treatments

Scale	
1:500@A3	
Date	February 2020
Drawn by	SJ
Drawing No.	Rev.
200	B