





SIDE ELEVATION S.E.


FRONT ELEVATION S.W.

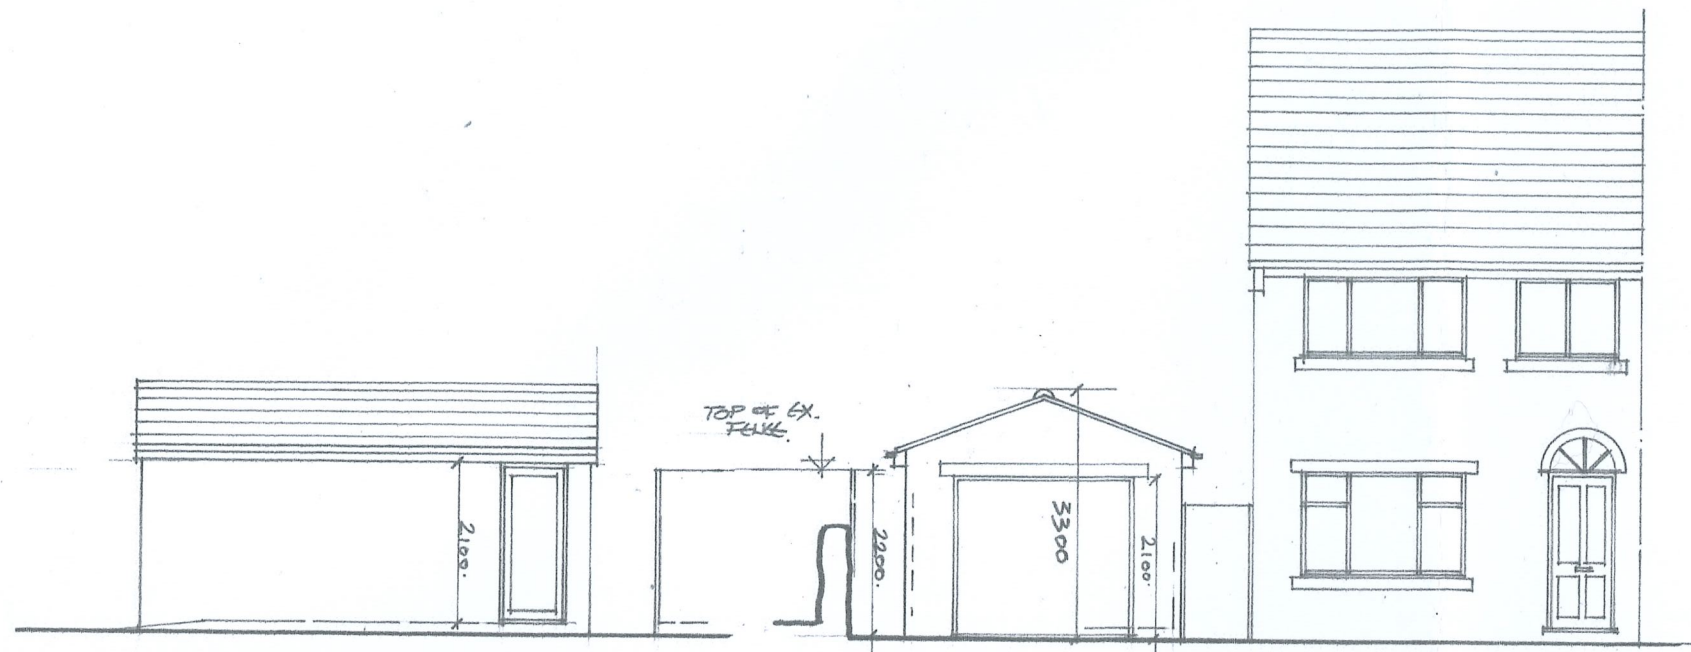

REAR ELEVATION N.E.

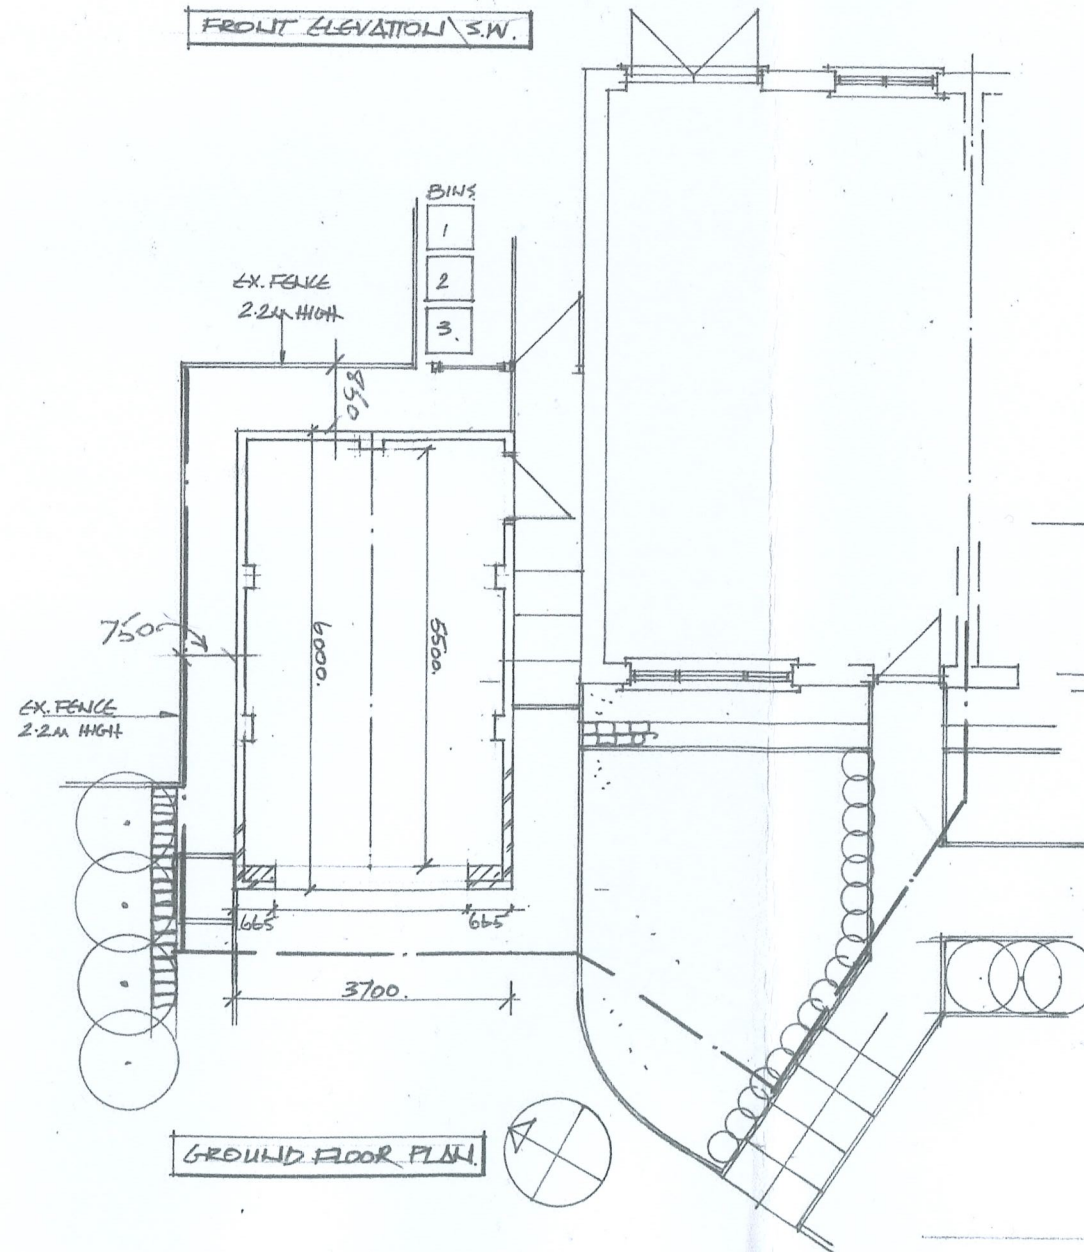

GROUND FLOOR PLAN

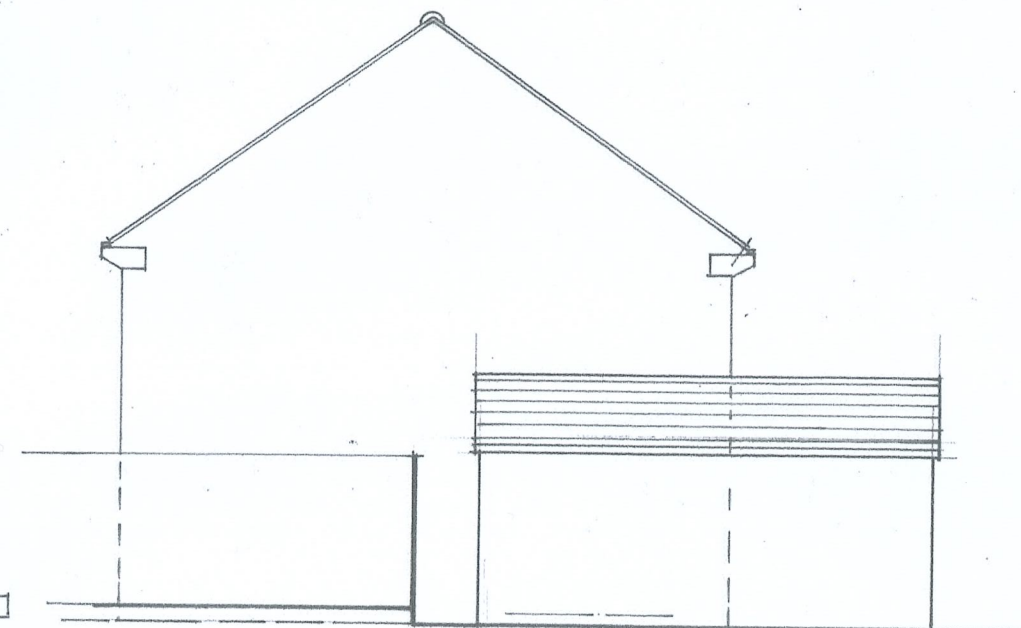

SIDE ELEVATION N.W.

0 1 2 3 4 5

SCALE METERS

CLIENT: MR W. TURNER

PROJECT: 40 JUBILEE GARDENS
NEW MILLS

TITLE: PROPOSED
DETACHED GARAGE

A P DESIGN
ARCHITECTS AND PLANNING CONSULTANTS
4 KINDER VIEW, NEW MILLS, HIGH PEAK, SK22 4DB
TEL: 01663 742169
MOB: 0781 461 2970

SCALE: 1:100 DRAWING NO: 02 REV: A