



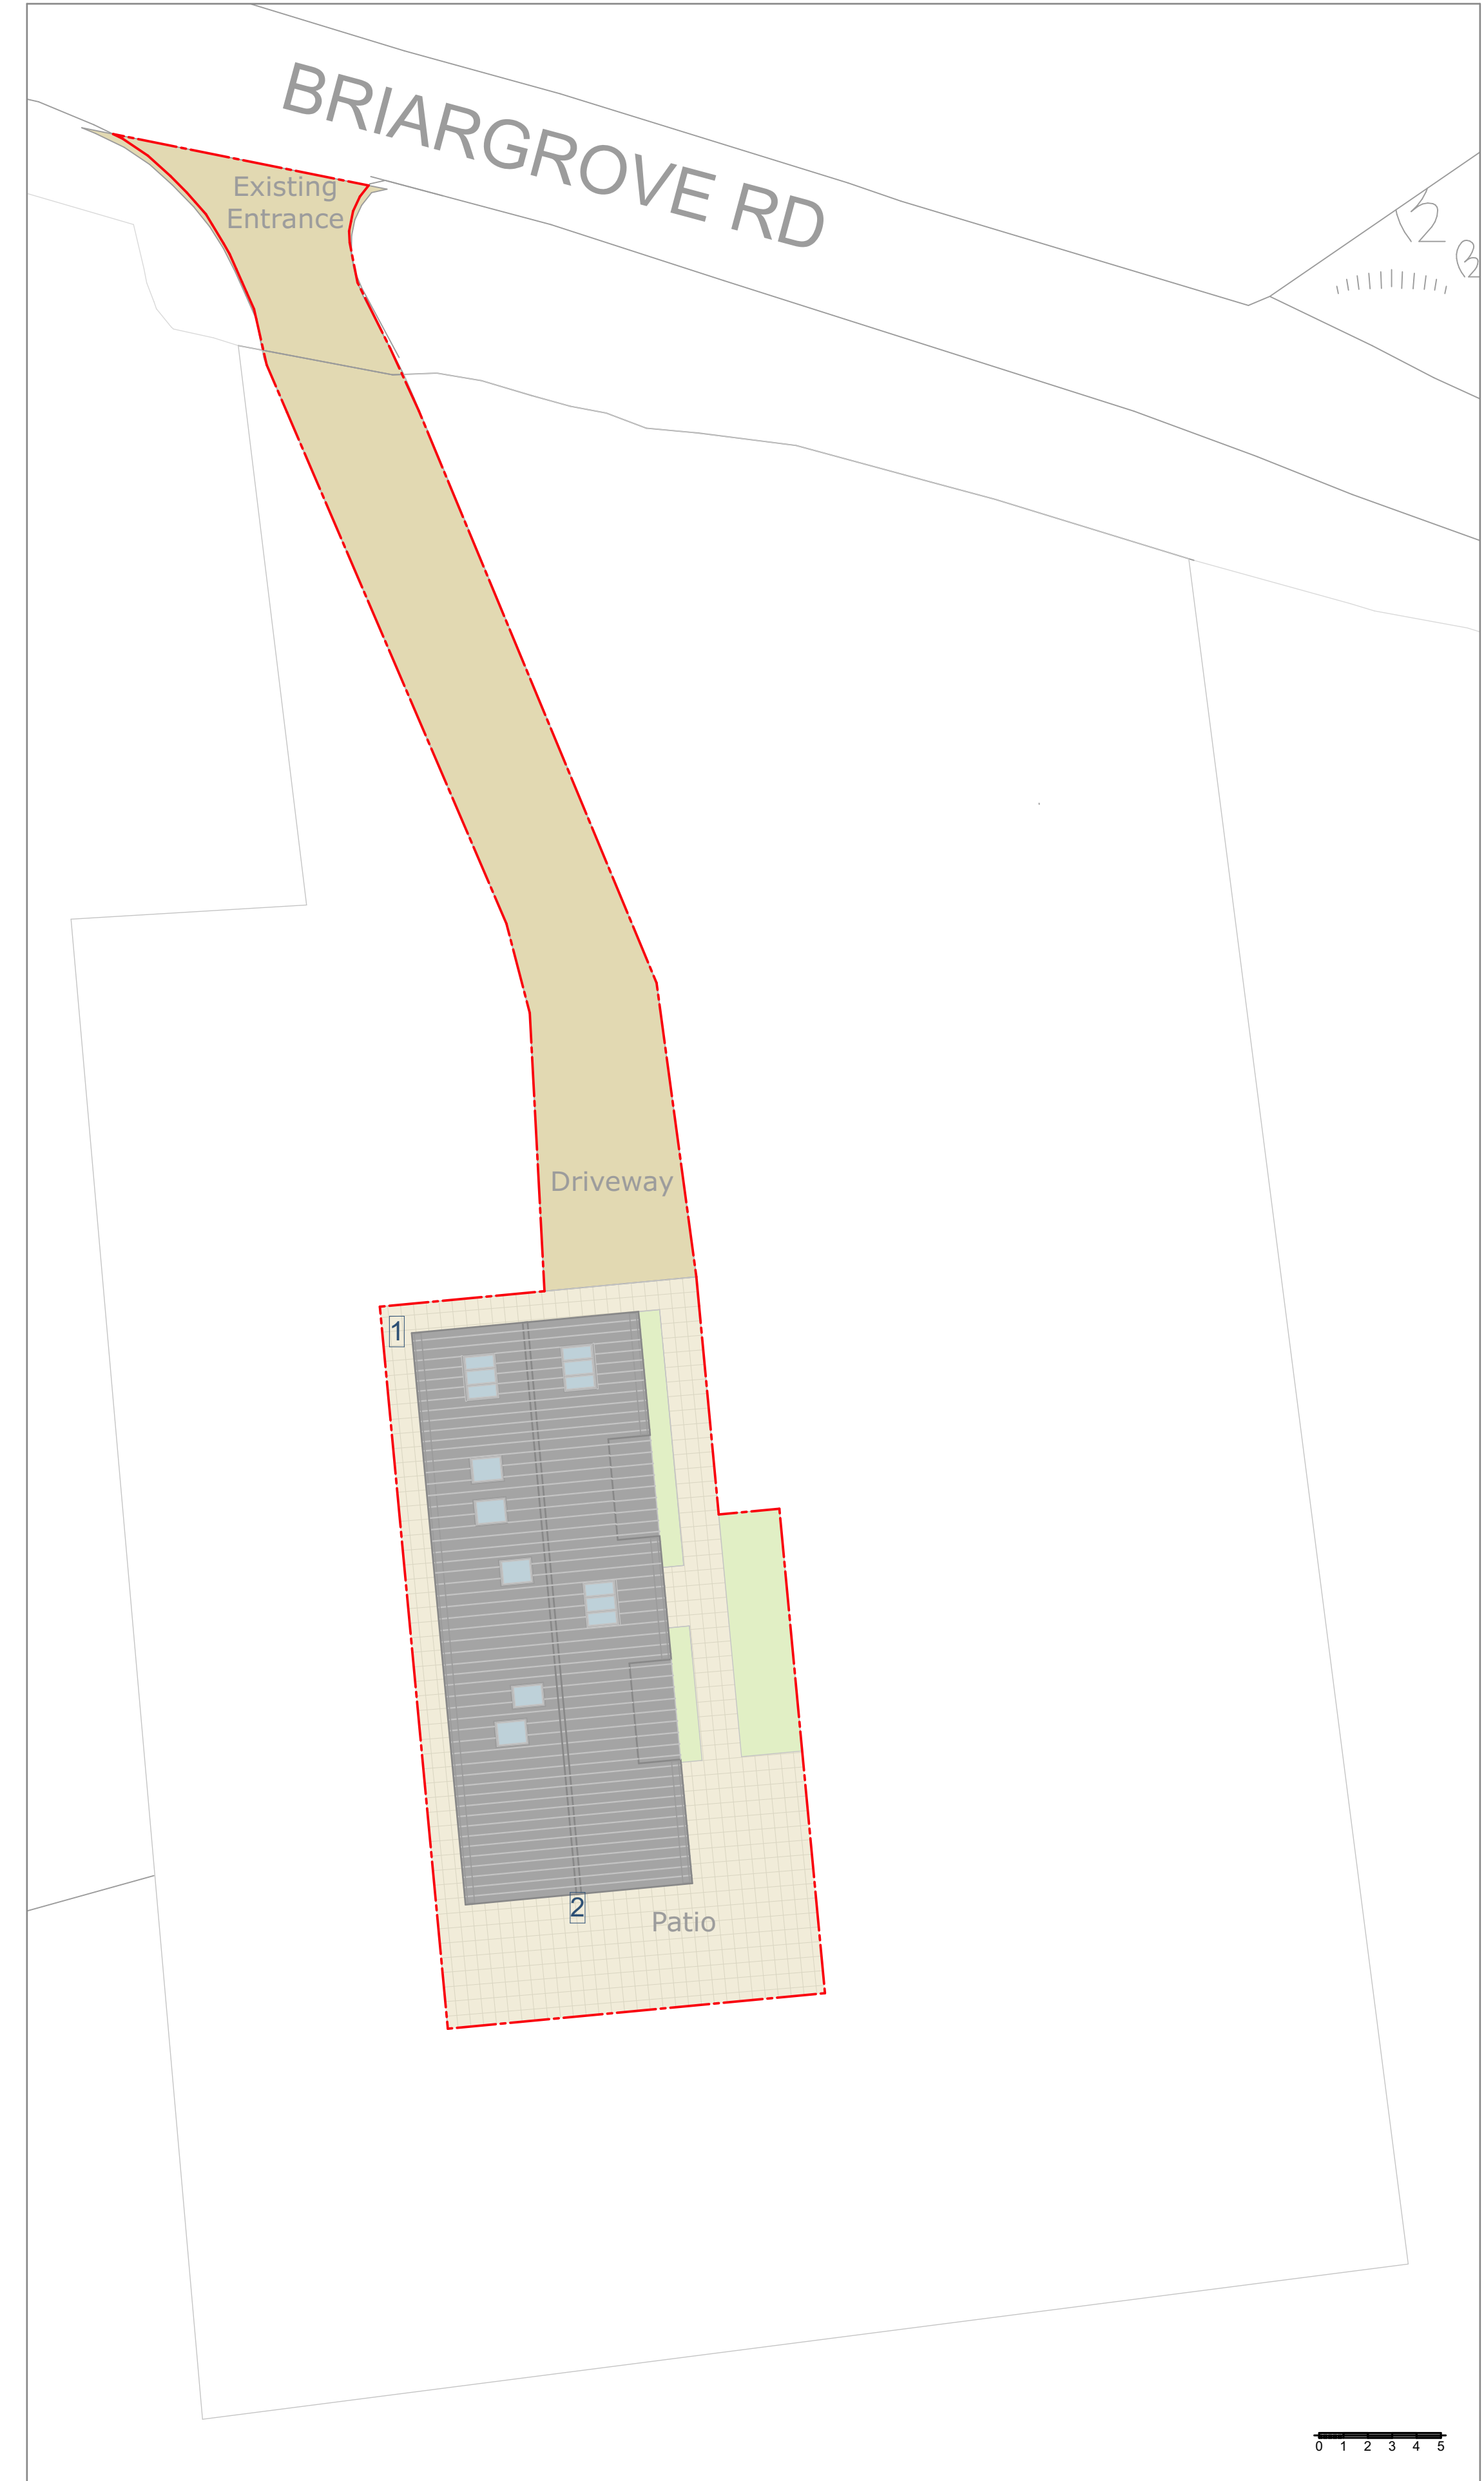

- 1 Pole mounted kestrel nesting box
- 2 Internal barn owl nesting box with opening in cladding

Site Plan 1:200

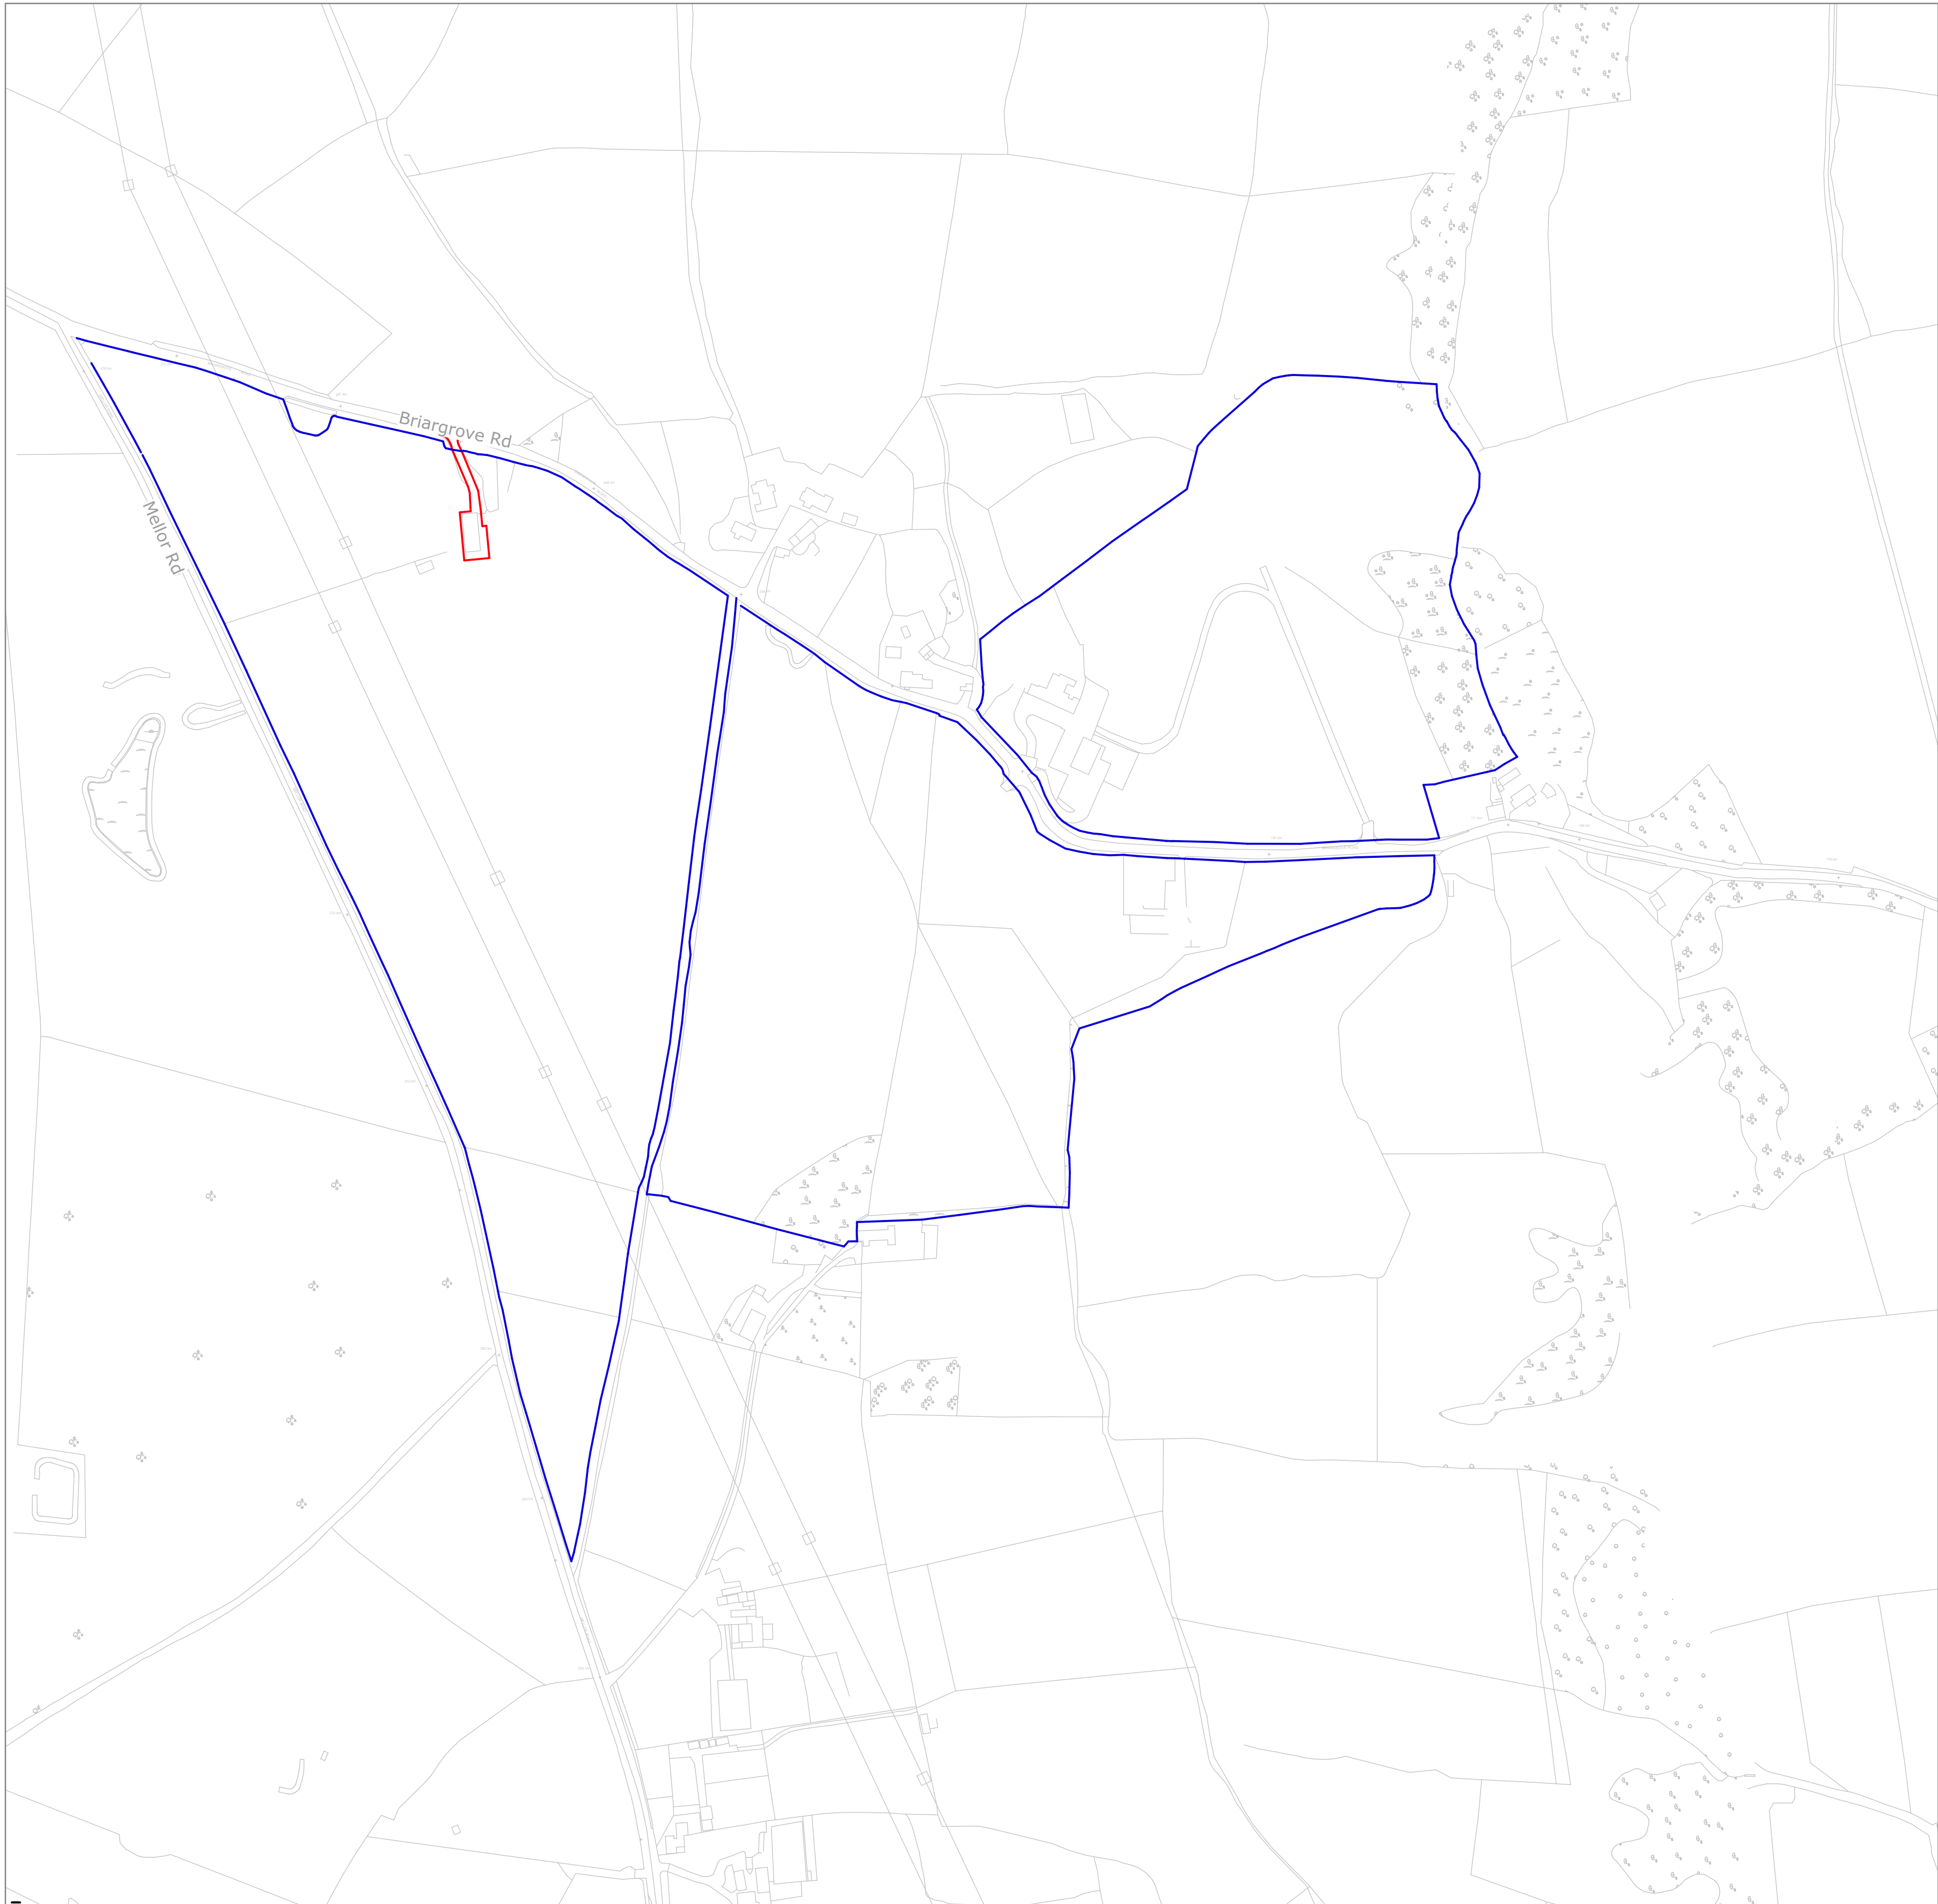

Location Plan 1:2500

Project Details:

2432 / G/001 Rev A

Dwg No:

1:2500 & 1:200

Scale:

Location and Site Plan

Title:

March 2025

Date:

© AL

© AL

North

North

North

North

March 2025

Date:

© AL

© AL

1:2500 & 1:200

Scale:

Location and Site Plan

Title:

RWarchitects

Rob Westbrook Architects Ltd
28 Atsfield Way, New Mills, High Peak SK22 3DD
Tel: 07944 207036
E: rob@robwestbrookarchitects.com
W: www.robwestbrookarchitects.com

Rev A - Submitted for Planning April 2025