



Ground Floor

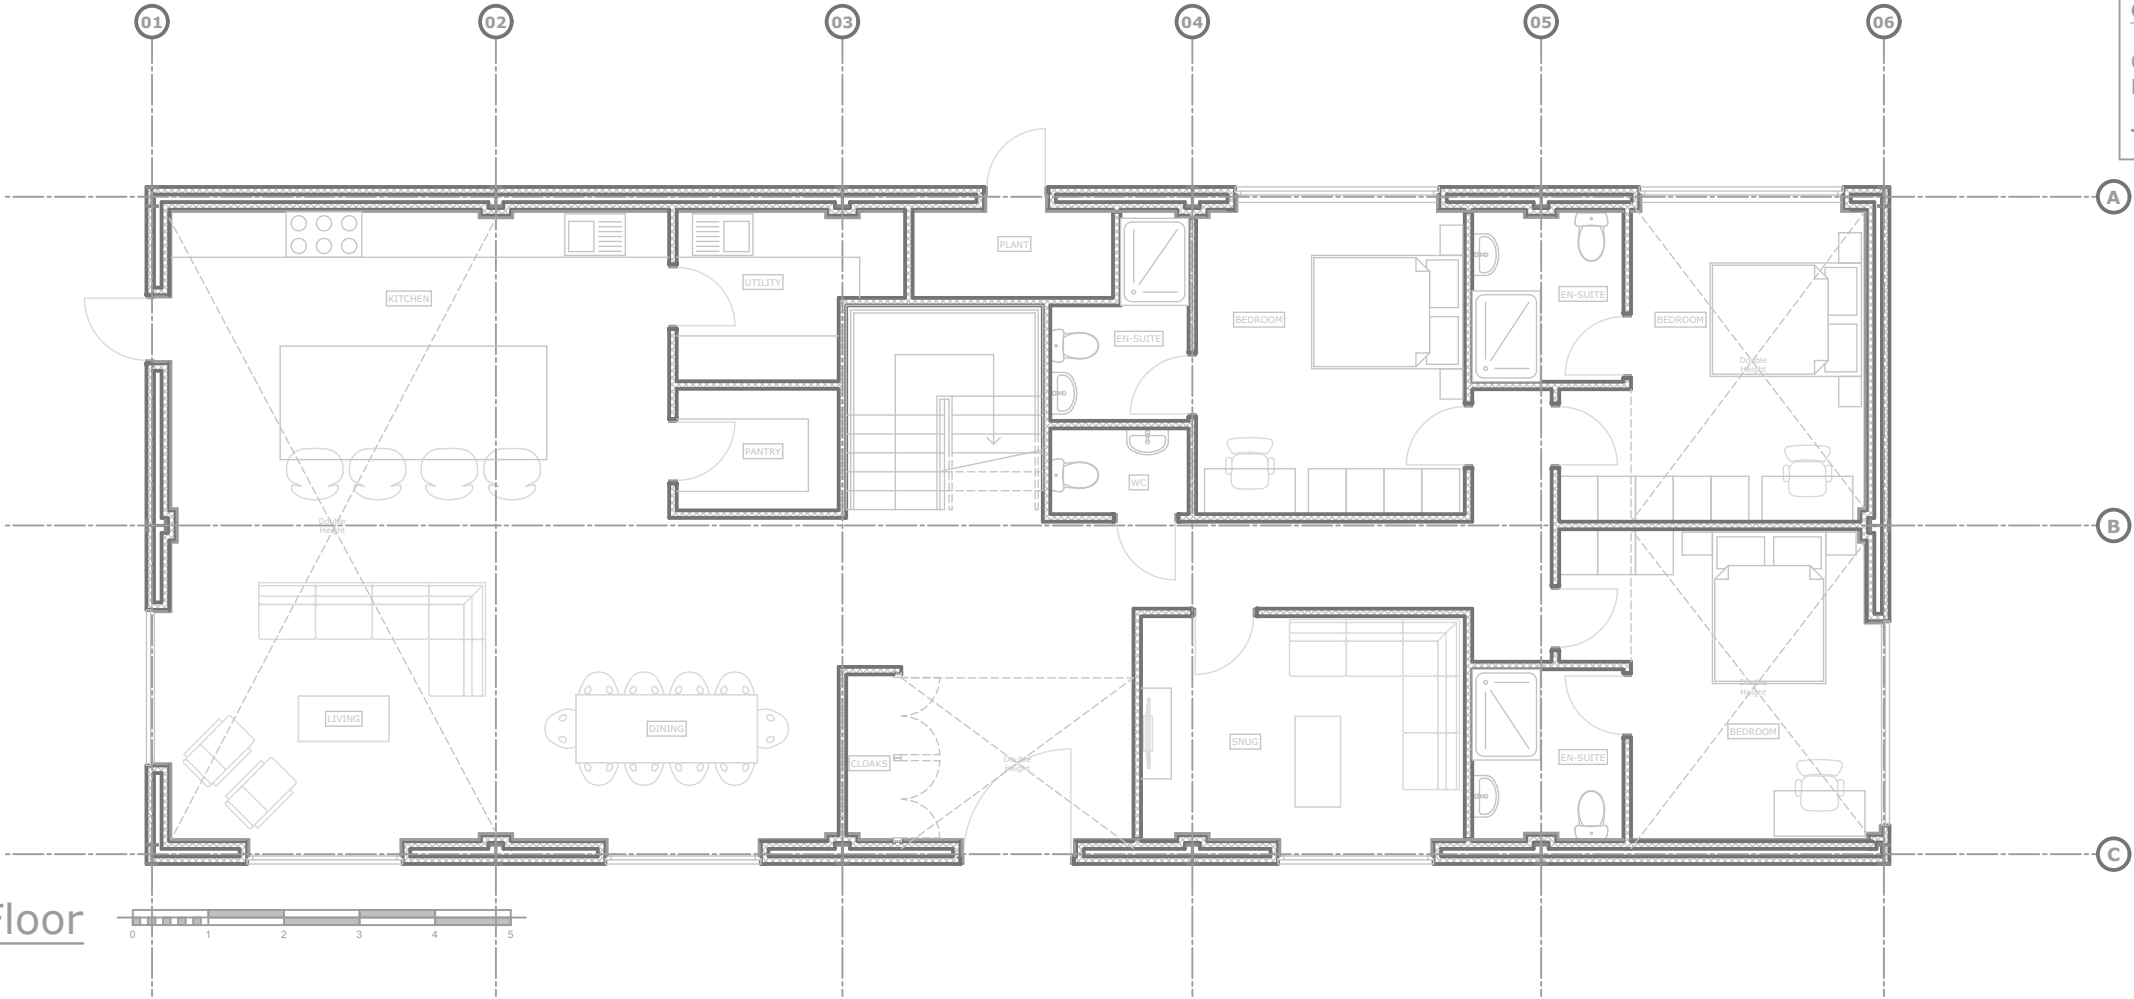

| GIA Floor Areas: |                     |                     |
|------------------|---------------------|---------------------|
| Ground floor =   | 185.38 sqm          | 1995.41 sqft        |
| First floor =    | 73.22 sqm           | 788.10 sqft         |
| <b>TOTAL</b>     | <b>= 258.60 sqm</b> | <b>2783.55 sqft</b> |

First Floor

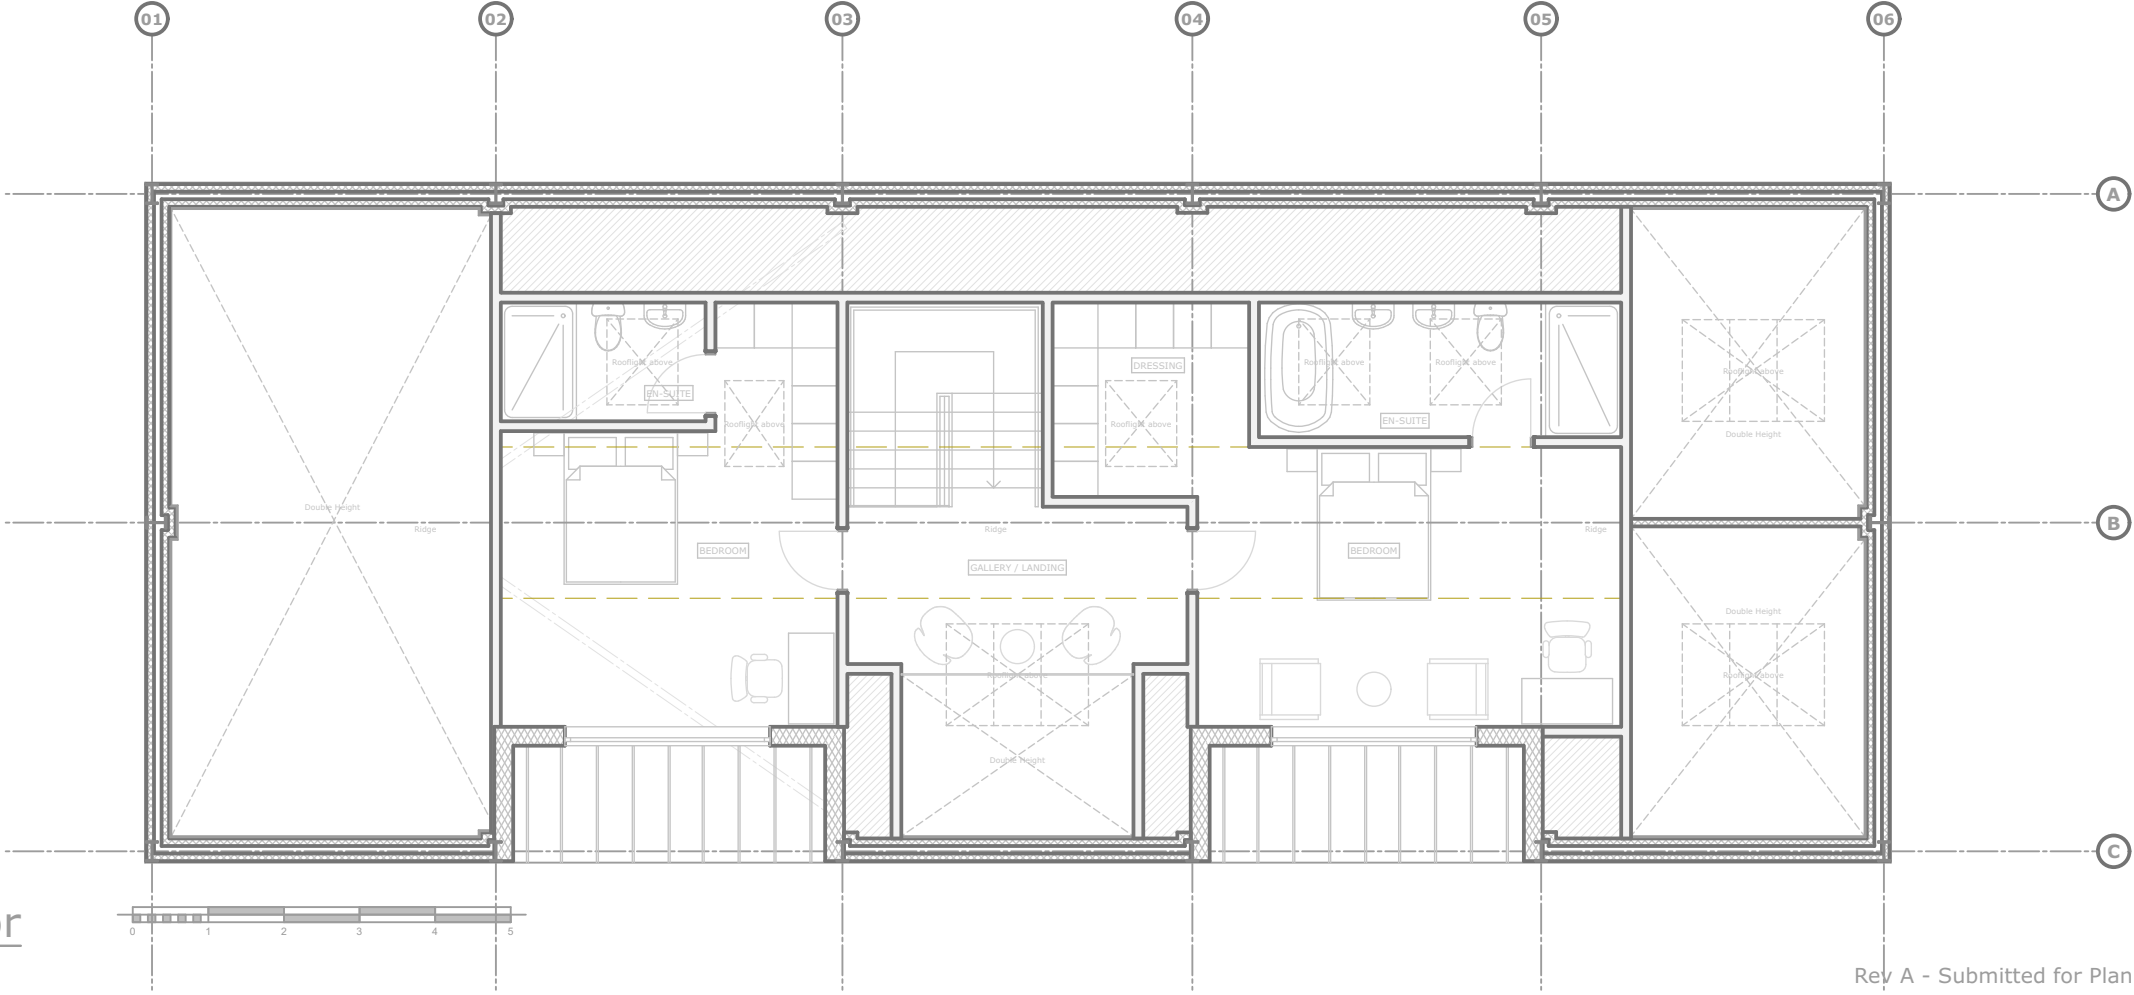

North:

March 2025

Date:

@ A3

1:100

Scale:

Proposed Floor Plans

Title:

2432 /G/004 Rev A

Drg No:

RWarchitects

Rob Westbrook Architects Ltd  
28 Alsfield Way, New Mills, High peak SK22 3DD  
Tel: 07944 207036  
E: rob@robwestbrookarchitects.com  
W: www.robwestbrookarchitects.com