





Existing Front Elevation



Existing Side Elevation

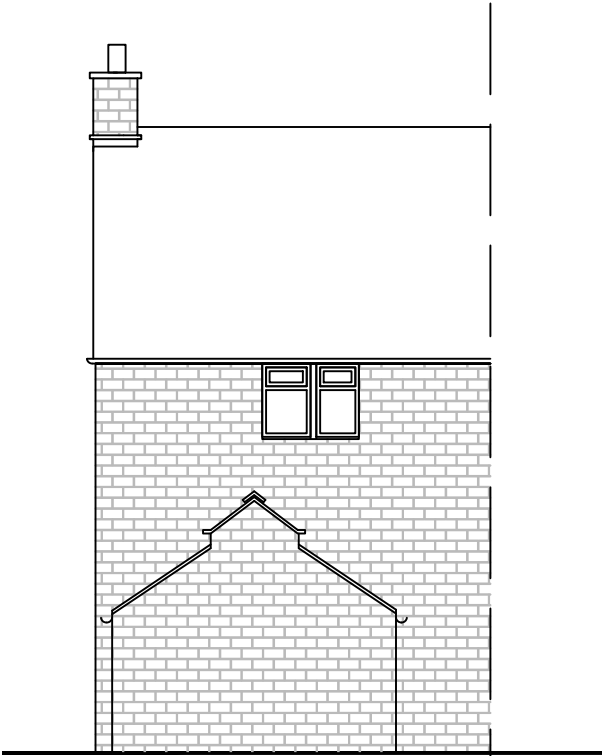

Existing Rear Elevation

 

Address:

Mr K Murphy
Lilac Cottage, Crossings Road,
Chapel-en-le-Frith, Derbyshire SK23 9RY

Project:

Listed building consent

Title:

Existing Elevations

Scale: 1:100 @ A3

Drawn: C.K.	Date: March 2025
----------------	---------------------

Project no.: 3288	Drawing no.: 3322-002
----------------------	--------------------------

PLANMART LIMITED
9, GEORGE STREET, GLOSSOP,
DERBYSHIRE SK13 8AY.
TEL: 01457 863153