


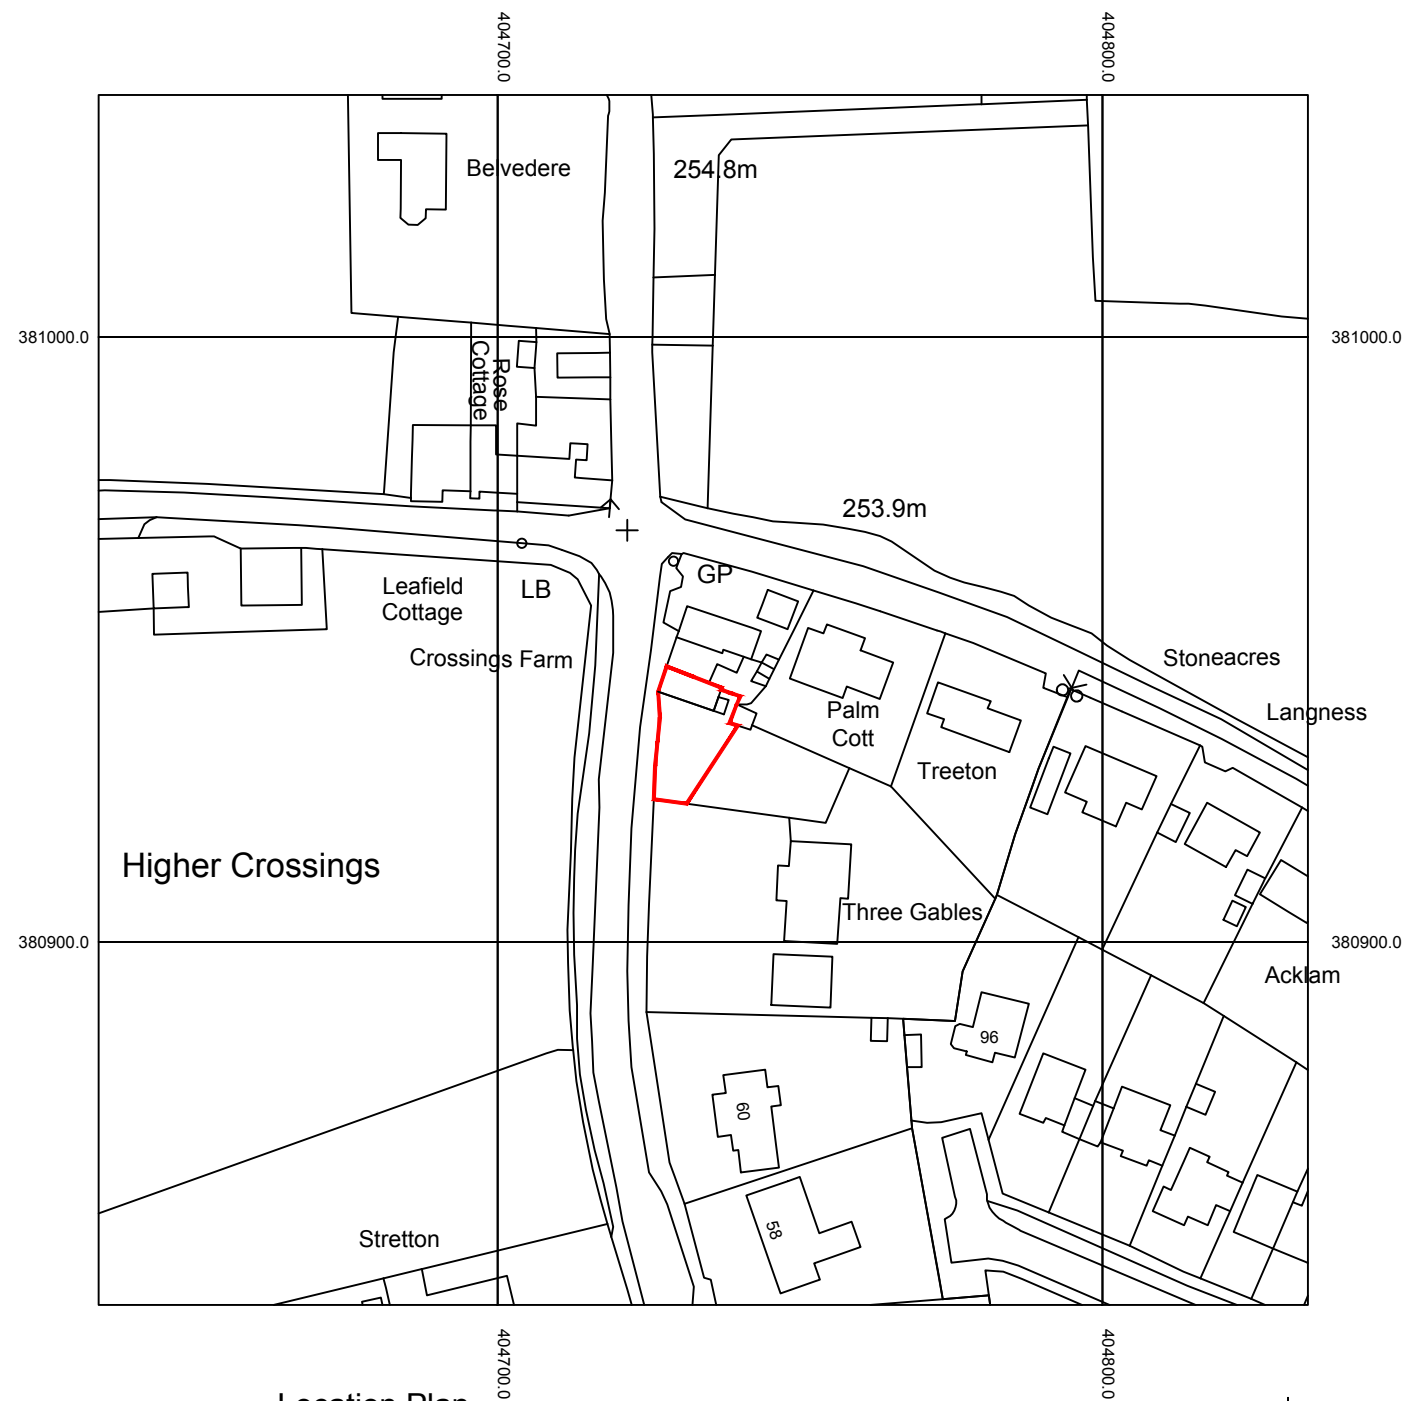


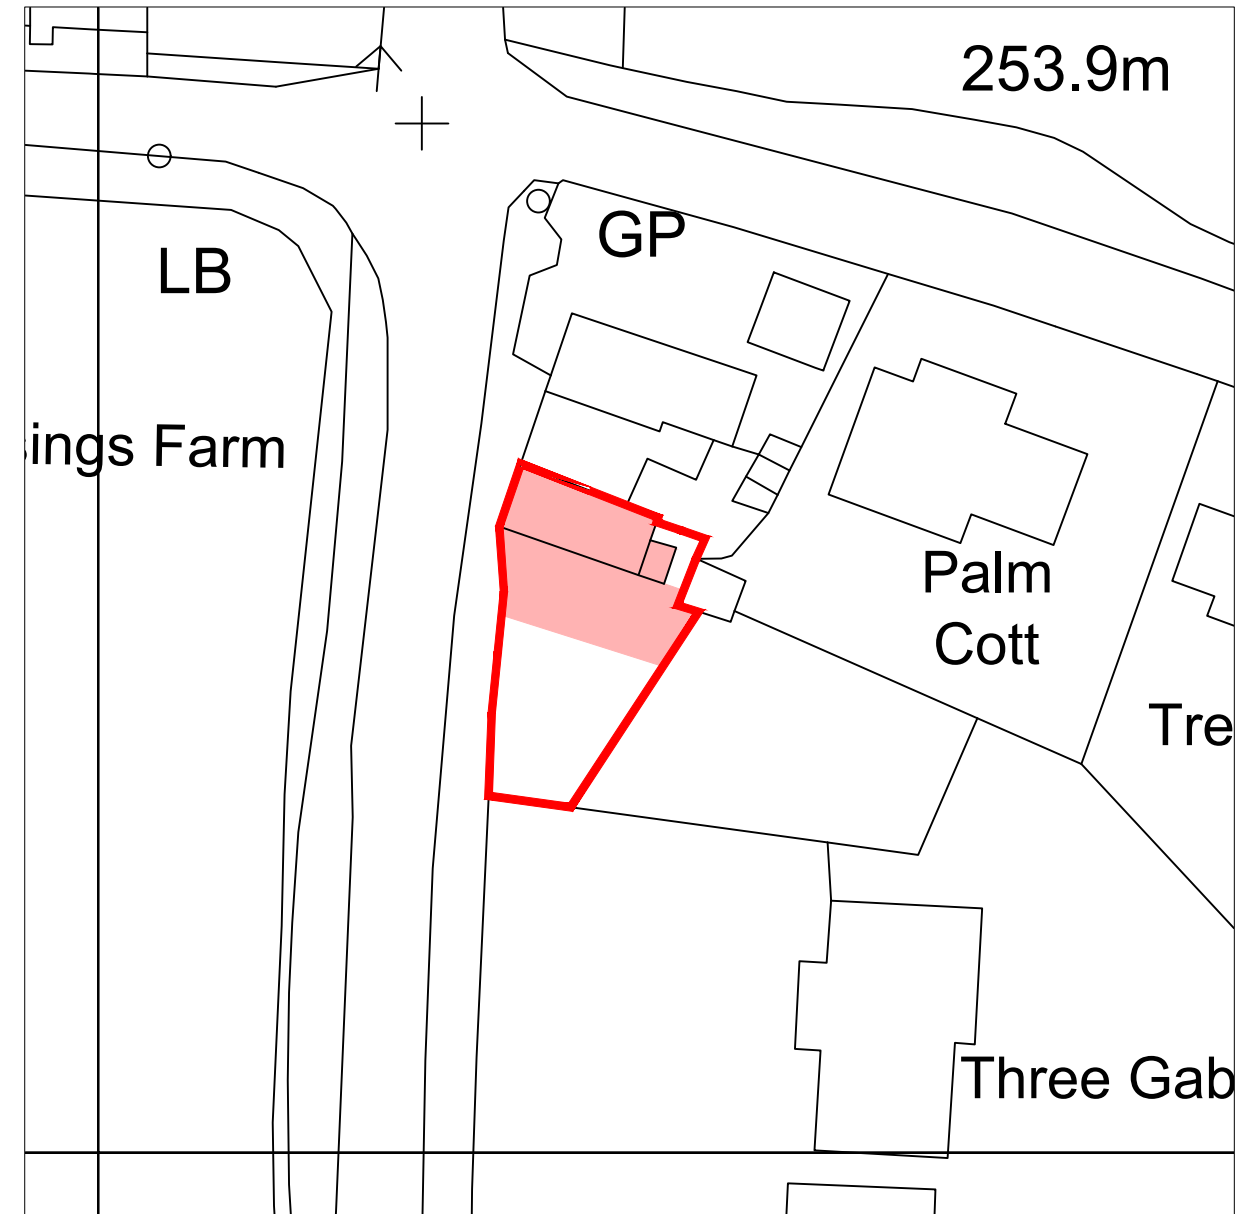

Location Plan
Scale 1:1250

 

Site Plan
Scale 1:500

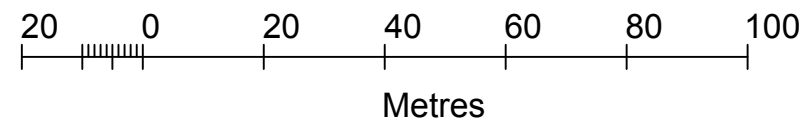

Area of proposal



Red line boundary



Address:

Mr K Murphy
Lilac Cottage, Crossings Road,
Chapel-en-le-Frith, Derbyshire SK23 9RY

Project:

Listed building consent

Title:

Location Plan

Scale: 1:1250 & 1:500 @ A3

Drawn:

C.K.

Date:

March 2025

Project no.:

3288

Drawing no.:

3322-006

PLANMART LIMITED
9, GEORGE STREET, GLOSSOP,
DERBYSHIRE SK13 8AY.
TEL: 01457 863153