


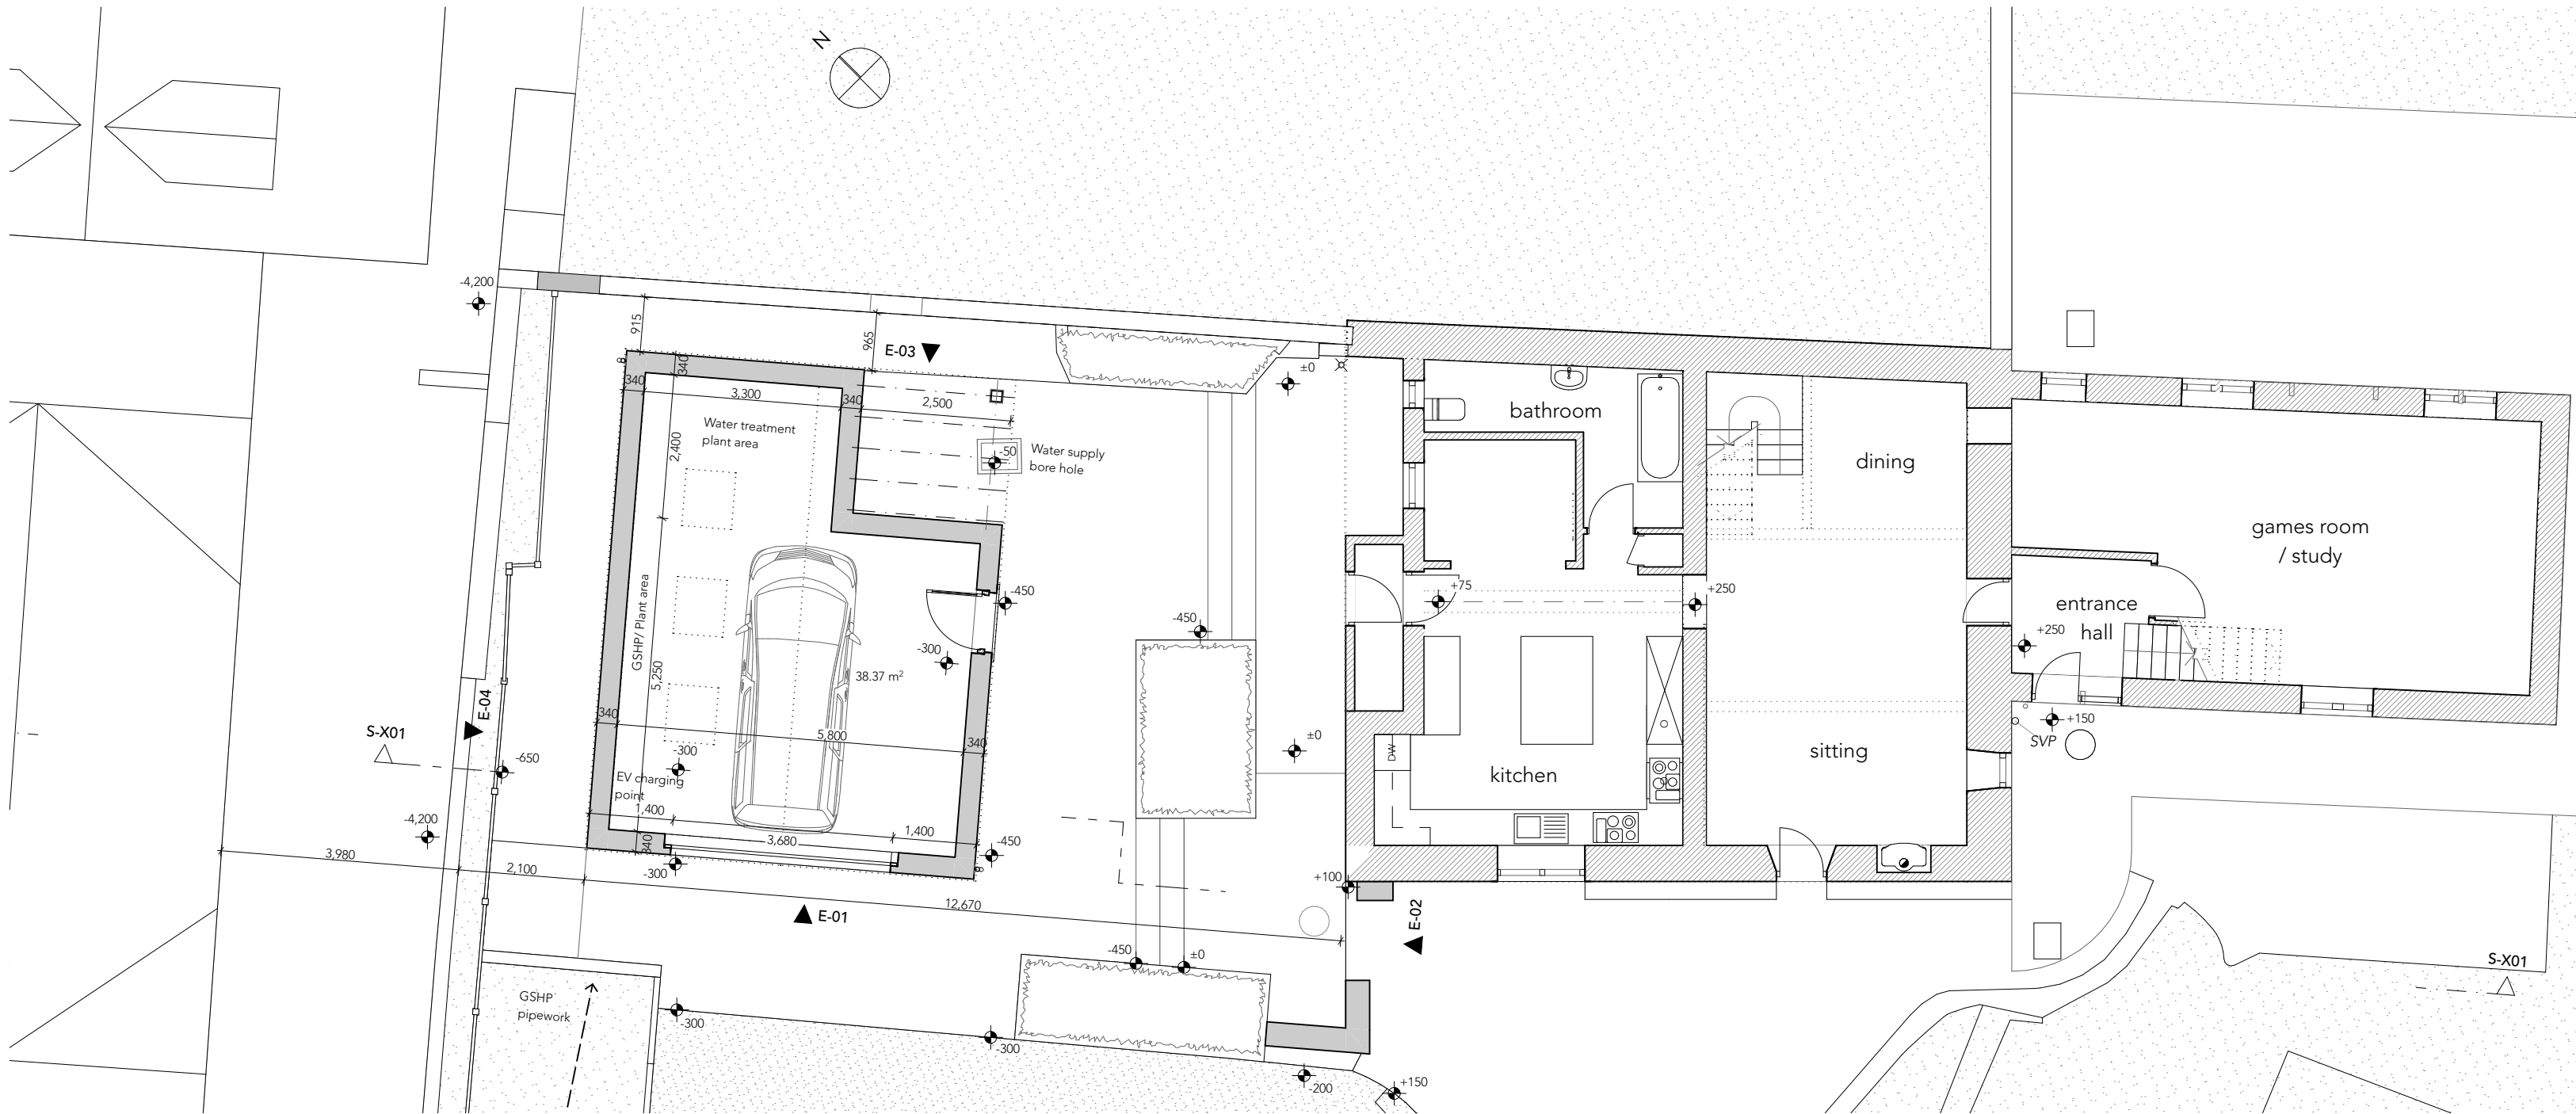


 


GF Plan
1:100

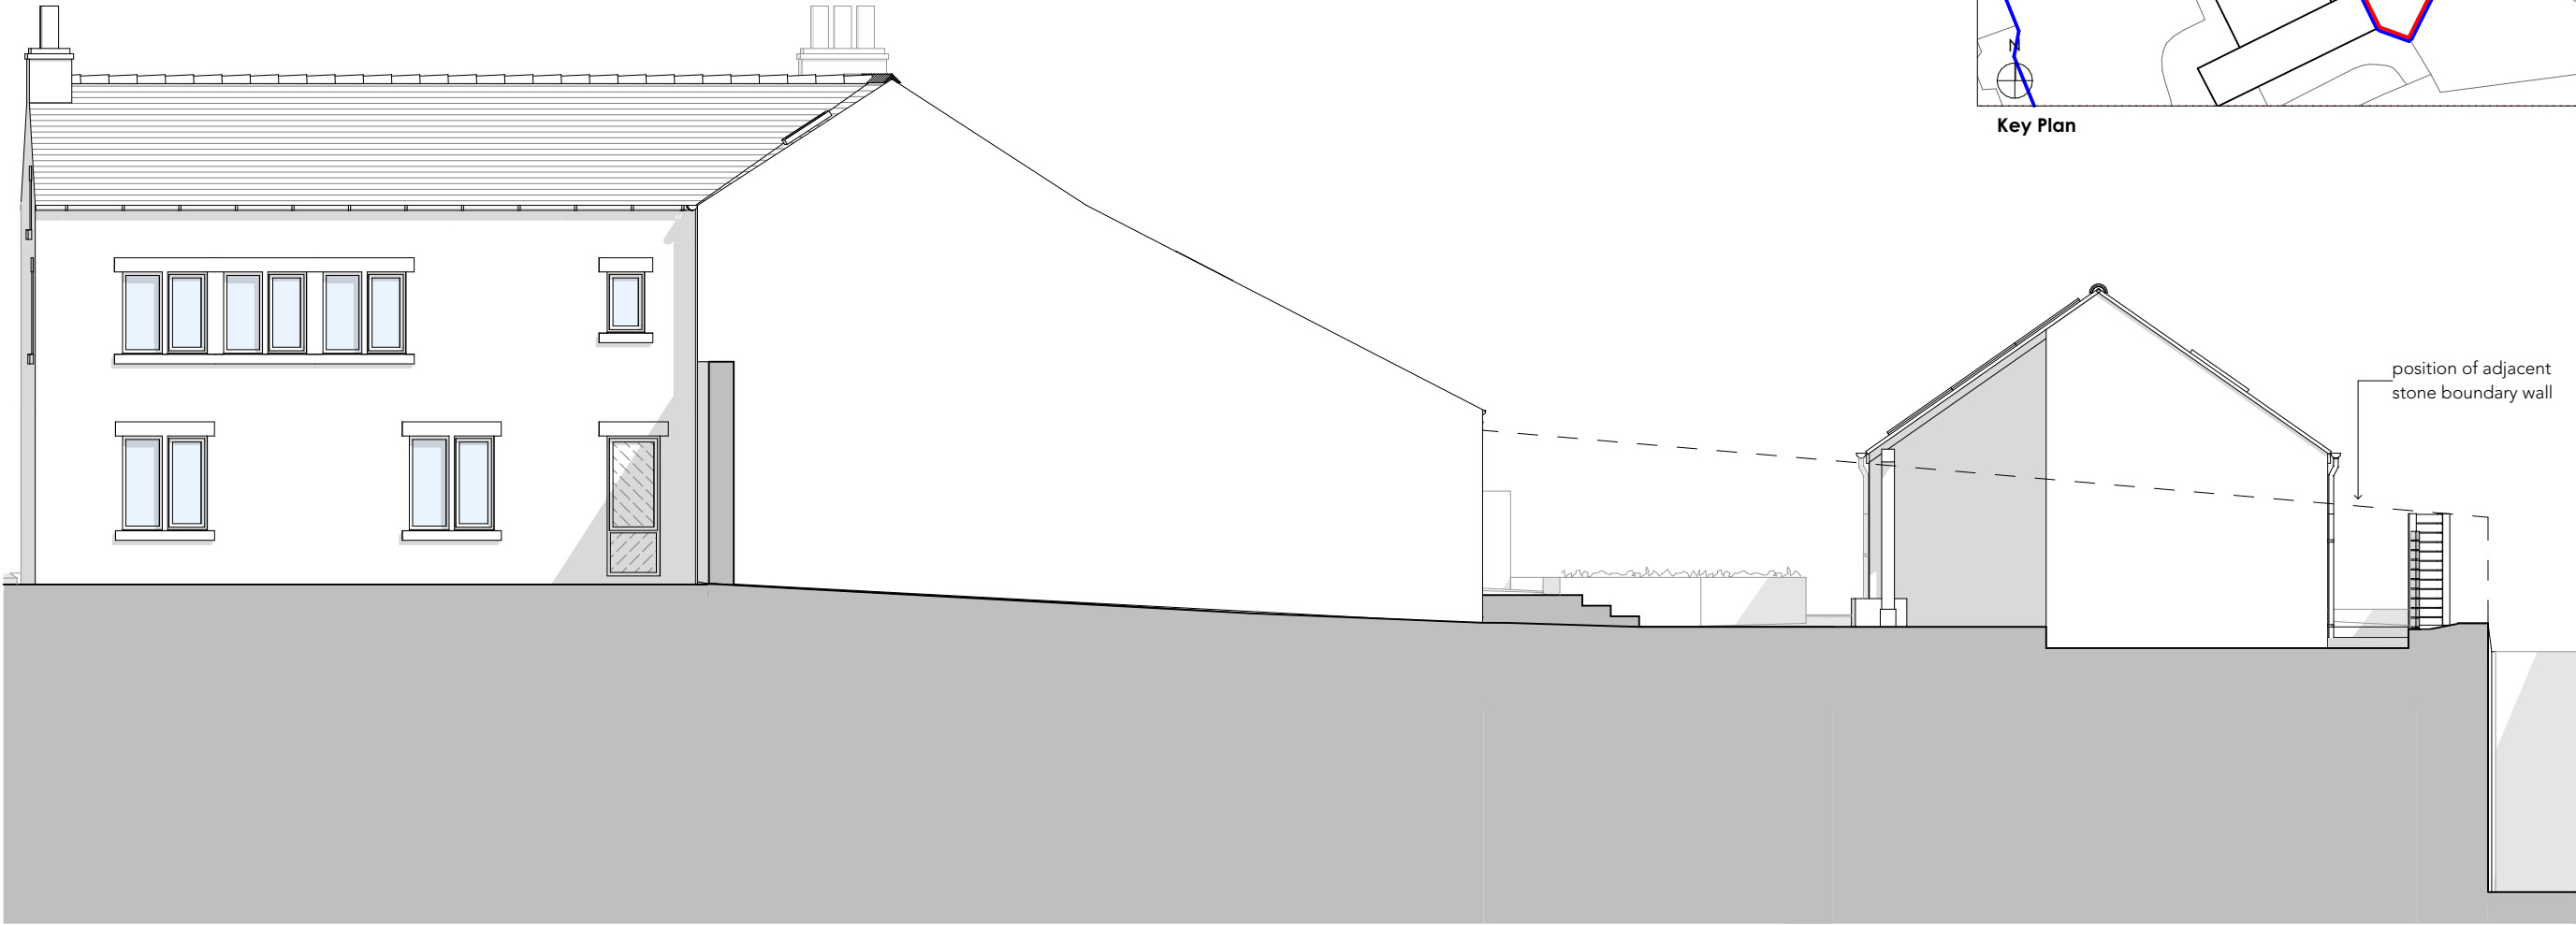


Copyright
This drawing shows design features and elements of a design prepared by Skeet + Coutie Architecture and is to be used only for work authorised in writing by the designers. It cannot be copied directly or indirectly, in whole or in part, nor shall it be used for any other building purposes. Unauthorised use will be considered an infringement of these rights.

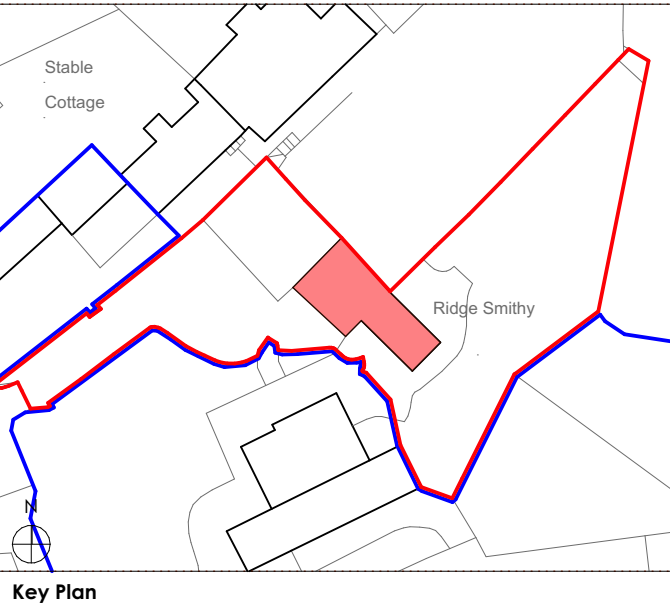


Elevation E-03
1:100

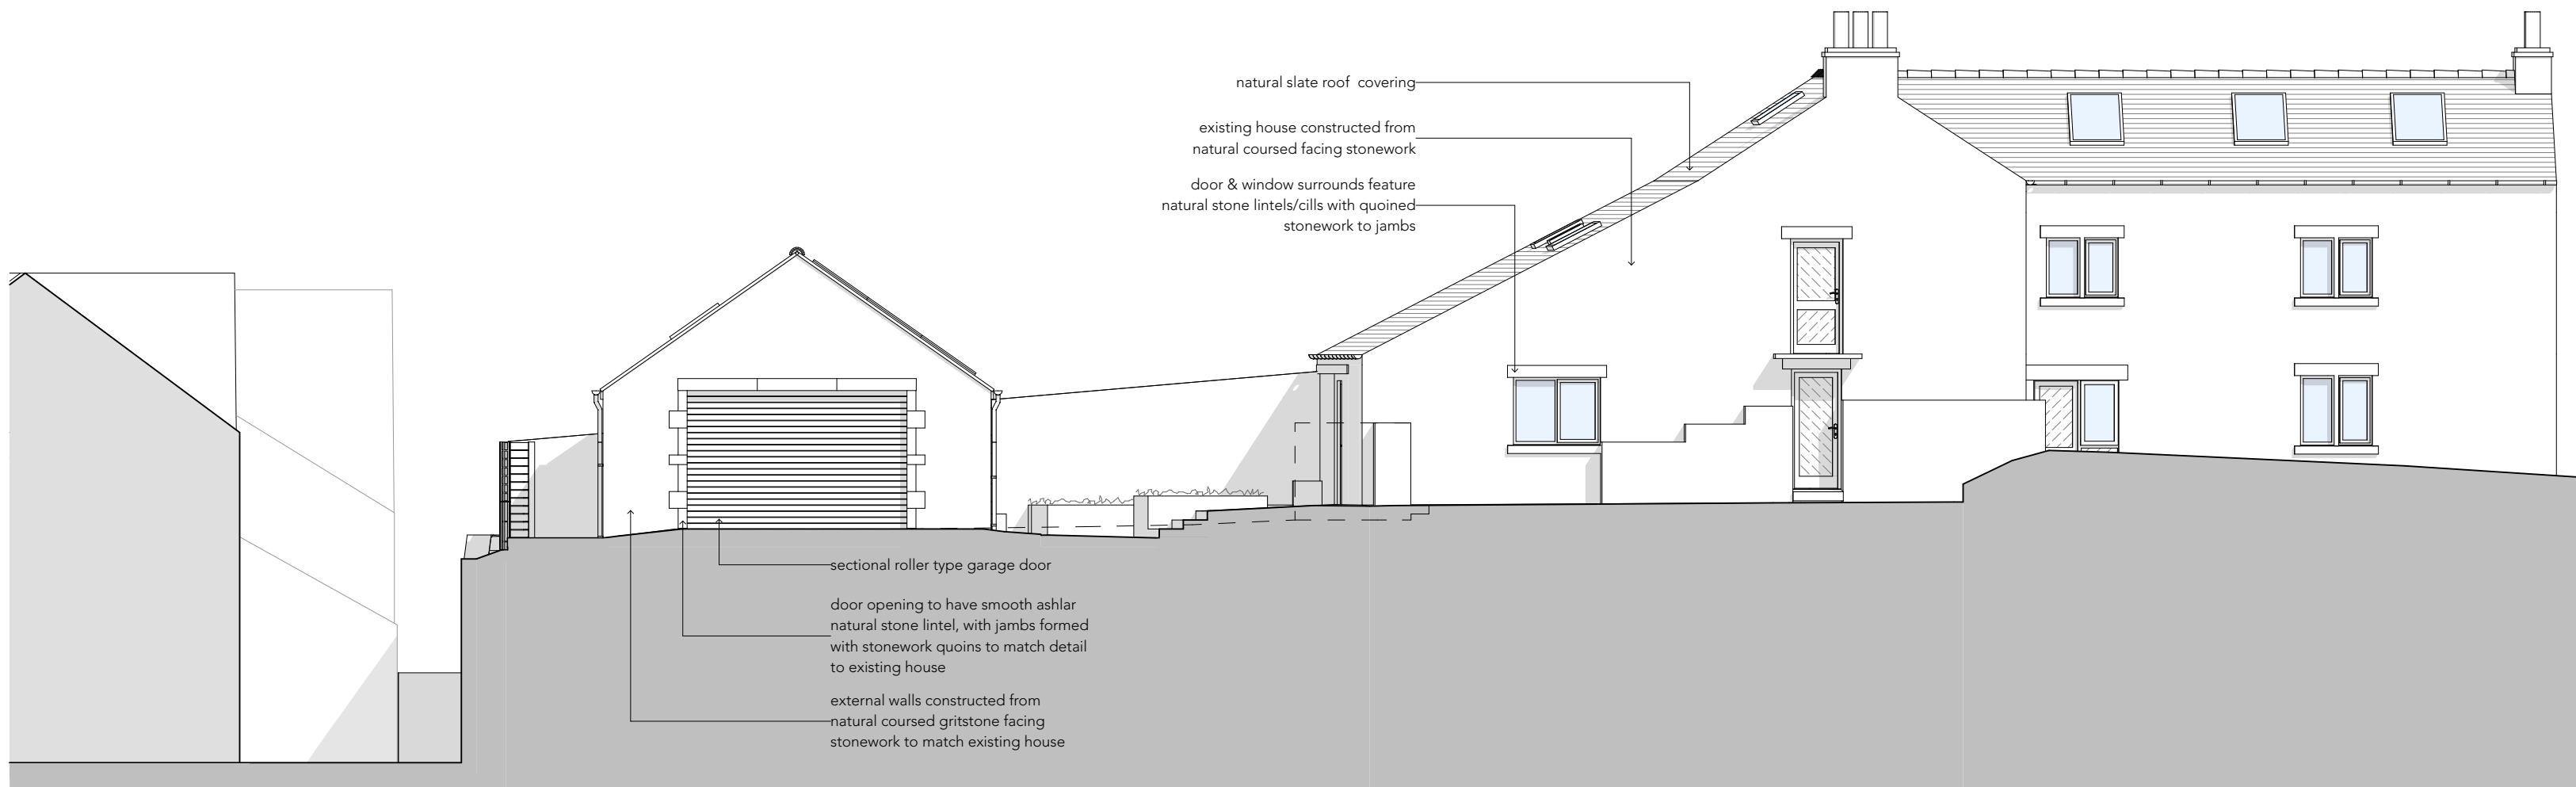


Elevation E-01
1:100

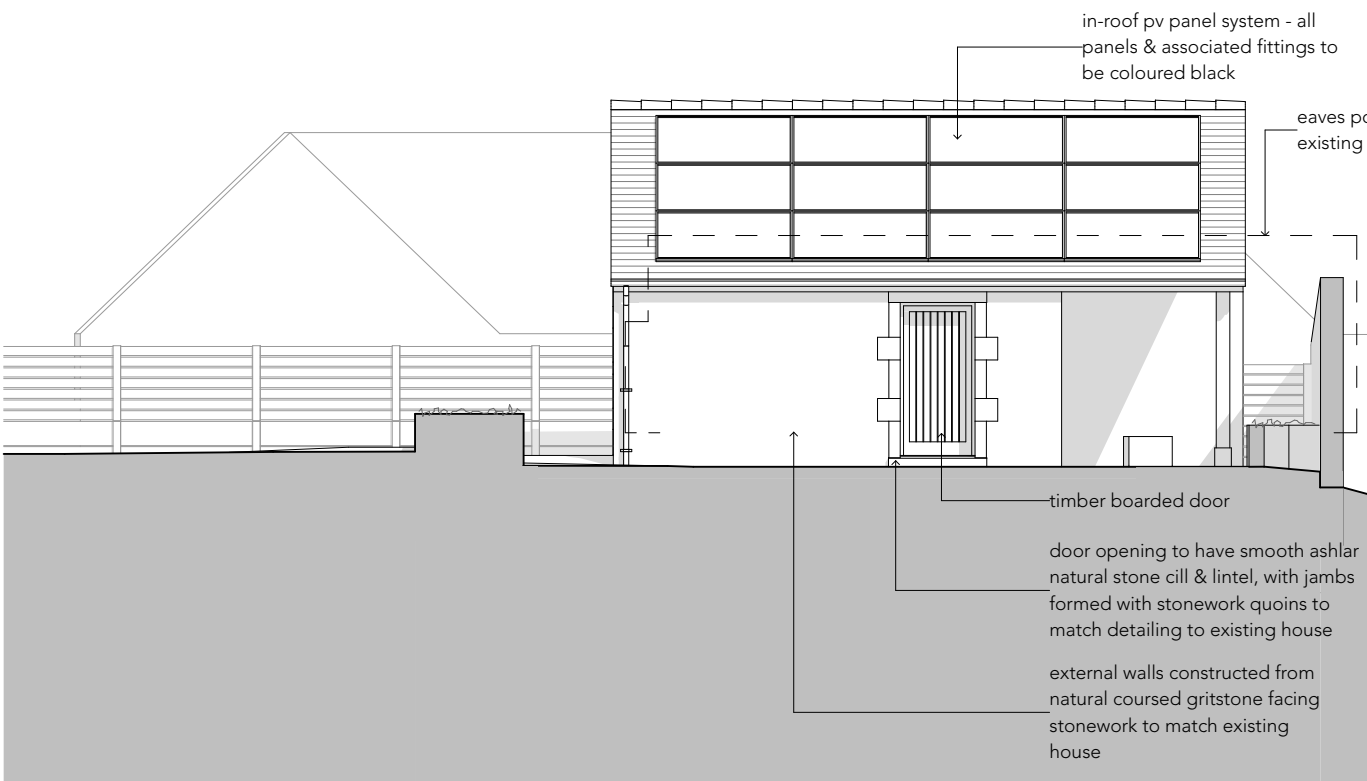

Elevation E-02
1:100

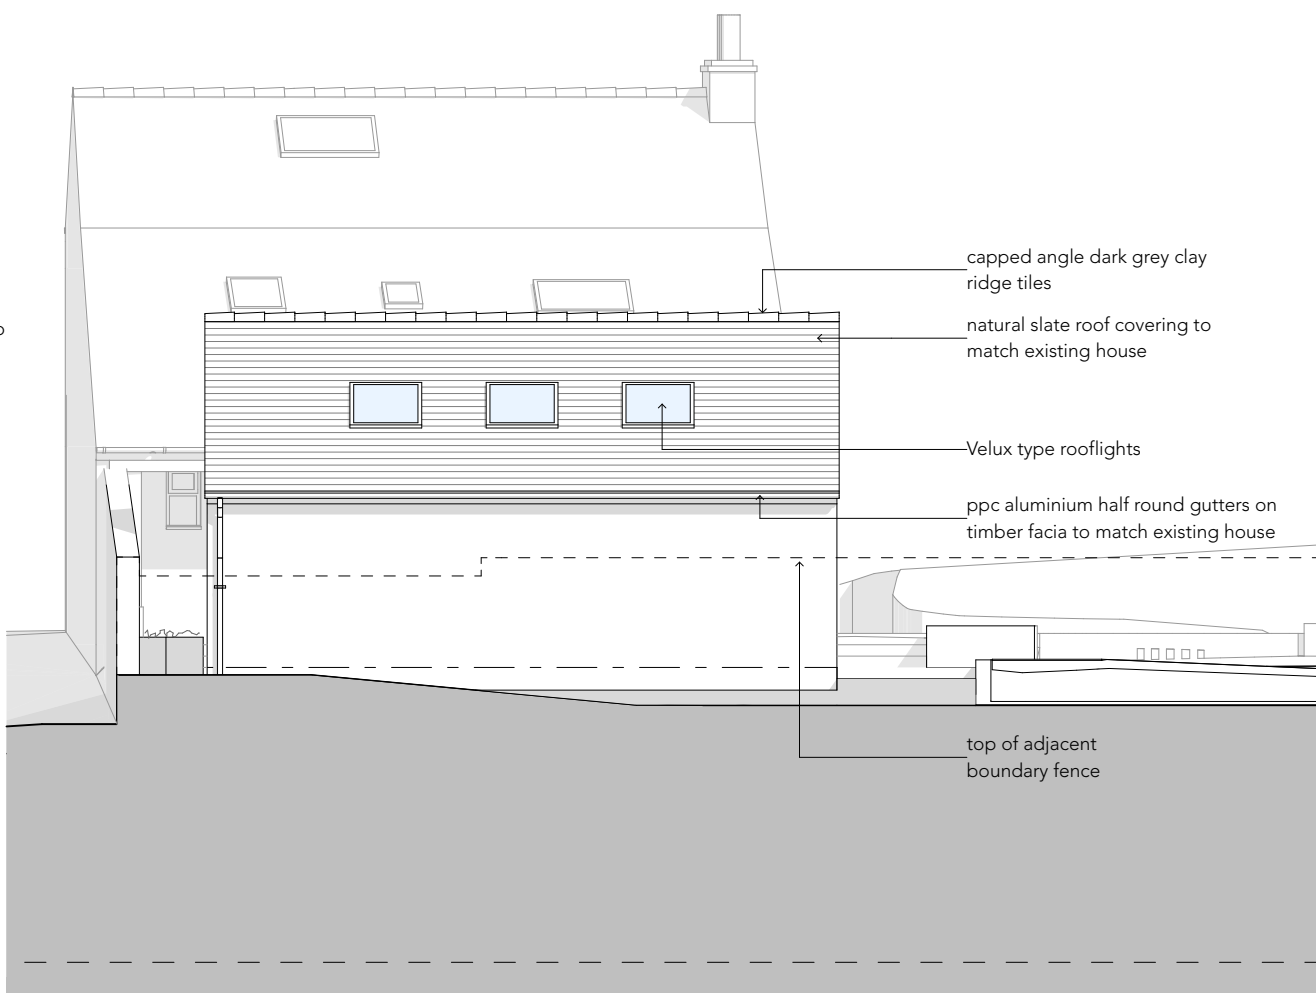


Elevation E-04
1:100

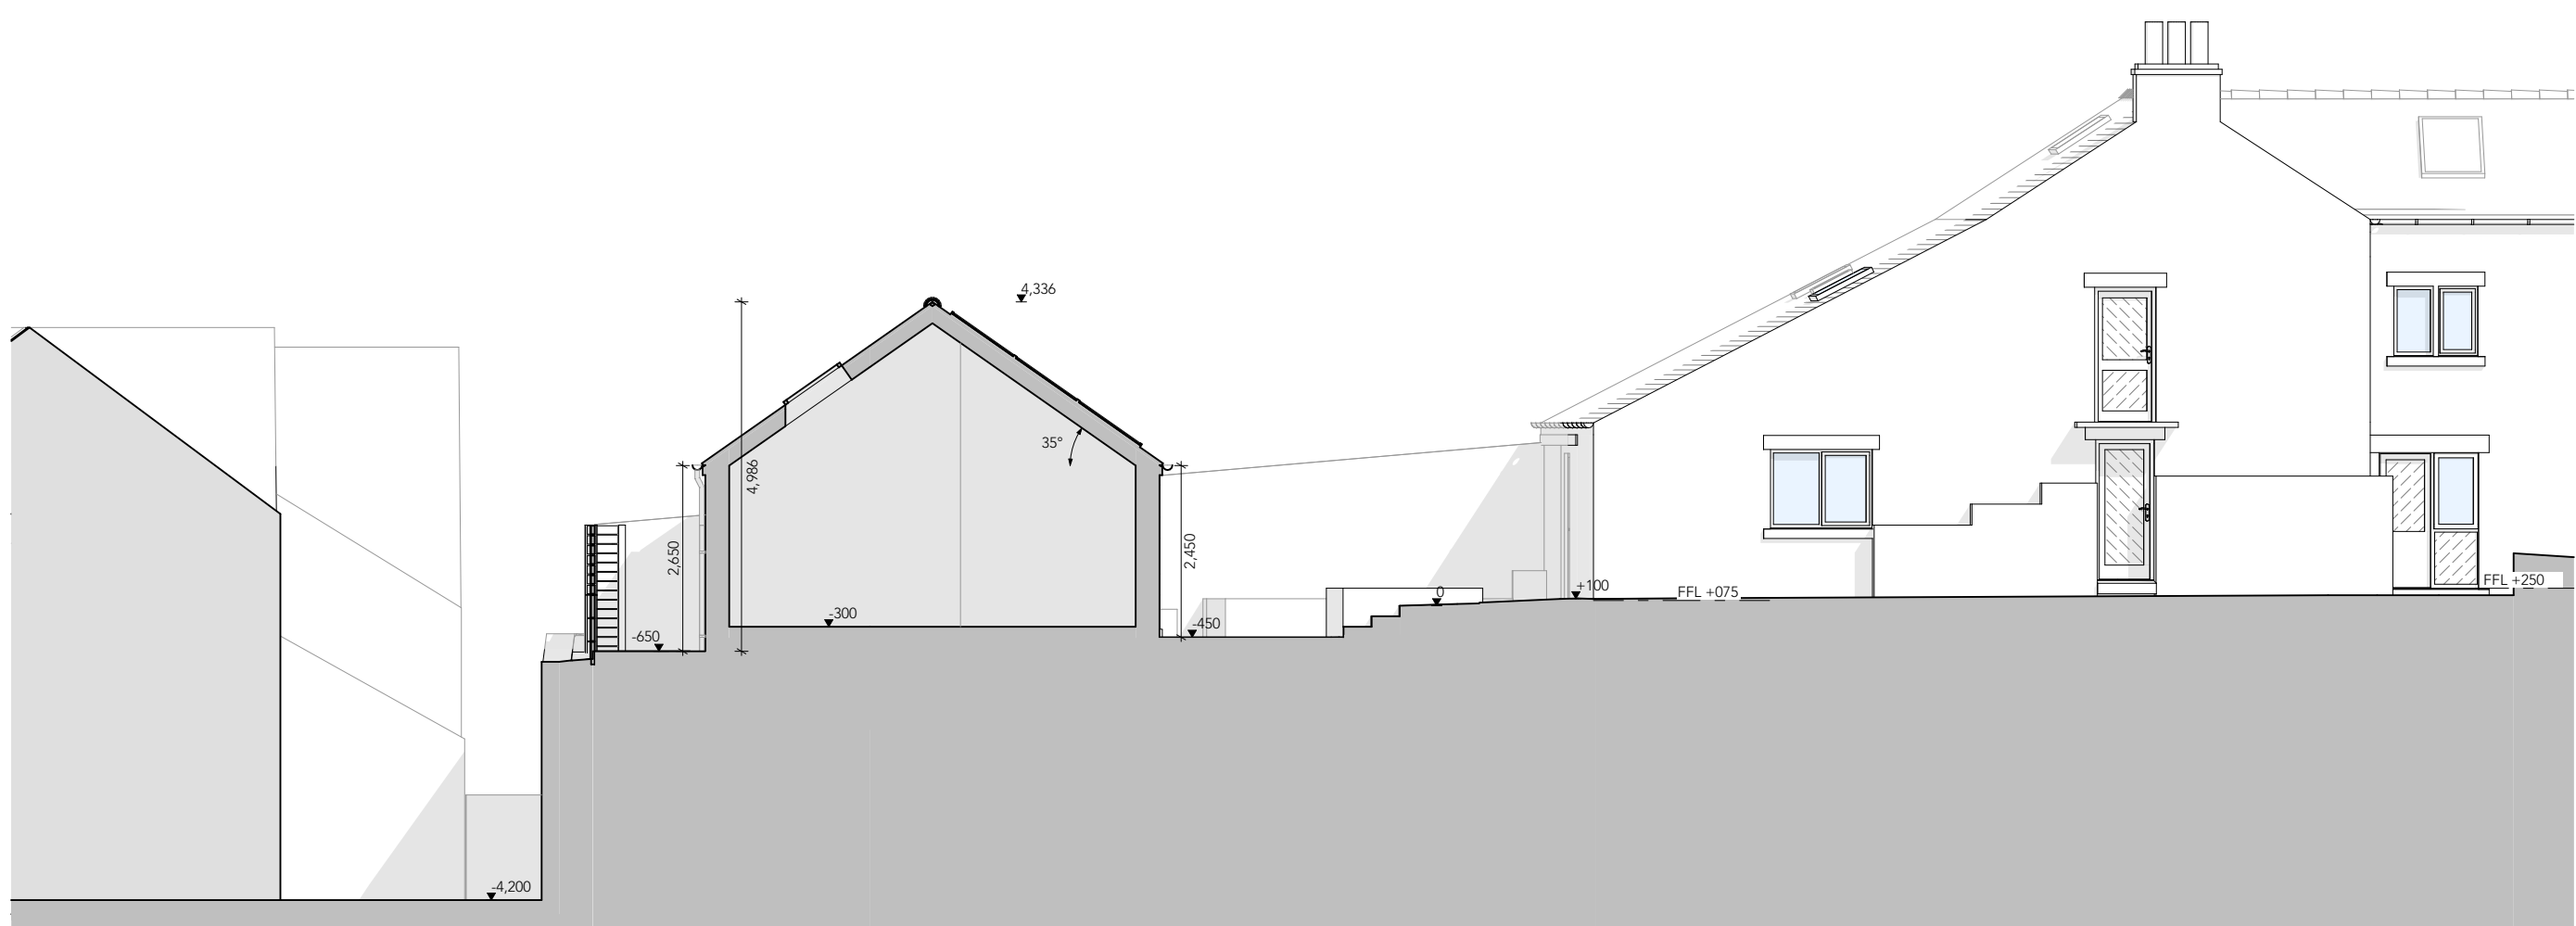

Section S-X01
1:100



Roof Plan
1:100

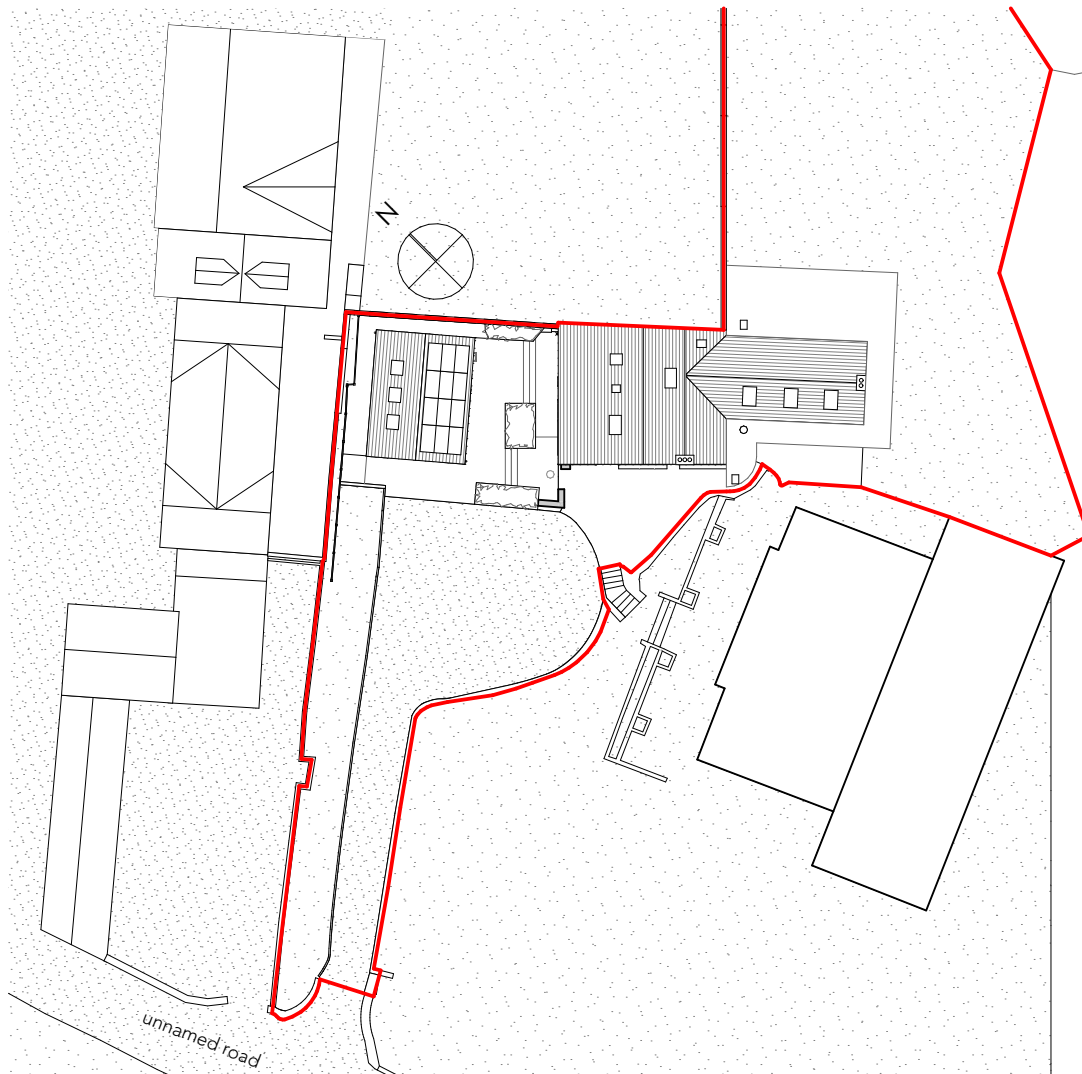

Site Layout
1:500

PLANNING SUBMISSION		
01		28/03/2025
RevID	Ch-ID	DETAILS
		DATE
Skeet + Coutie Architecture		
Unit 11, Harland Works 70 John Street Sheffield, S2 4QU e: info@skeetandcoutie.co.uk w: www.skeetandcoutie.co.uk		
client Tyler		
project Ridge Smithy Ridge Smithy, High Peak, SK23 9UD		
Figured dimensions take precedence over scale dimensions. Contractors must verify all dimensions on site before commencing any work or making shop drawings.		
project number 2108	drawn by	checked
drawing name Plans & Elevations - As Proposed	paper size A1	
drawing number 301	rev 01	scale 1:500, 1:100