



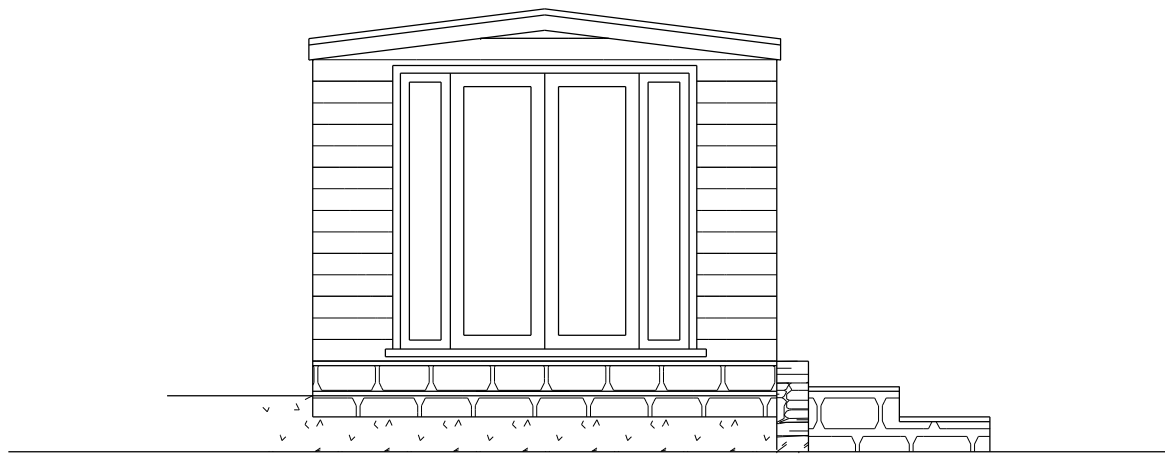


SOUTH FACING SIDE ELEVATION

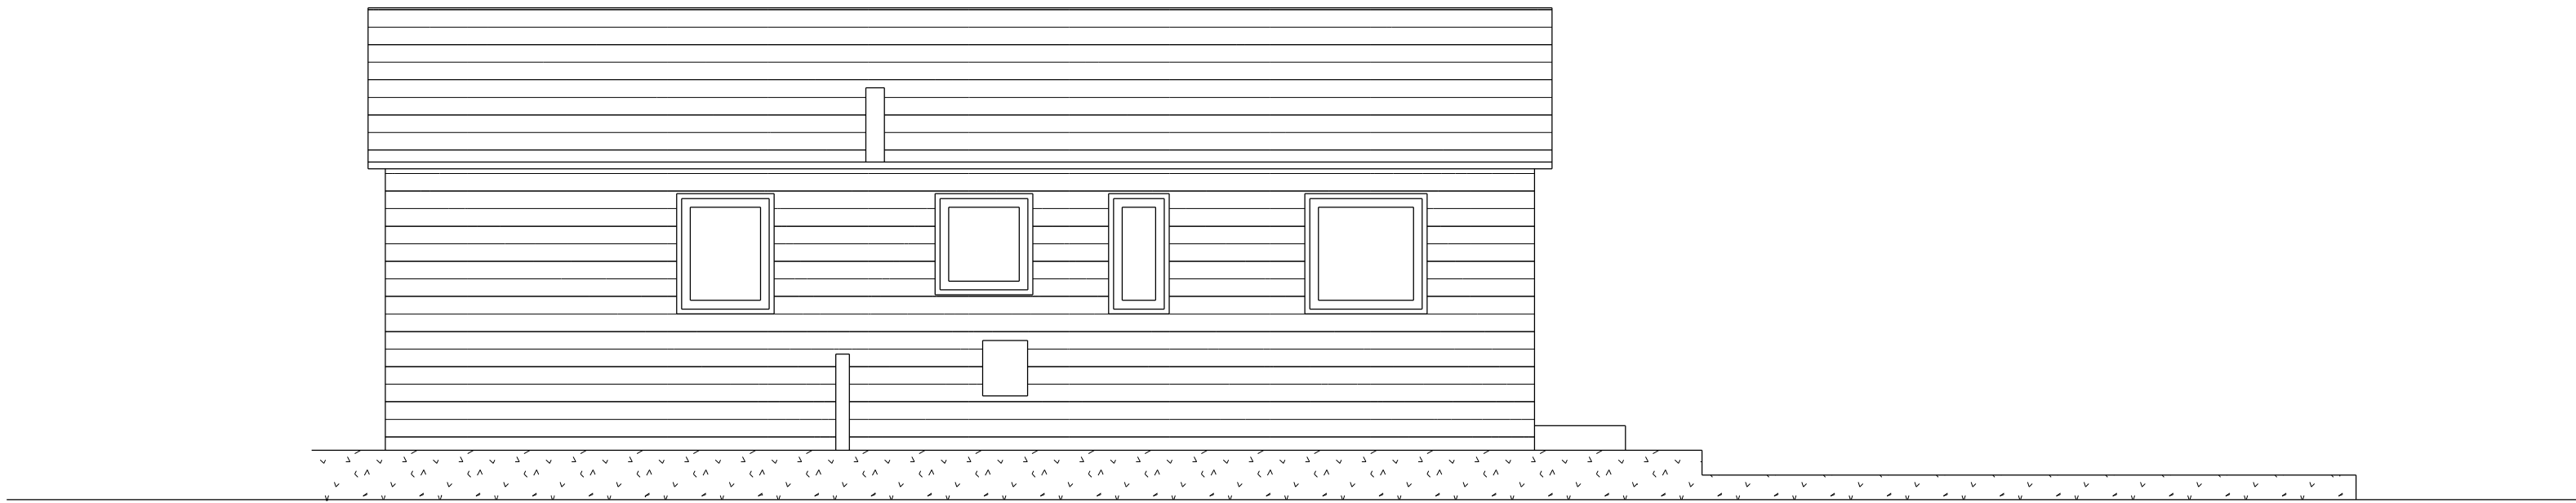

WEST FACING FRONT ELEVATION




NORTH FACING SIDE ELEVATION

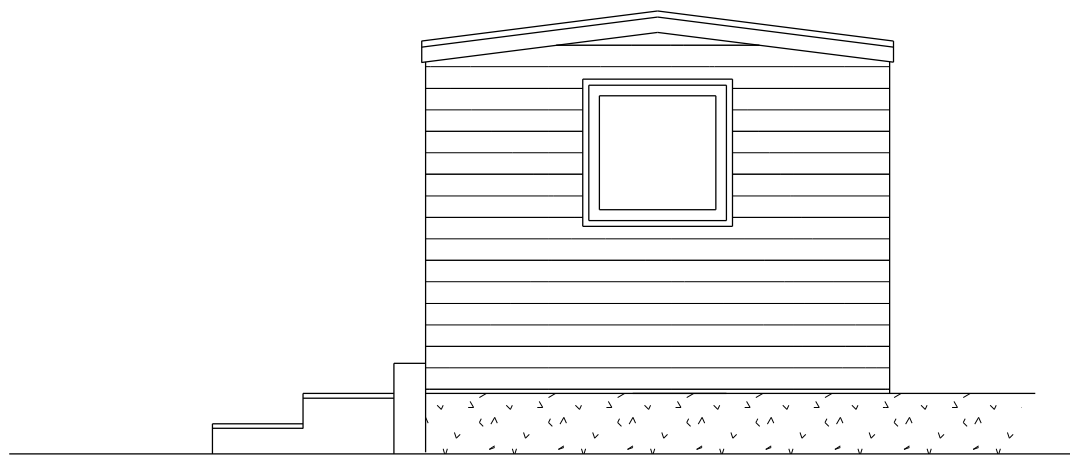

NORTH FACING REAR ELEVATION

BRADLEY BUILDING DESIGN LTD.
KEEPERS COTTAGE,
LYME PARK,
DISLEY.
SK12 2NS.
01625 858244
Mob 07989 326039
bradleybuildingdesign@btopenworld.com

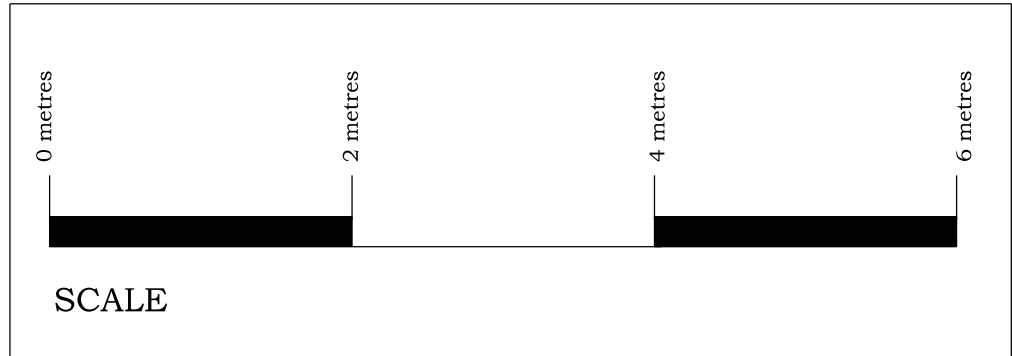

CARAVAN RETENTION
for
Mr. D. WHAITES.
at
MOSSY LEA,
SHEPLEY STREET,
GLOSSOP,
SK13 7PY.
Scale 1:50 @ A1
Date JANUARY 2025
Drawing Number 2283/1