




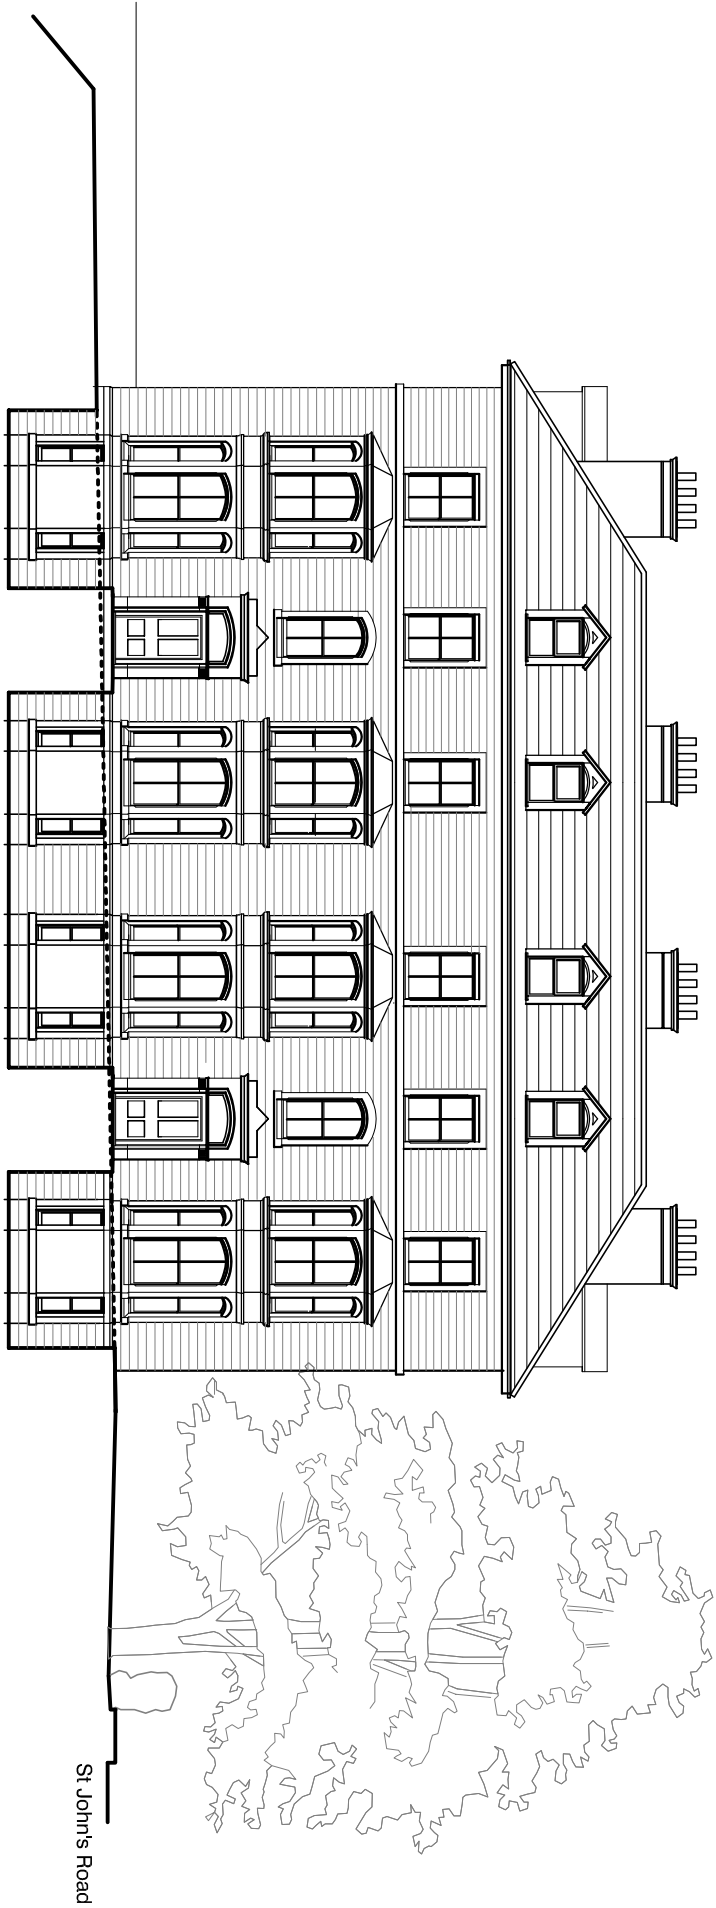


Burlington Road Elevation
(taken through light wells)

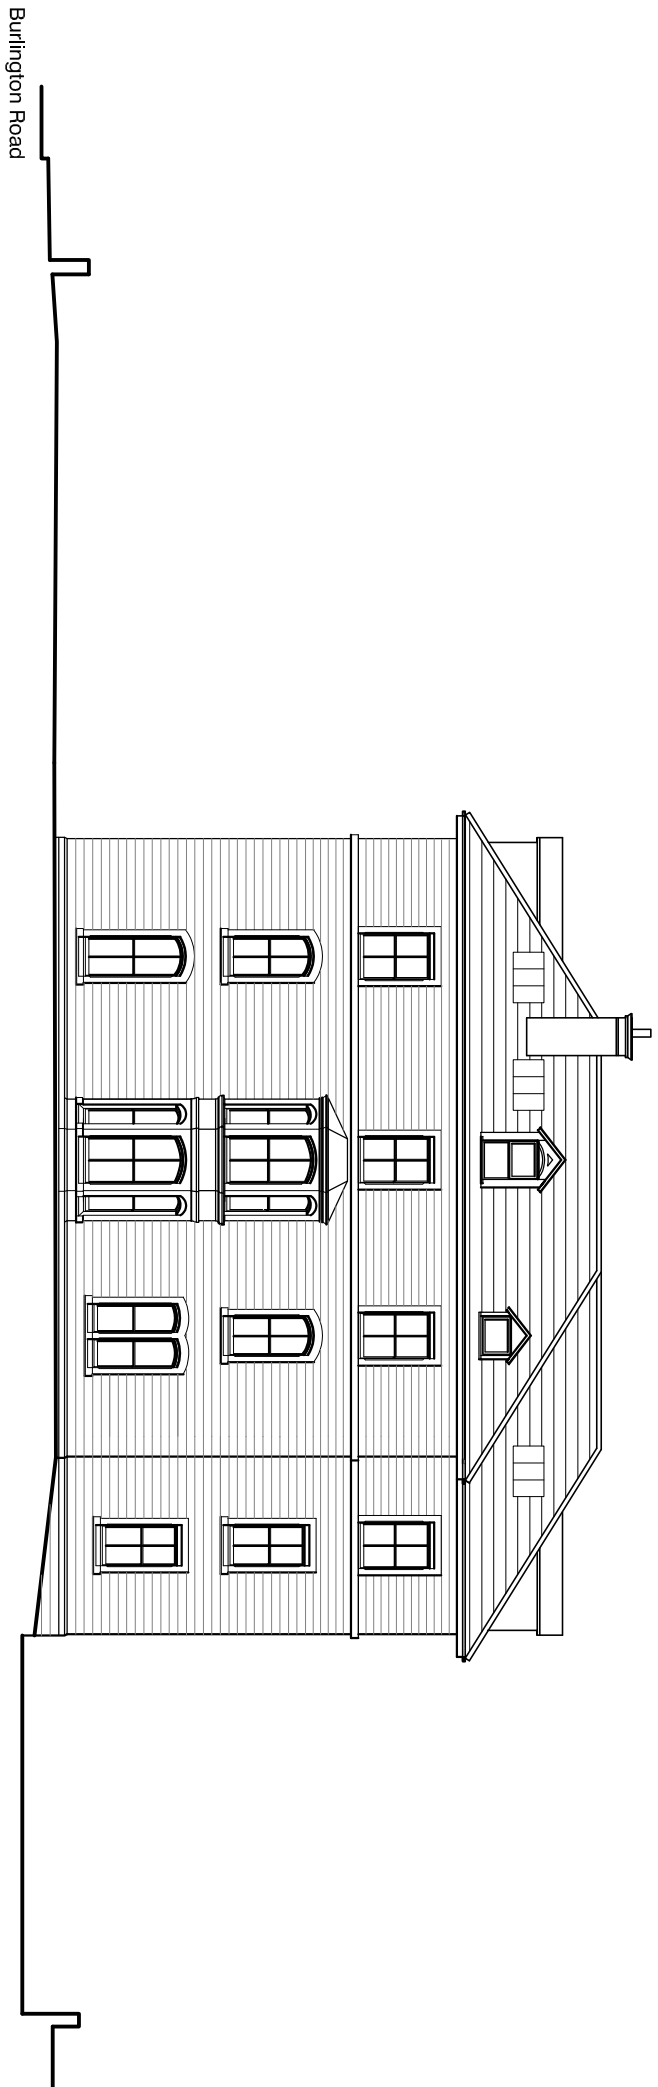


St John's Road Elevation

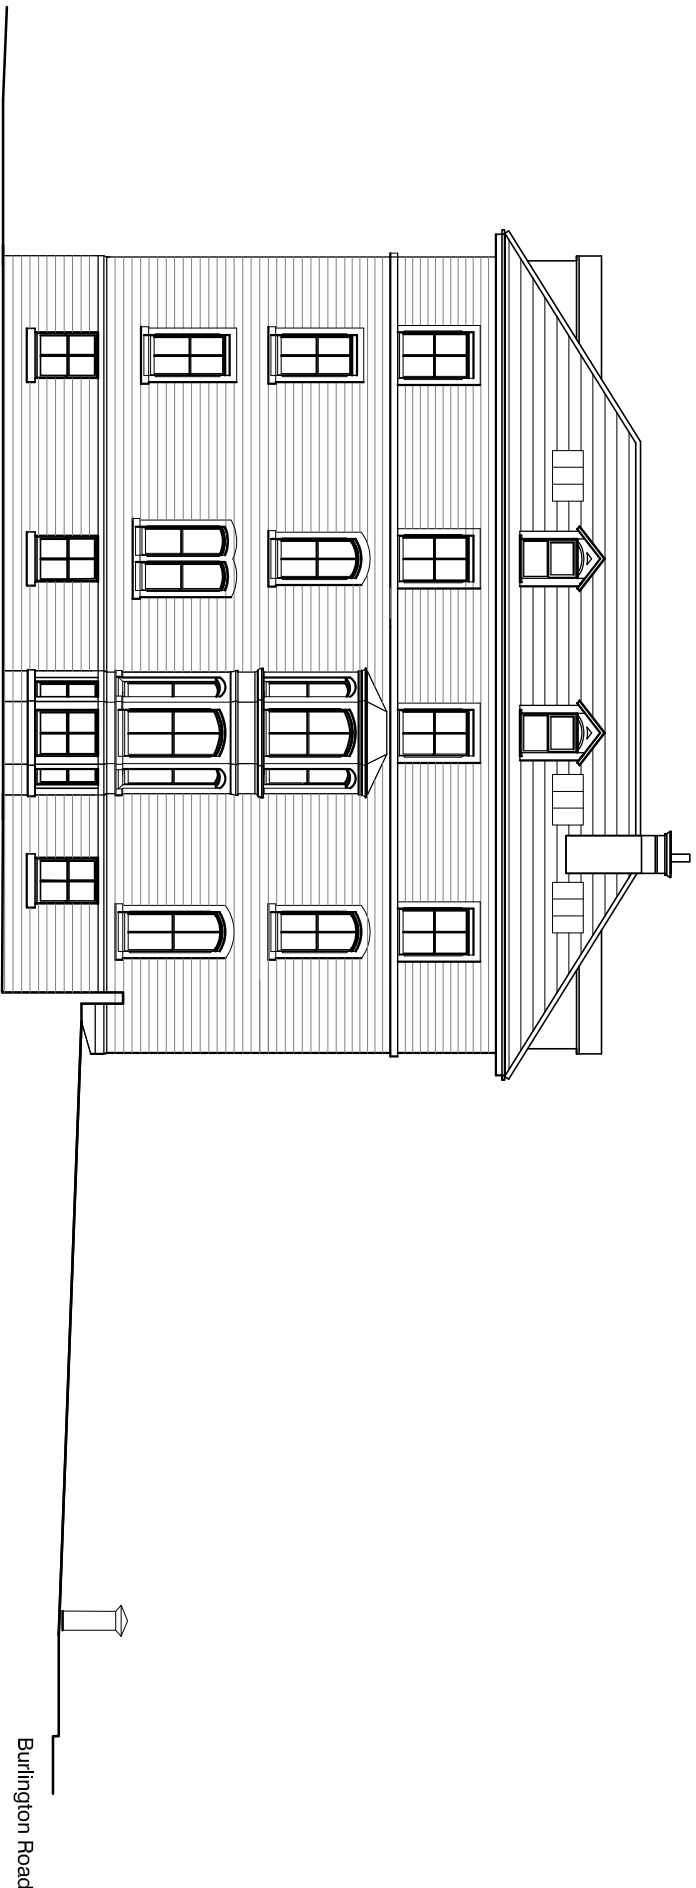

Side Elevation

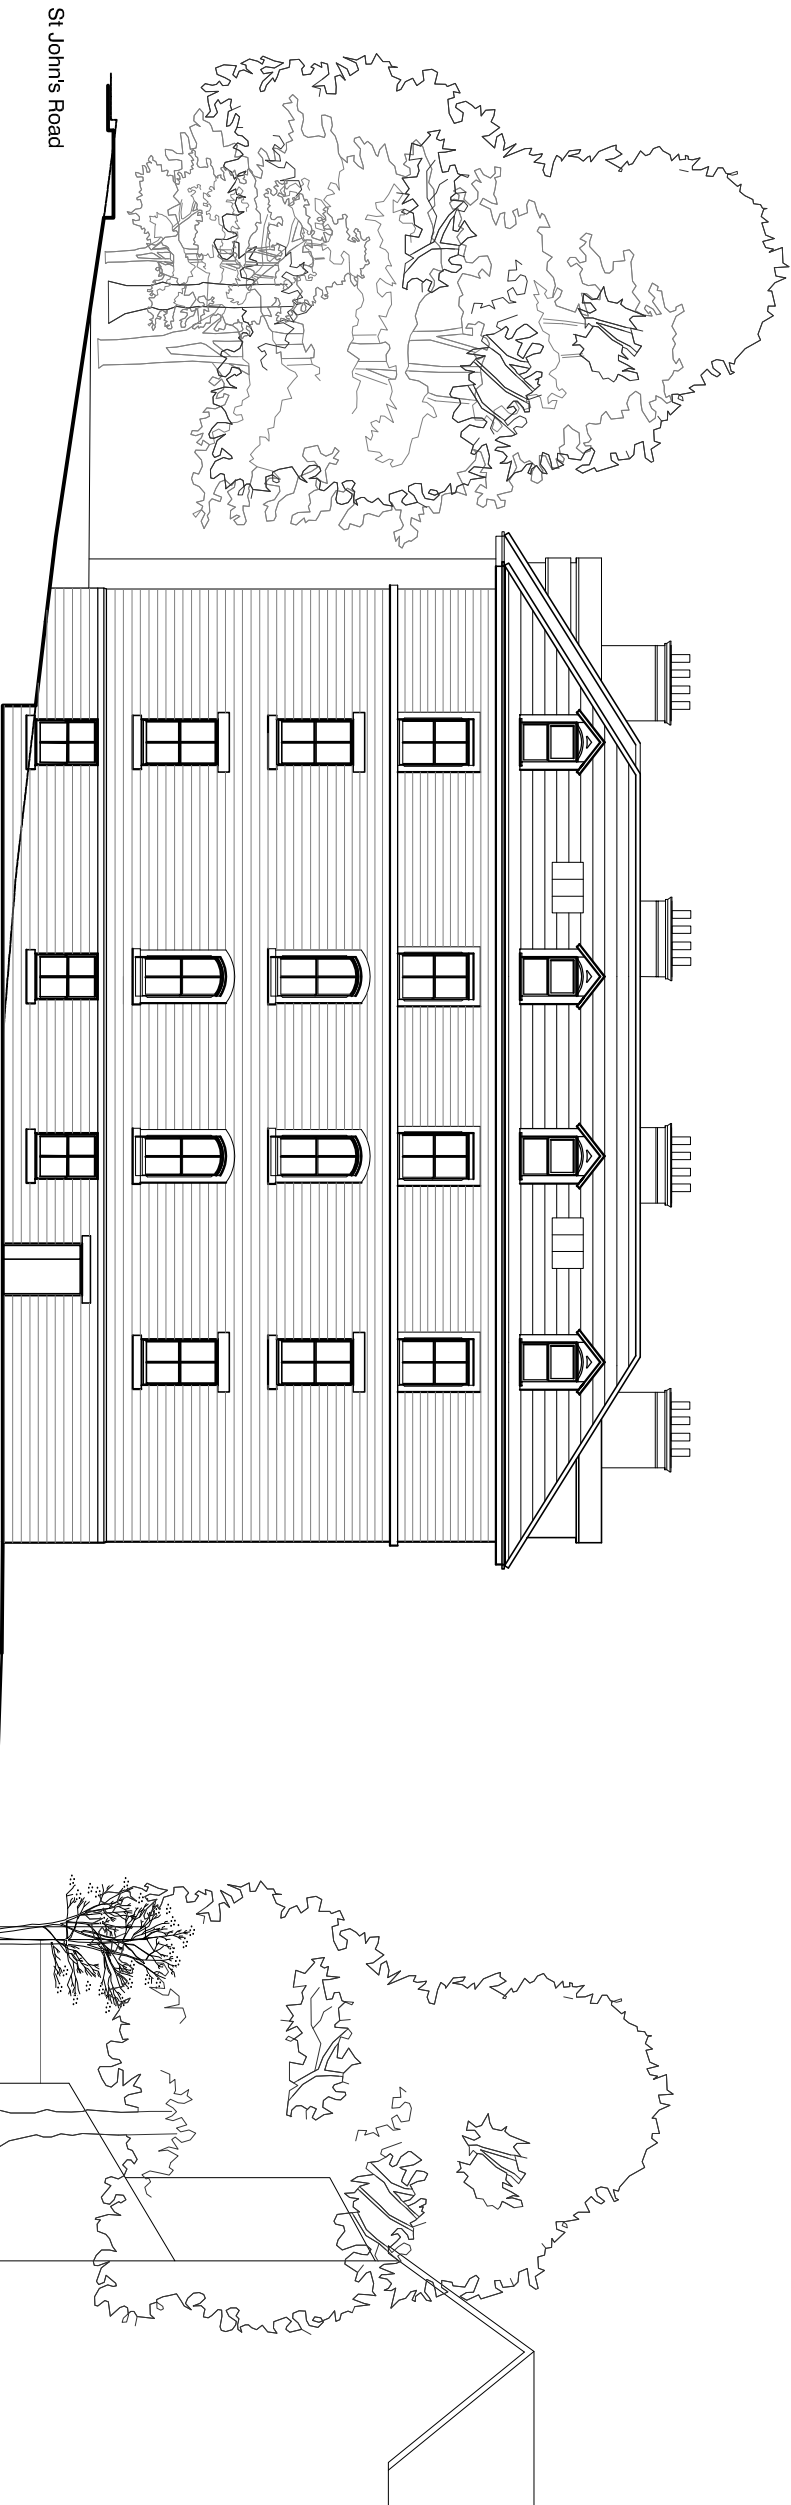


Rear Elevation

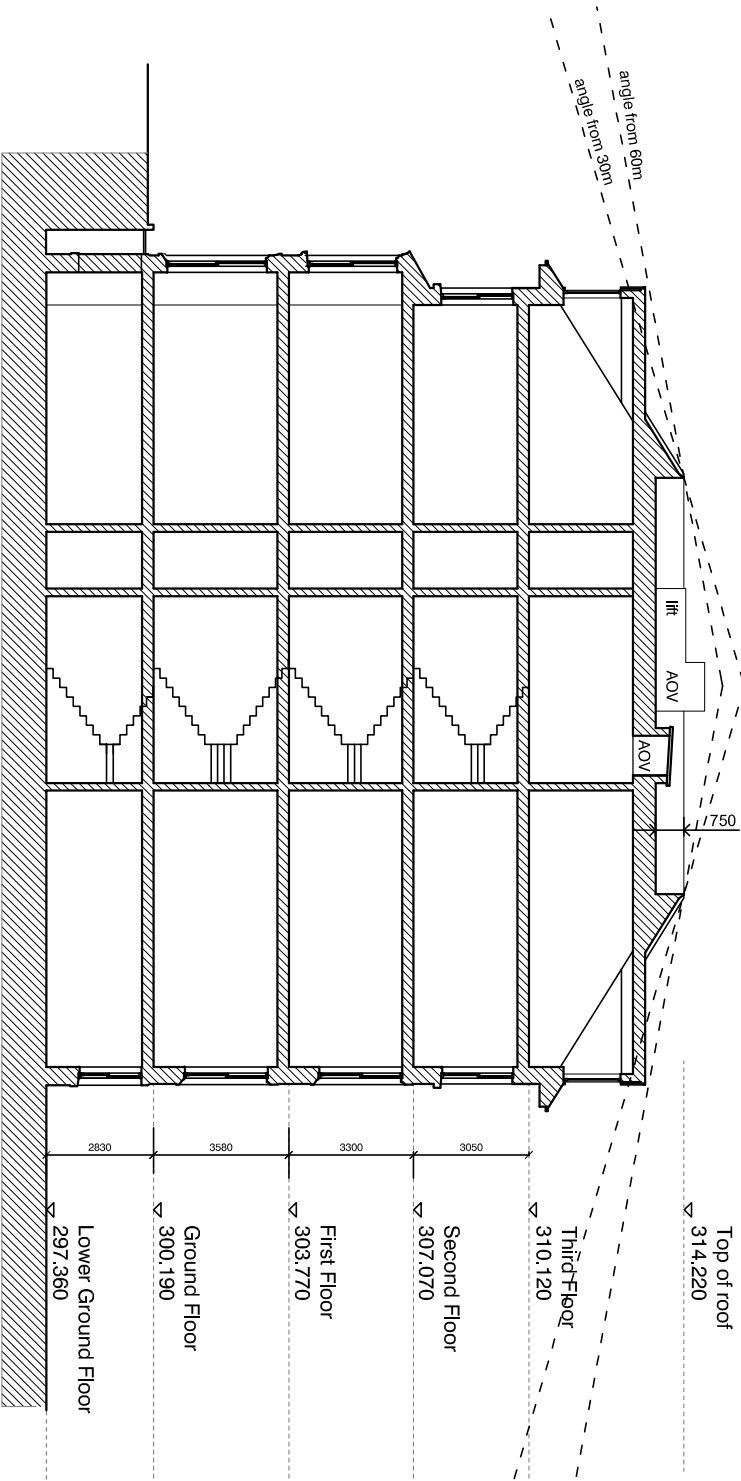

Section AA

SCALE 1:200
0 2m 4m 6m 8m 10m
DIMENSIONS ARE GIVEN IN METERS
UNLESS OTHERWISE STATED
SCALE OF THE DRAWING

Rev A 10/04/2025 ISSUED FOR PLANNING

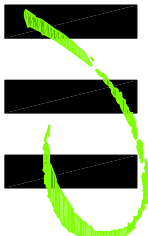

New Aparthotel
Burlington Road, Buxton

Proposed Elevations

1971.PL 10

HIGH PEAK ARCHITECTS LTD
2nd Floor, Wharf House, Wharf Road, Whaley Bridge, High Peak, Derby S623 7JQ
Tel: 01483 719717 Website: highpeakarch.com Email: hpa@highpeakarch.com

Scale: 1:200 @ A1 Date: February 2025

Rev: A