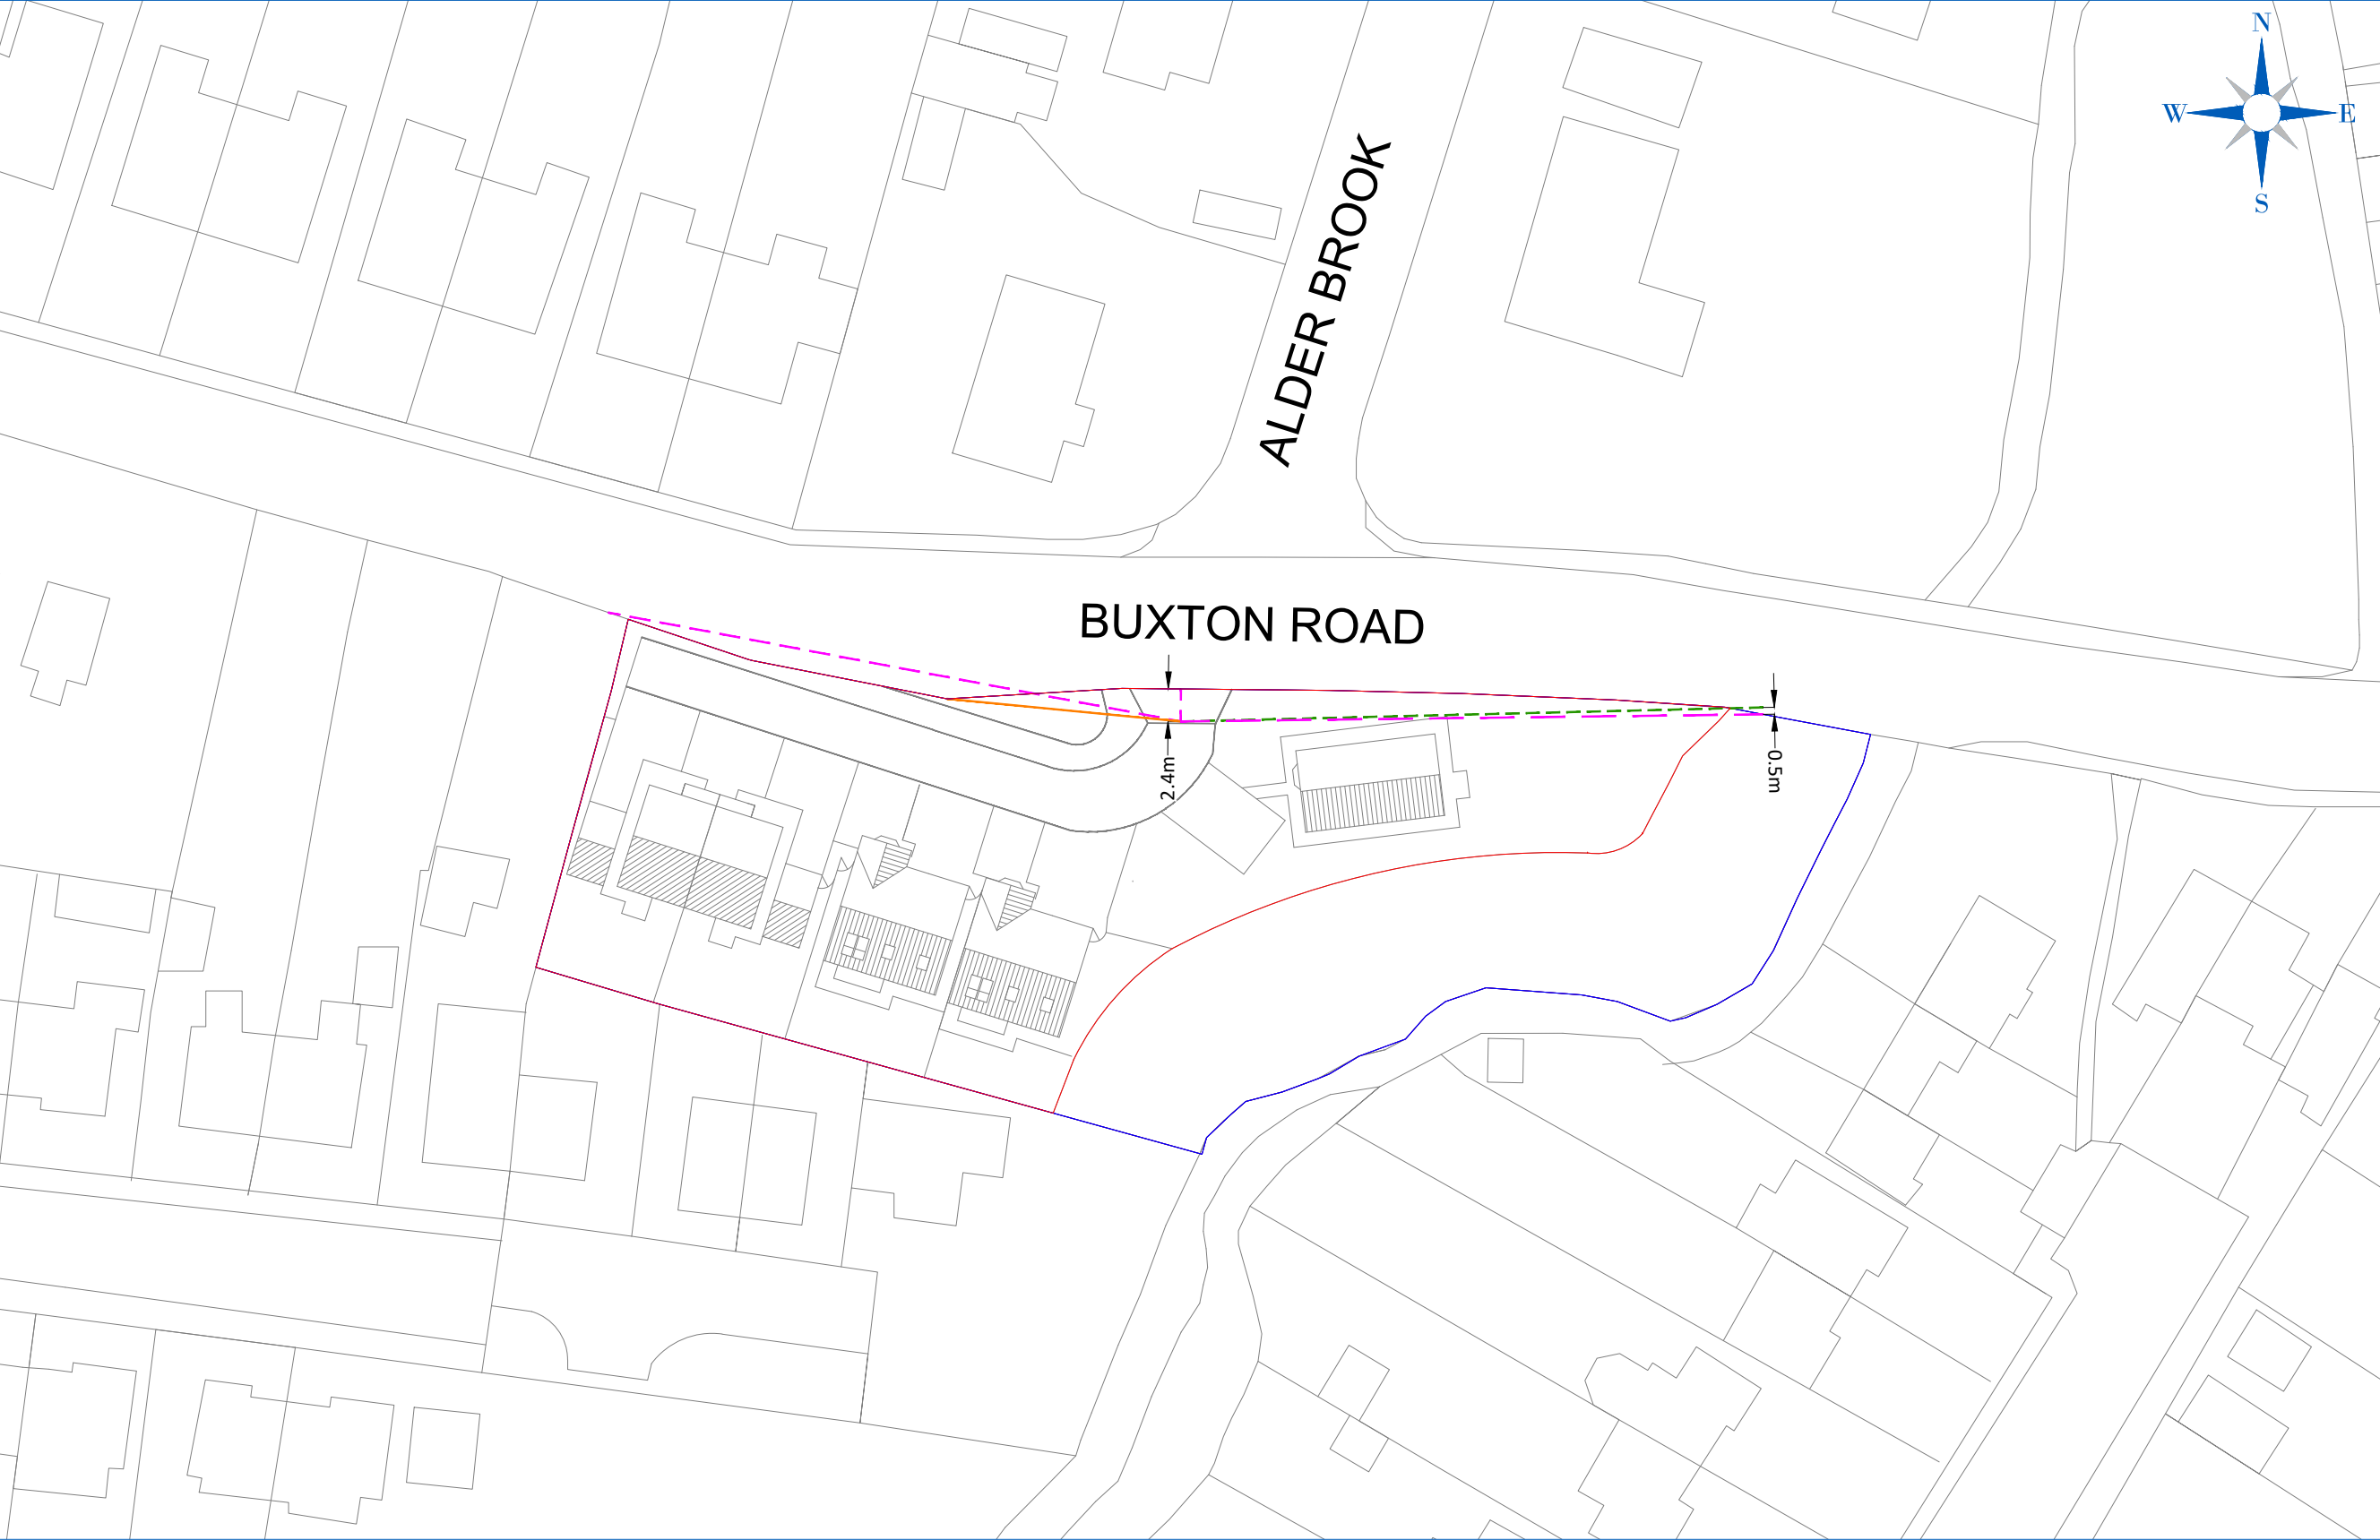


10mm

A3

2.4mx43m Visibility Splays (Based on Manual for Streets for 30mph)

Tangent to edge of carriageway

Visibility splay of 43 meters to the near side channel, with a width of 0.5 meters

Boundary (Based on client drawing)

Disclaimers:-

i. This drawing is copyright and must not be copied in part or in whole unless agreed in writing by Local Transport Projects Ltd.

ii. Reference should be made to the project's drawing register to ensure the latest drawing is being referred to.

iii. All dimensions are to be checked by the contractor prior to commencement of work. Any discrepancy shall be reported immediately to Local Transport Projects Ltd.

iv. All work shall be carried out in accordance with local authority, statutory authority and health & safety requirements & regulations.

v. This drawing is produced to be printed and read in colour. Reproduction in black and white may prevent correct interpretation of some aspects.

vi Based on OS map provided by Mark Simmonds Planning Services
Drawing title: Illustrative Site Plan
Ref: BUCB 004
Dated Jan/25.

0	-	-	-	-	

Rev.	Date	By	Chk	Description
------	------	----	-----	-------------

Client
Mark Simmonds Planning Services

Project
Proposed Access
Buxton Road, Chinley

Title
Access Junction
Visibility Splays

local transport projects

traffic engineering and transport planning

Armstrong House,
The Flemingate Centre,
Beverley,
East Riding of Yorkshire.
HU17 0NW.

01482 679 911

info@ltp.co.uk

www.local-transport-projects.co.uk

Registered No. 5295328

Drawn	AD	Date	22/04/2025
Scale	1 : 500	Checked	SW
Status		Approved	SW

Site Testing

Drawing number					
Project	Job	Drawing	Sheet	Revision	
LTP/6389/V1/	01	.00			