



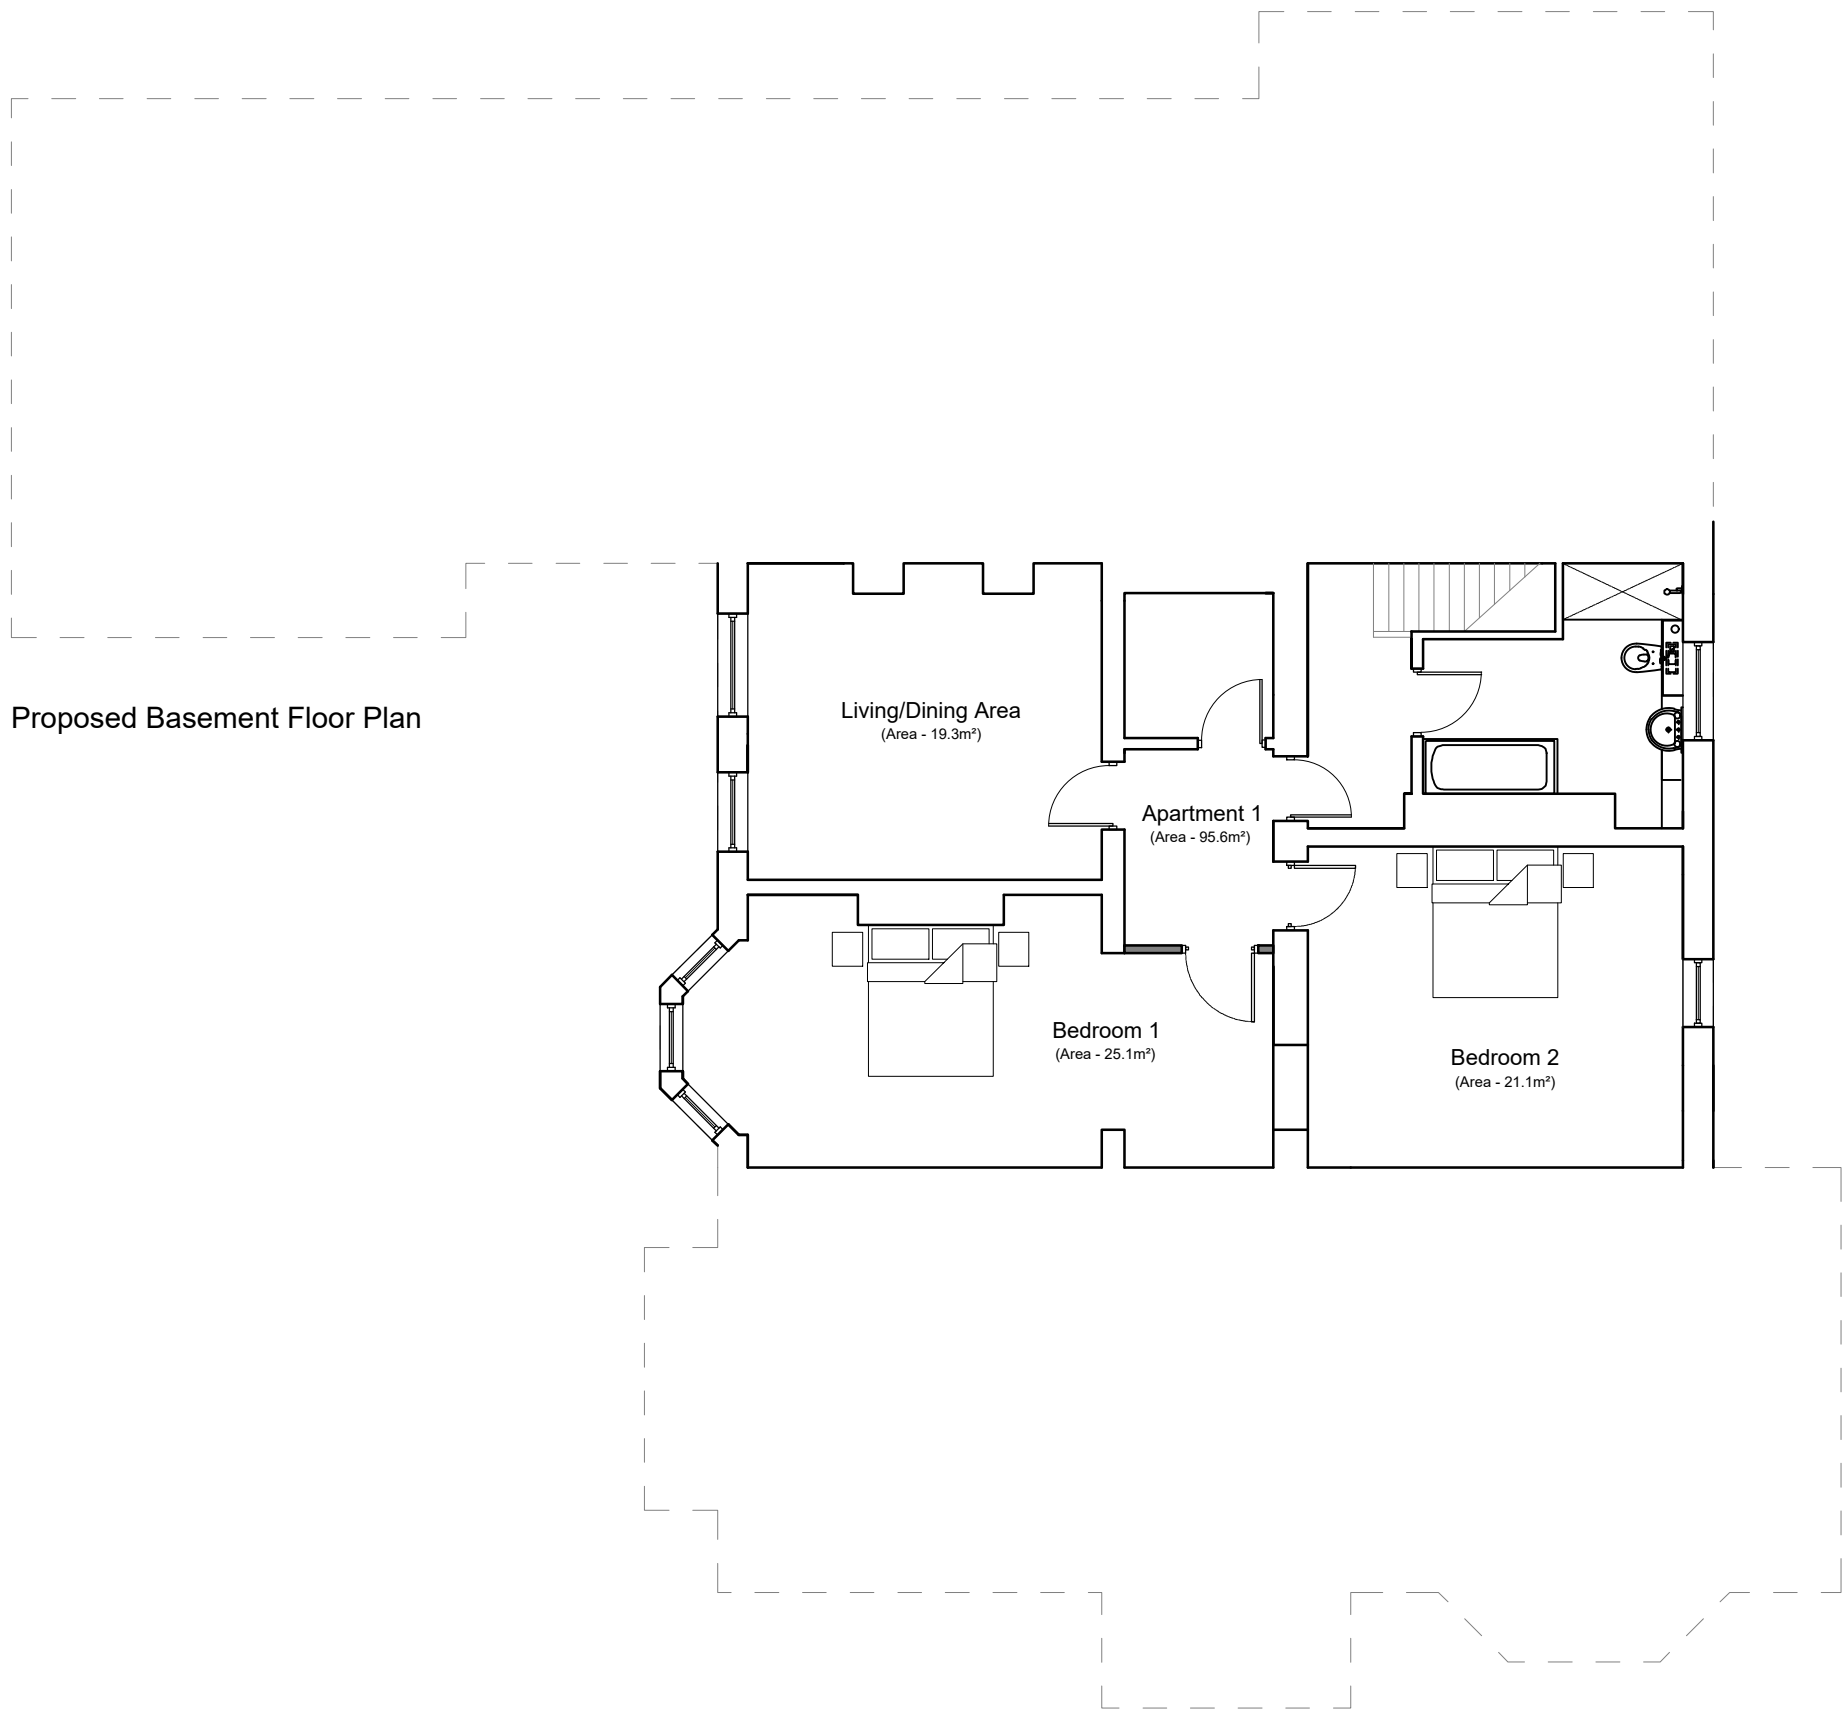

Proposed Basement Floor Plan

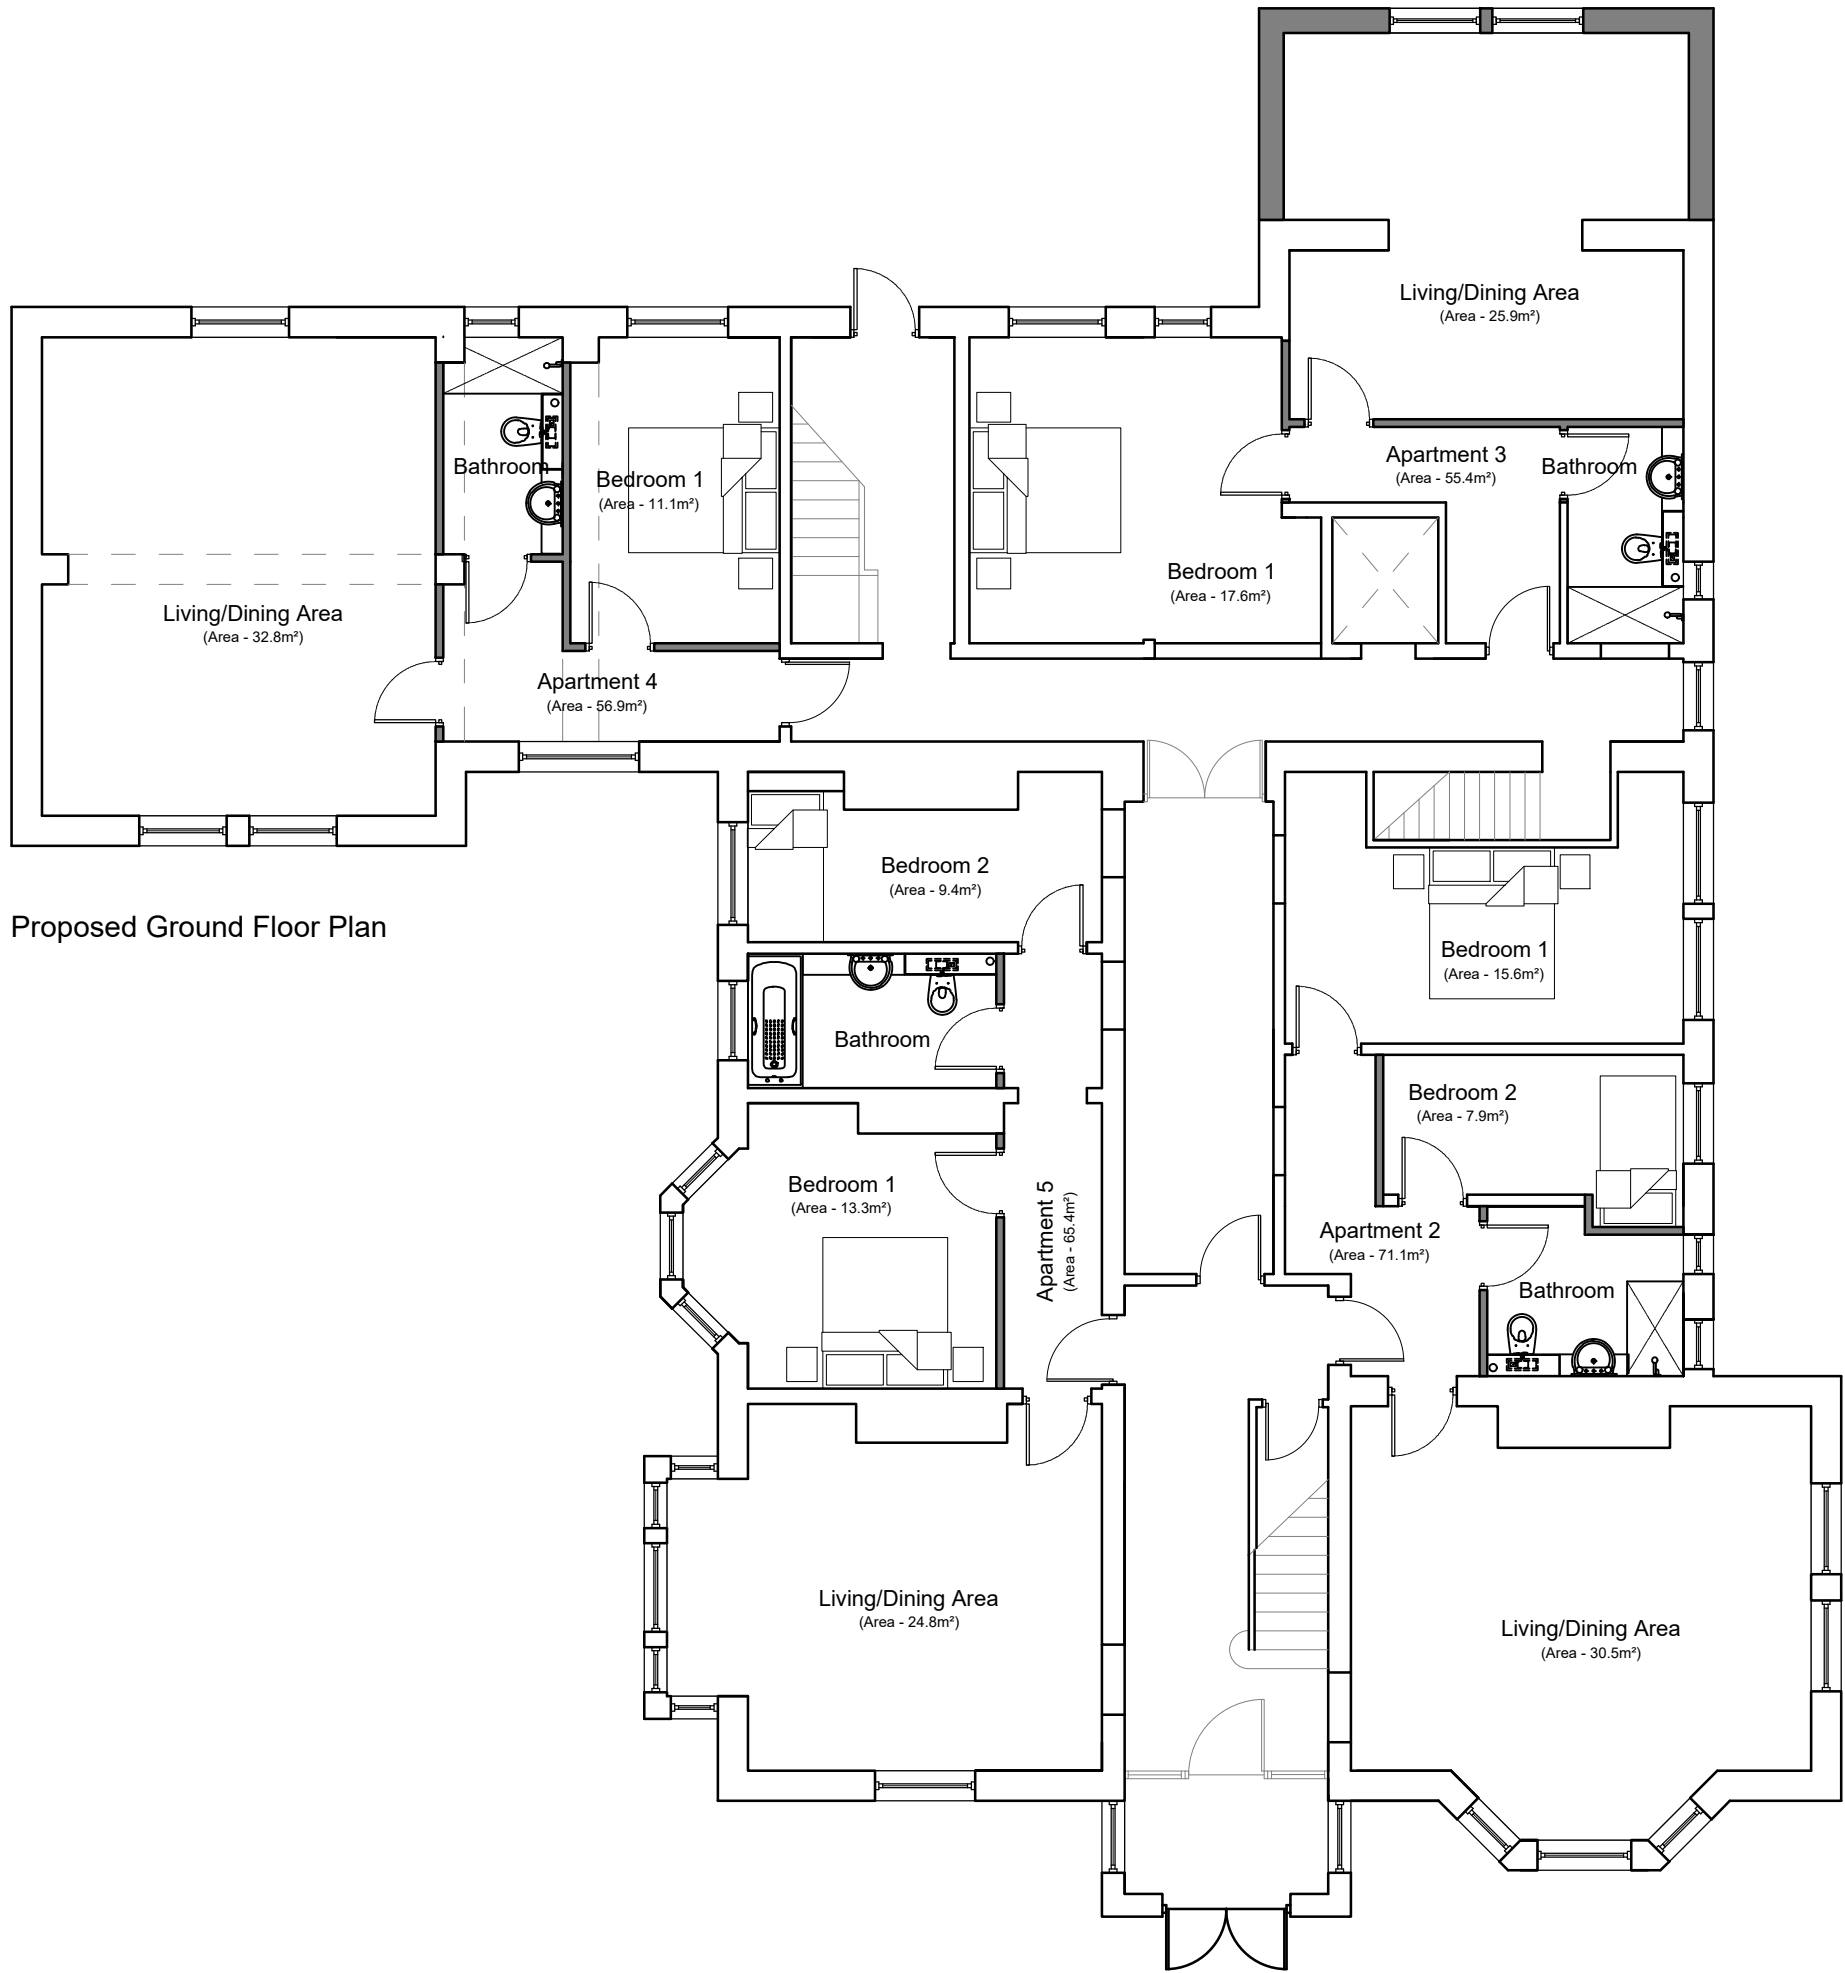

Proposed Ground Floor Plan

A	16/04/25	Apartment 2, bedroom 2 has been amended to meet minimum standards	JB	JB
-	01/01/21	Original Drawing	JB	JB
Rev	Date	Revision Description	Drawn By	Approved By

ARCHITECTS

6 Pioneer Court, Darlington, DL1 4WD
t: 01325 464 111
e: studio@adgarchitects.co.uk
w: www.adgarchitects.co.uk

Client
Dave Rai

Project Information
Proposed Conversion of the Existing Care Home into Residential Apartments

Drawing Title
Proposed Basement and Ground Floor Plans

A1 Scale	1:100	A3 Scale	1:200
----------	-------	----------	-------

Job Number	Drawing Number	Revision
H.22.02	(00) 3	A

Drawing Issue
PLANNING