


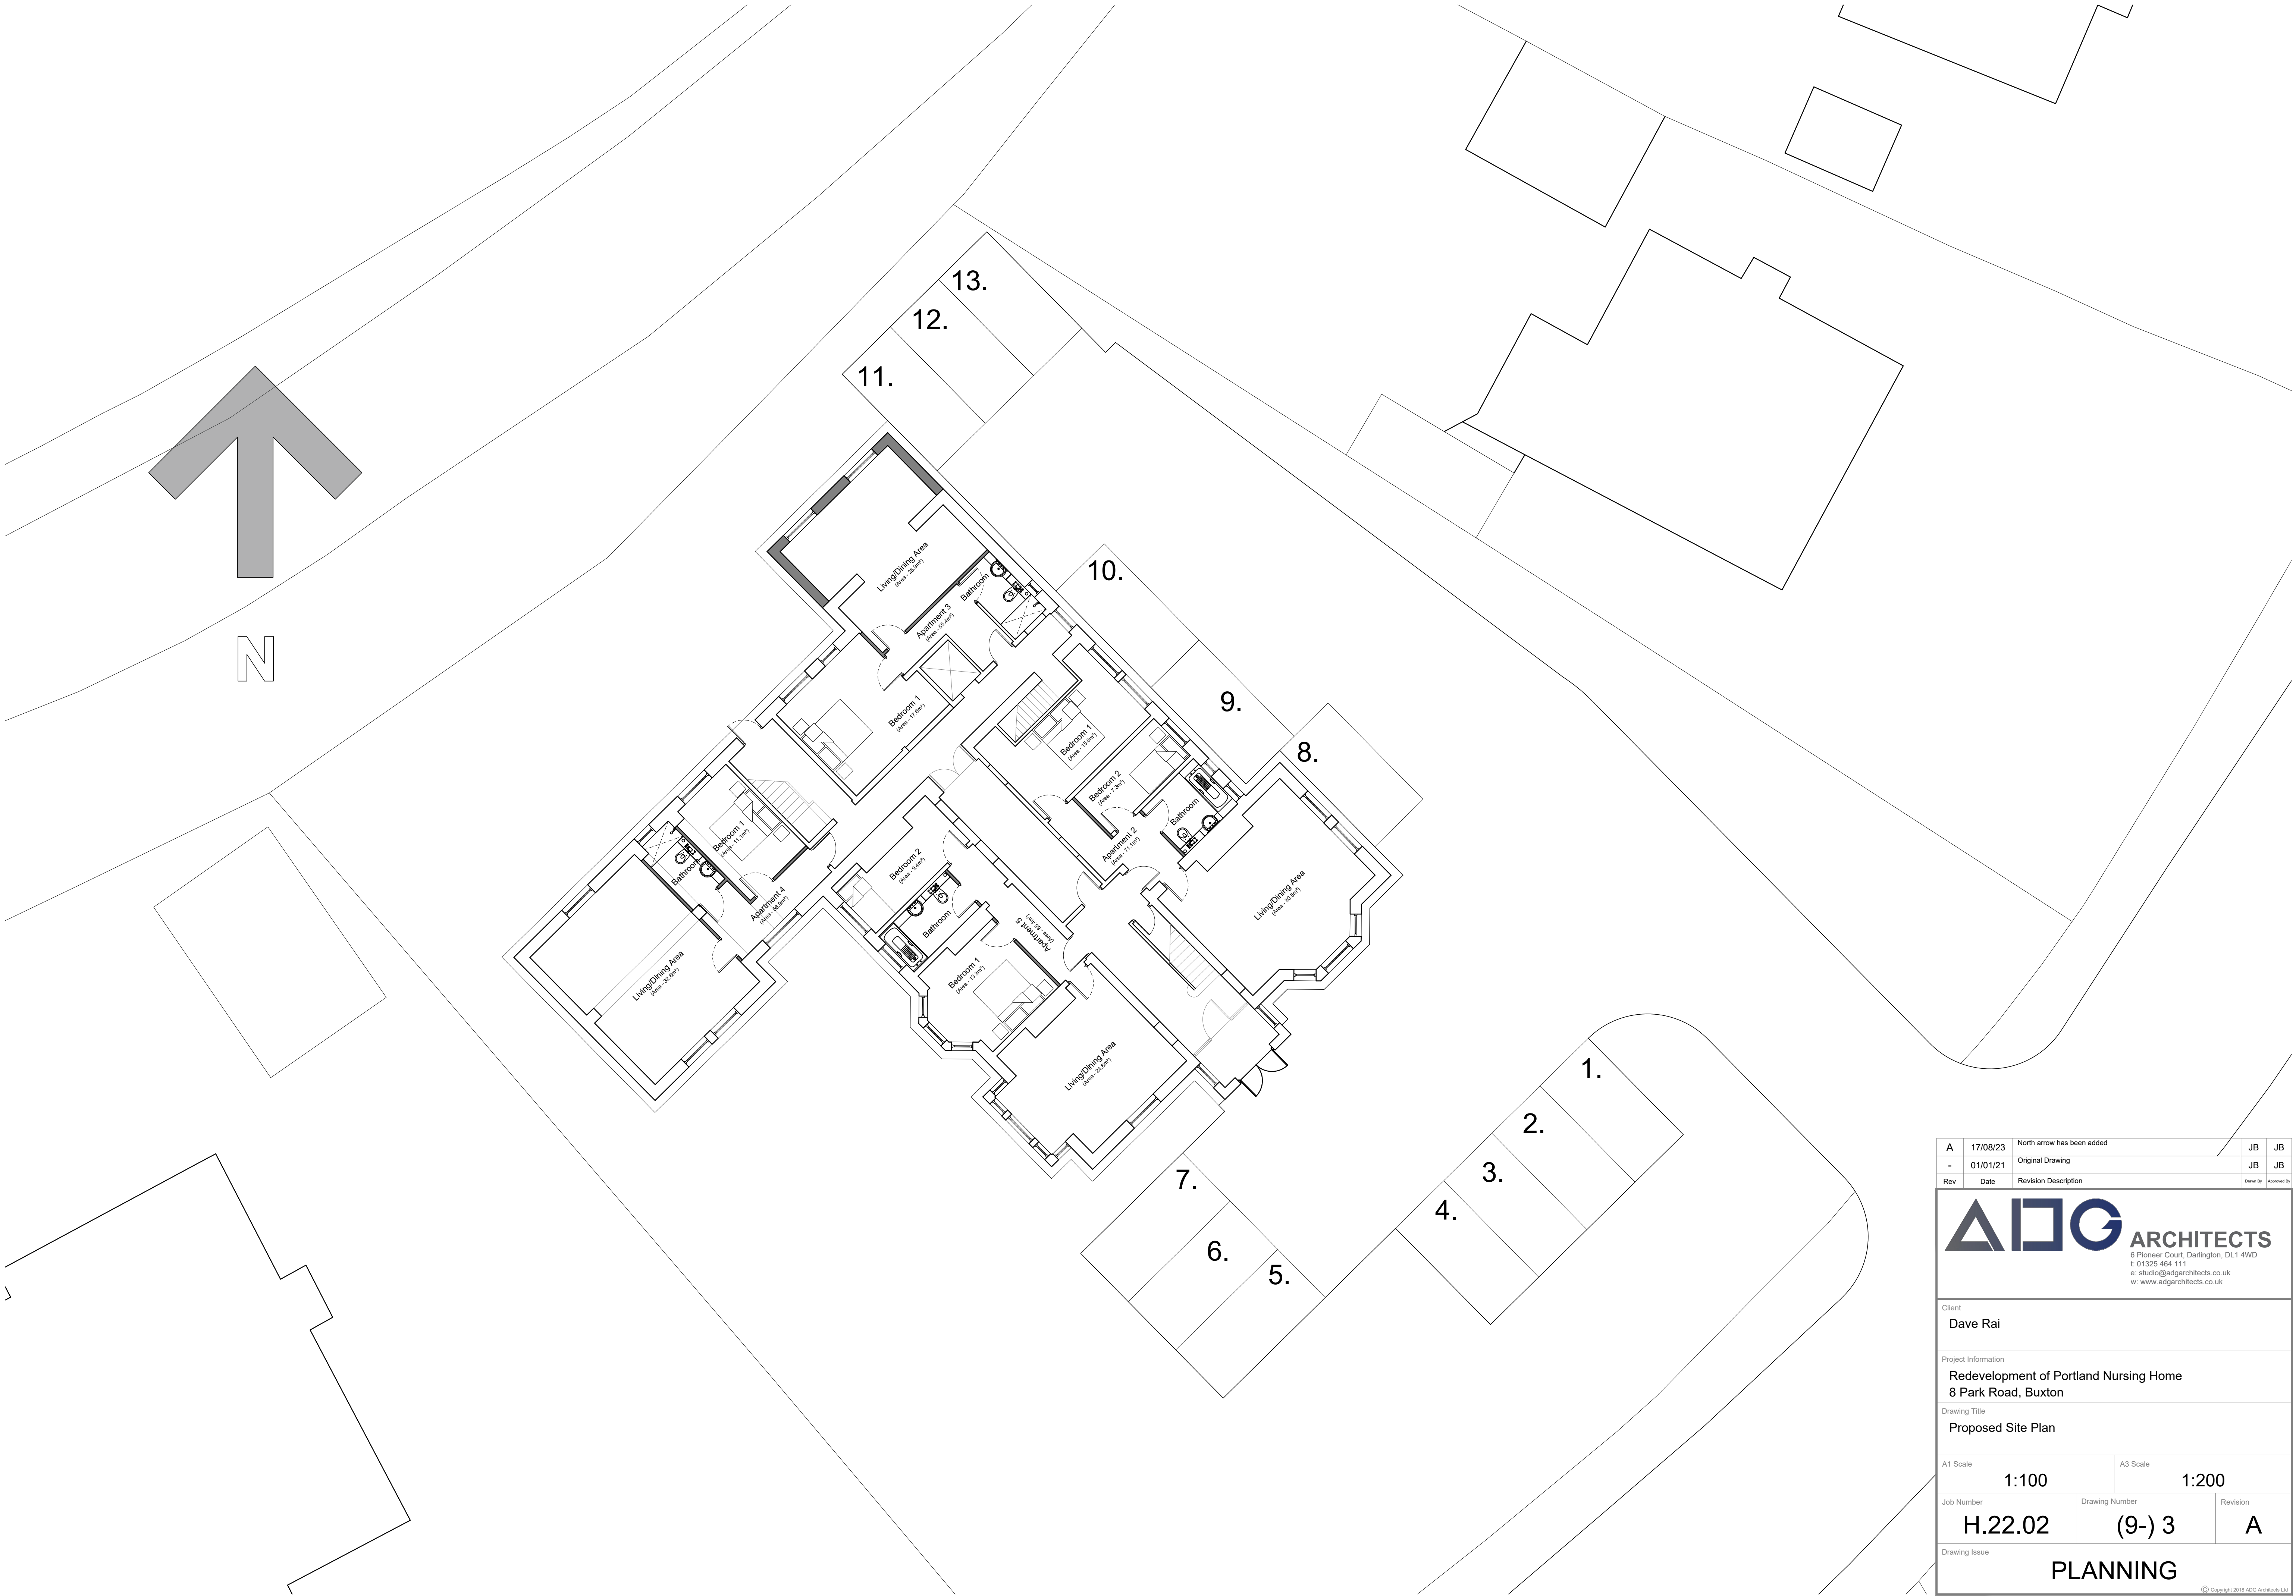

A	17/08/23	North arrow has been added	JB	JB
-	01/01/21	Original Drawing	JB	JB
Rev	Date	Revision Description	Drawn By	Approved By

ARCHITECTS

6 Pioneer Court, Darlington, DL1 4WD
t: 01325 464 111
e: studio@adgarchitects.co.uk
w: www.adgarchitects.co.uk

Client		
Dave Rai		
Project Information		
Redevelopment of Portland Nursing Home 8 Park Road, Buxton		
Drawing Title		
Proposed Site Plan		
A1 Scale		A3 Scale
1:100		1:200
Job Number	Drawing Number	Revision
H.22.02	(9-) 3	A
Drawing Issue		
PLANNING		

© Copyright 2018 ADG Architects Ltd.