


PROPOSED ROOF PLAN

RESIDENTIAL DEVELOPMENT: LAND OFF HIGH HILL ROAD - NEW MILLS - SK22 4HQ

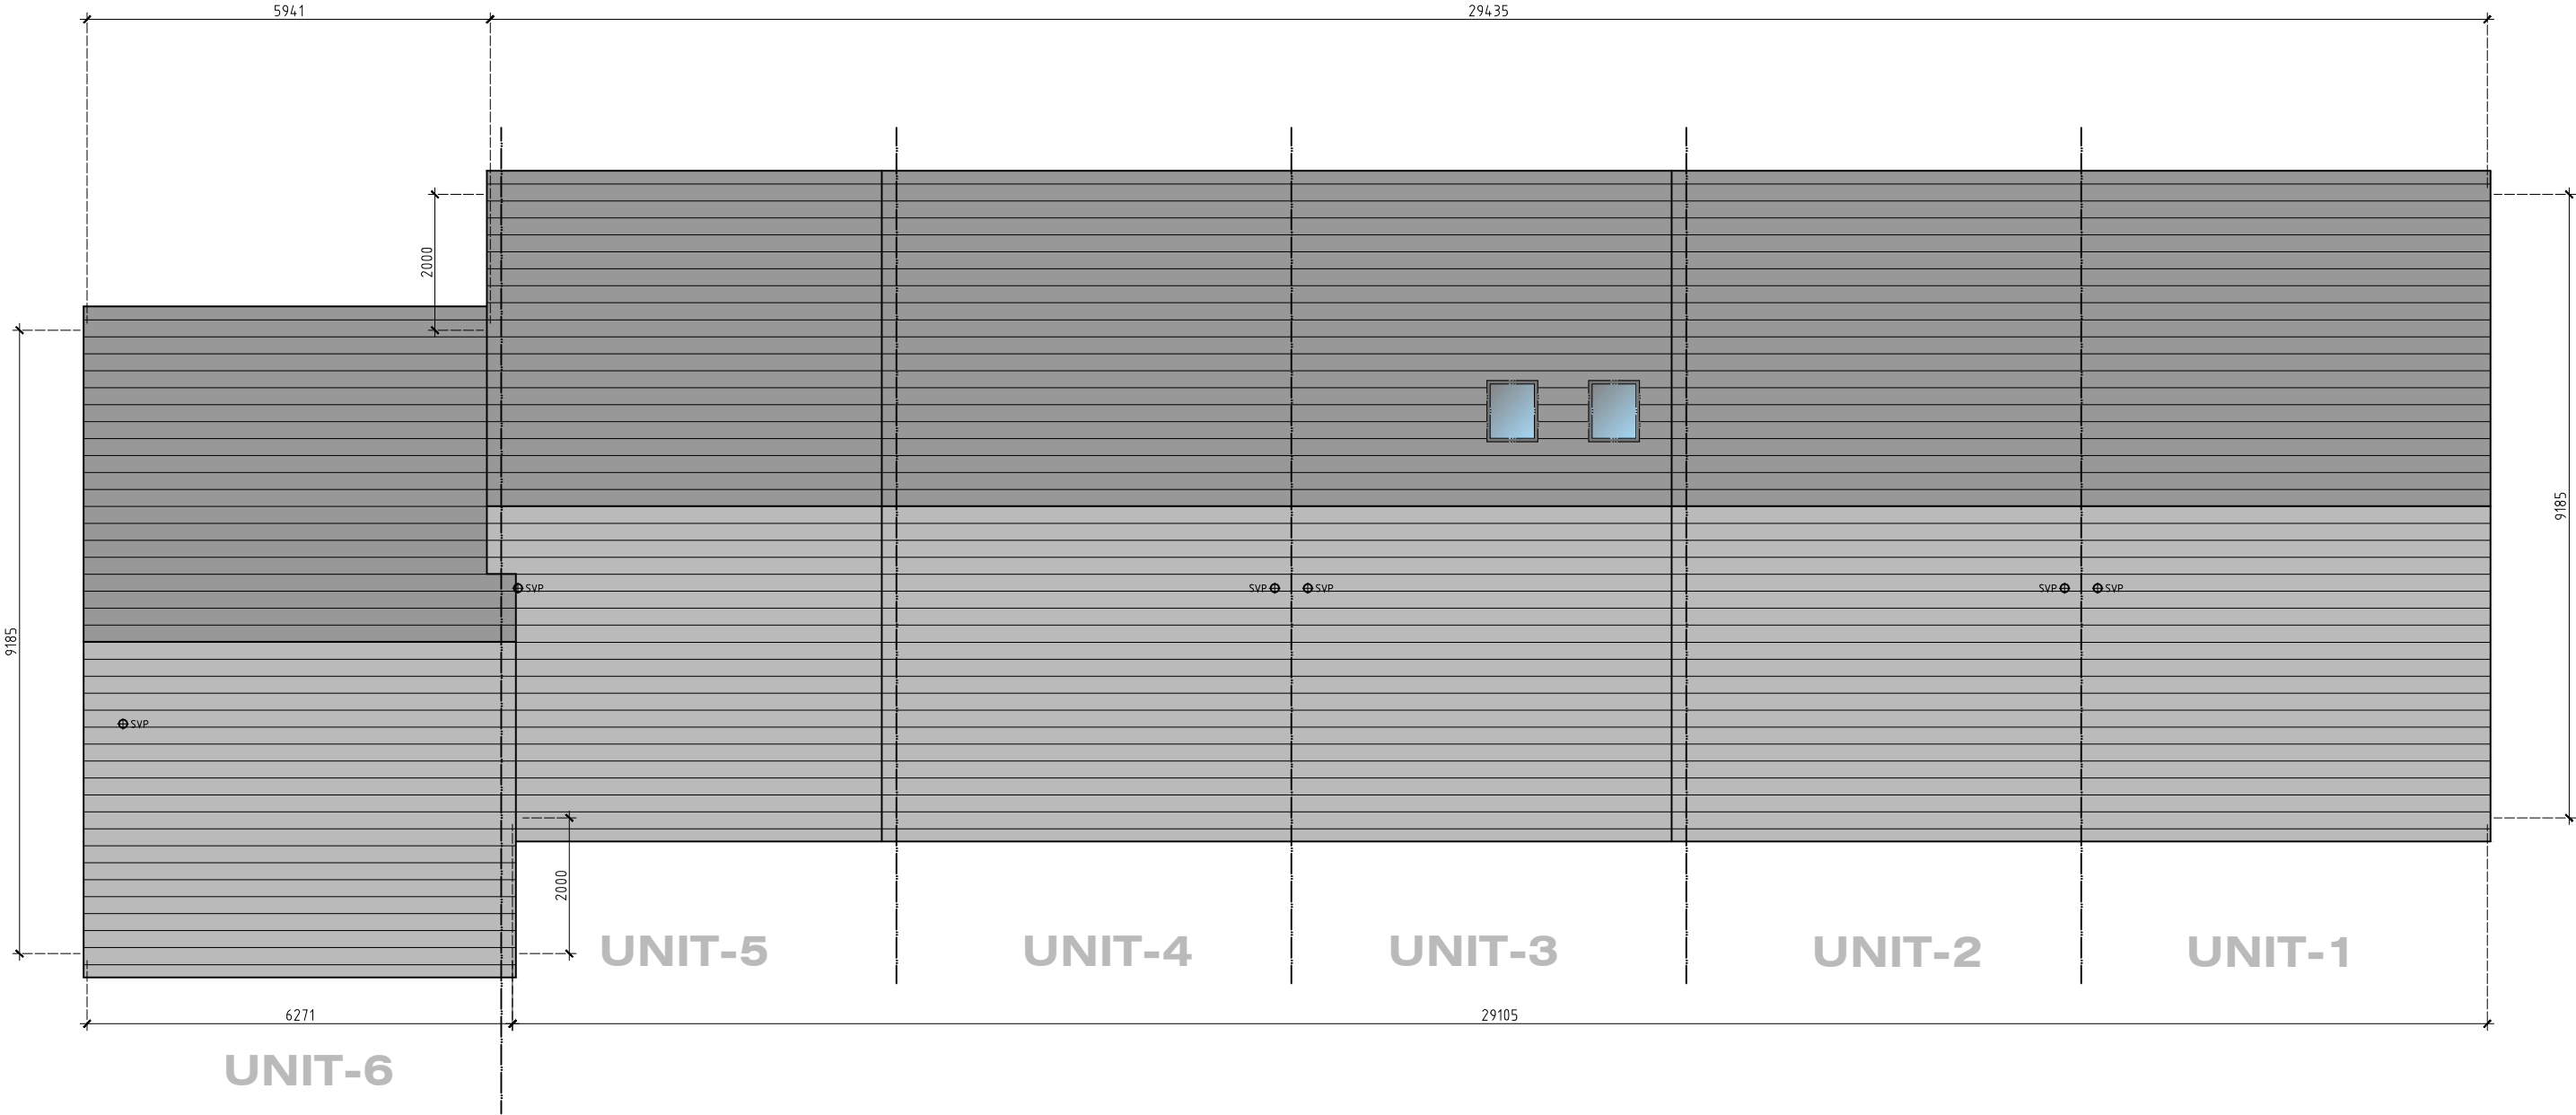

ROOF PLAN

Scale 1:100

0

1m

2


3

4



- Rev-E: Minor amendment (08.05.25)
- Rev-D: Addition of loft room to Unit-3 (08.05.25)
- Rev-C: Flat roof GF extension removed from Units 1 & 2 (09.04.25)
- Rev-B: Preliminary SVP locations added (12.03.25)
- Rev-A: Revised Design - Layout reconfiguration (10.01.25)

CLIENT		PROJECT		DRAWING		
DETAIL HOMES LTD. HILLSIDE FARM WERNETH LOW ROAD ROMILEY SK6 4PY		RESIDENTIAL DEVELOPMENT LAND OFF HIGH HILL ROAD NEW MILLS HIGH PEAK SK22 4HQ		PROPOSED LOFT/ ROOF PLAN		
PROJECT NO	DRAWING NO	REV	DRAWN	CHECKED	DATE	SCALE
DETAIL 082	007	REVISION-E	JM	xx	29.11.24	1:100 (A3)

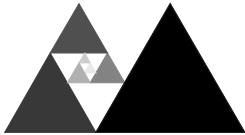

DETAIL

DETAIL Construction Solutions Ltd

Hillside Farm • Werneth Low
Road • Romiley Stockport •
SK6 4PY

Office Contact: 0161 430 5050Email:
info@detailconsultants.co.uk Web:
www.detailconsultants.co.uk