




Location Plan (1:1250)

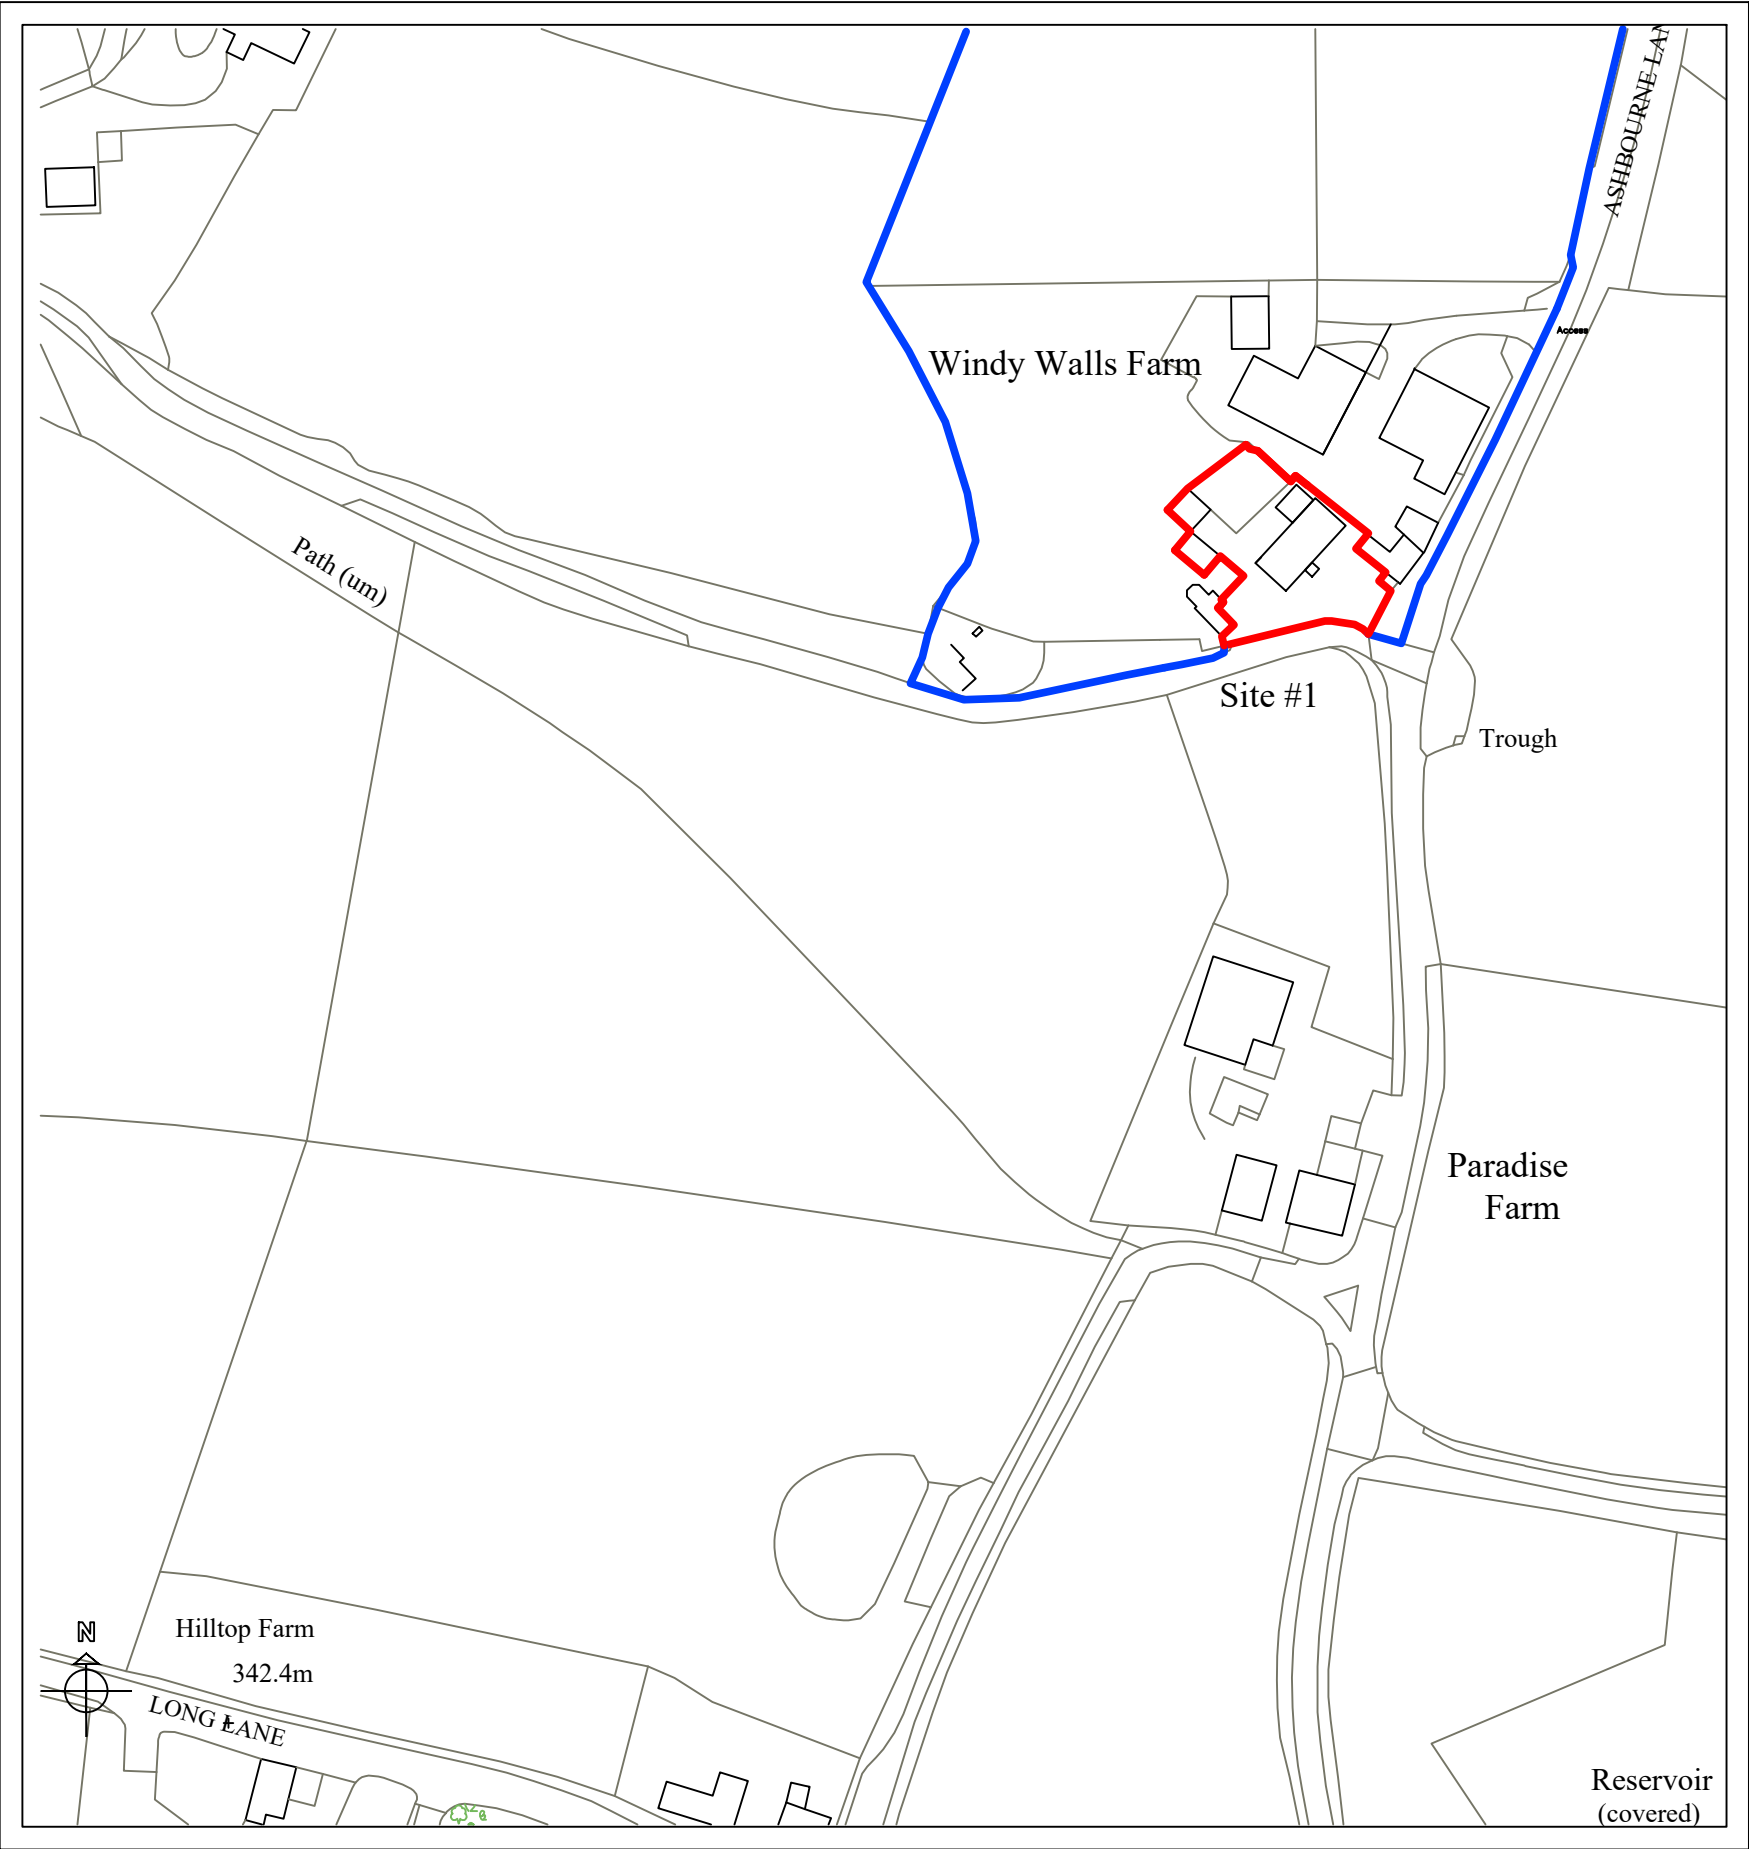

Site Plan Existing (1:500)

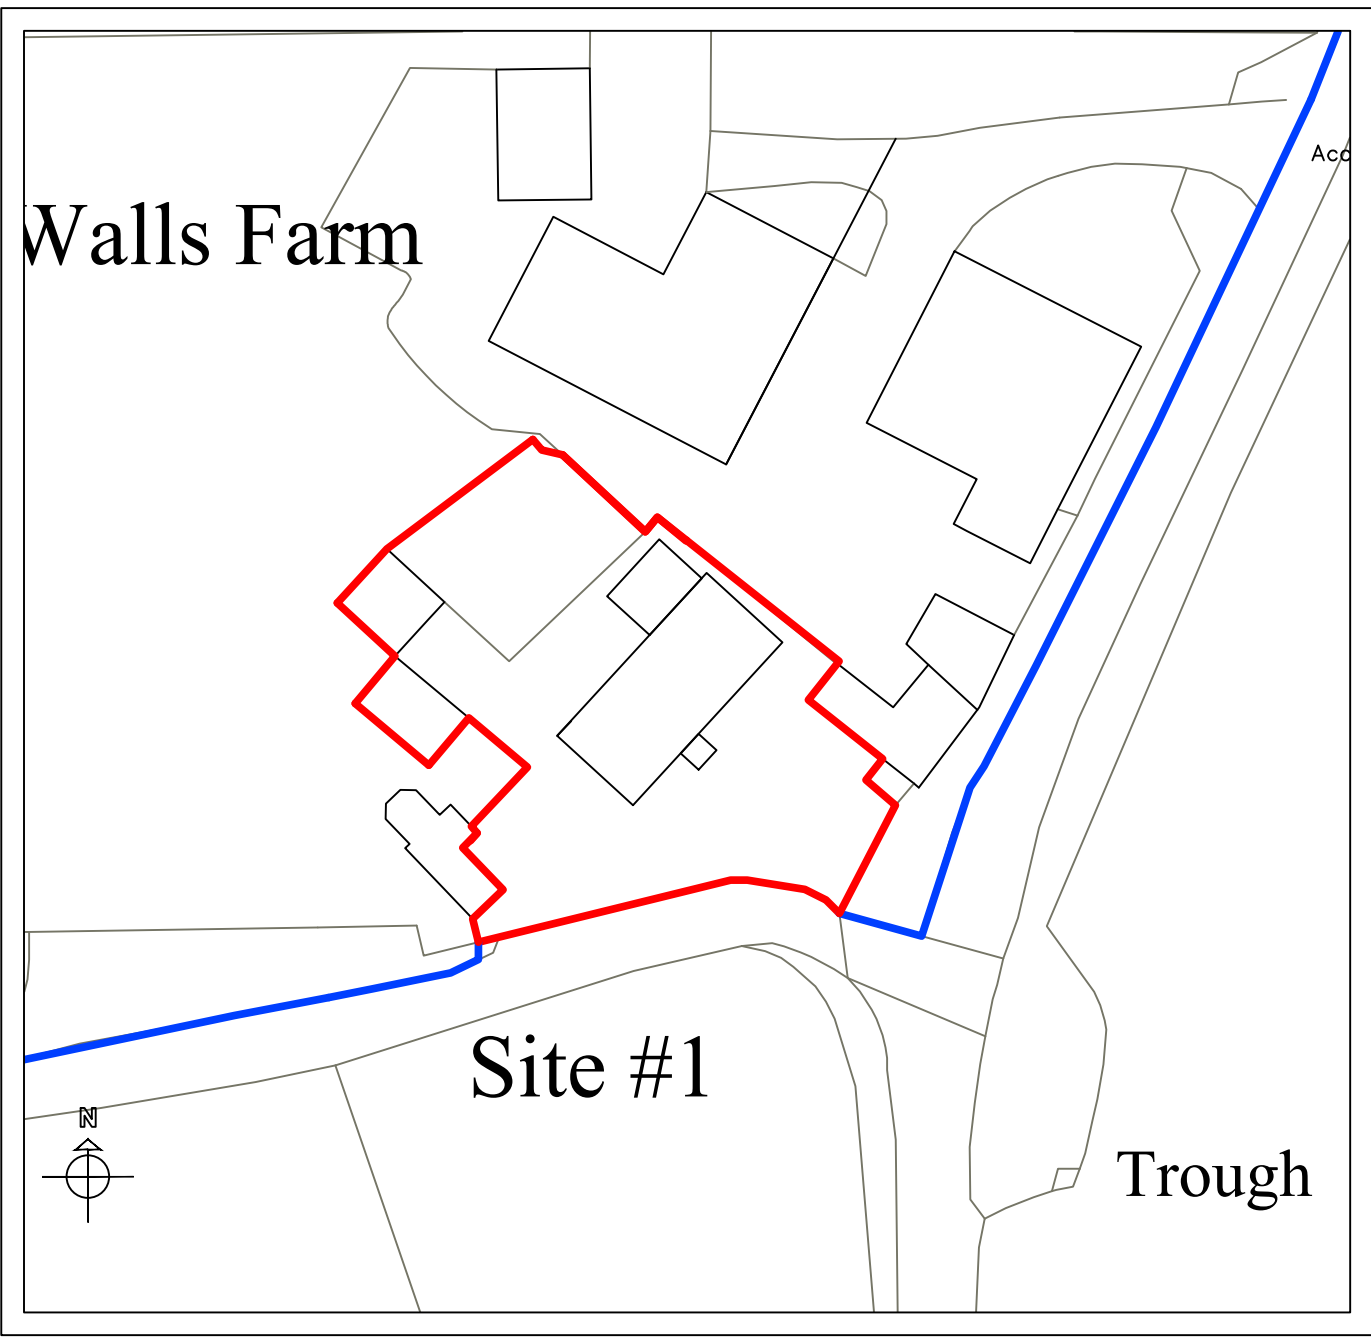

Site Plan Proposed (1:500)

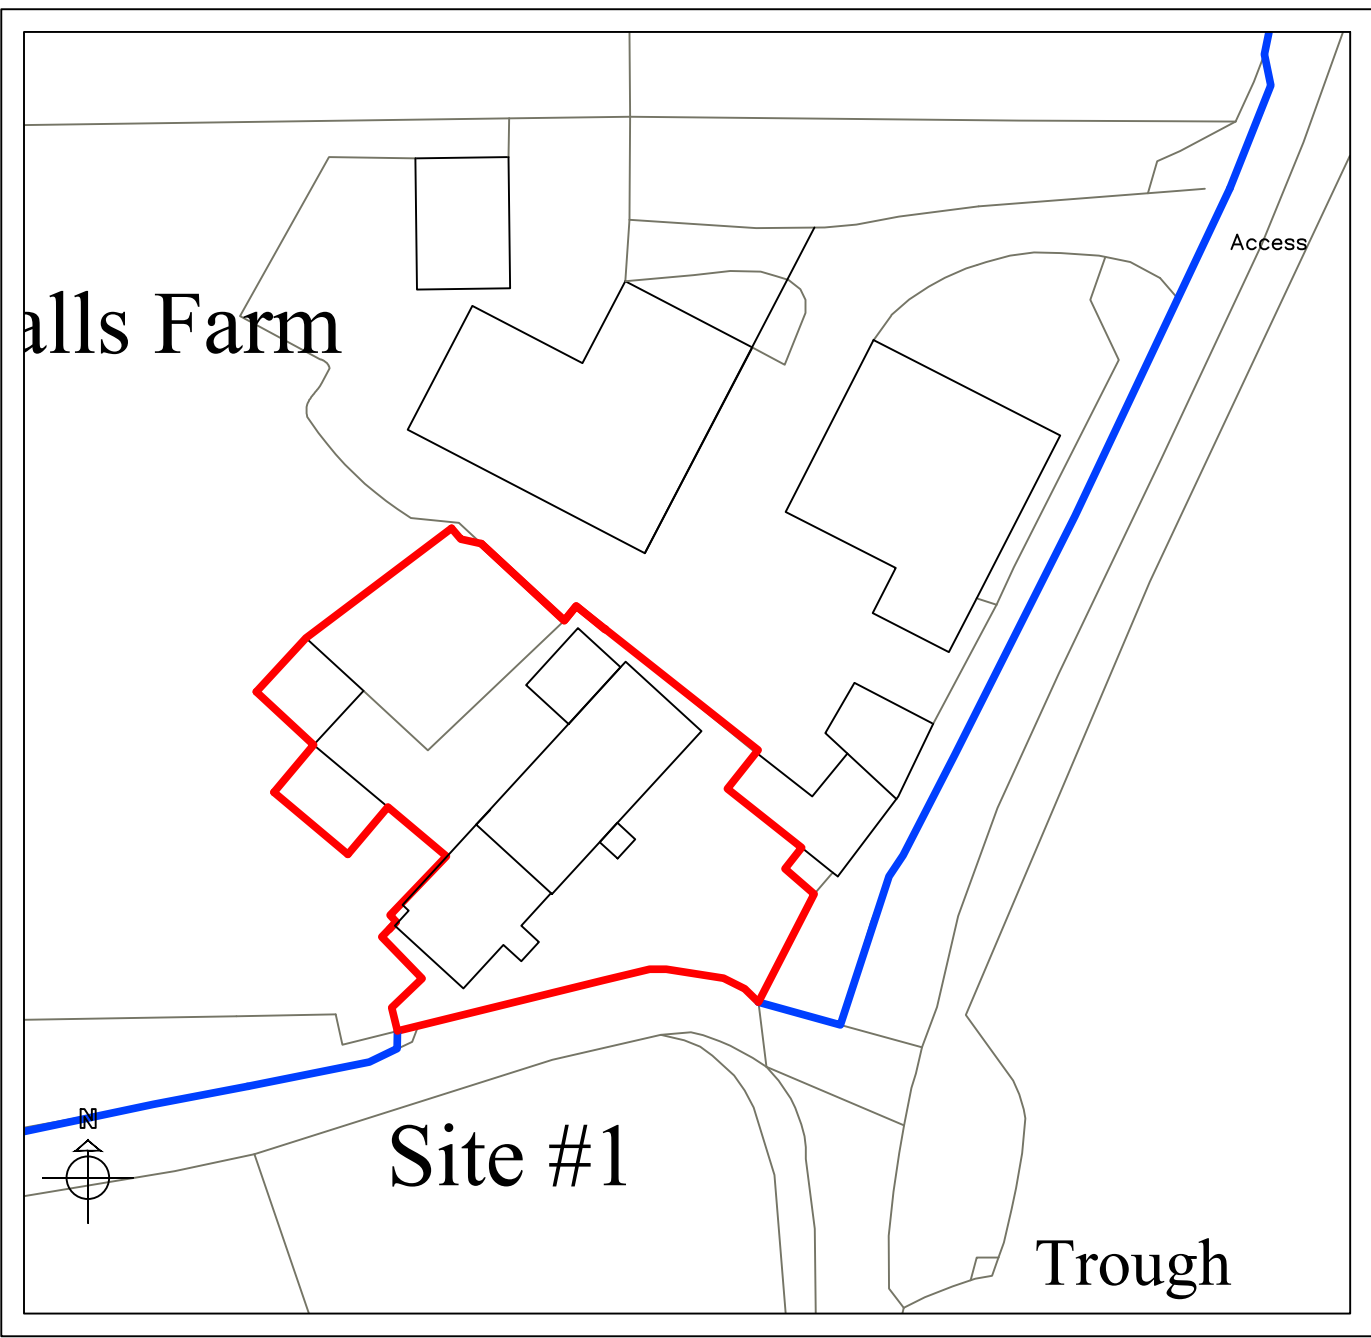

This drawing is the Copyright of SJ Design Limited.
All dimensions must be checked on site.
All materials and workmanship are to be in accordance with prevailing British Standards, Codes of Practice, Building Regulations, manufacturers and education recommendations and all to the complete satisfaction of SJ Design Limited.

A	18.03.25	Revised following LPA Comments
B	12.05.25	Revised following LPA Comments



DESIGN LTD

Building Design & Surveying Consultants
The Old Co-Op Building, Church Street,
Hayfield, High Peak SK22 2JE
Tel:01663 742903 Fax:01663 751247
Mobile: 07984 007 087 Email: info@sjdesign.net
www.sjdesign.net

Client
Bill Stevenson

Job Title
Proposed Annexe at
Windy Walls Farm
Ashbourne Lane
Chapel en le Frith
High Peak
SK23 9UF

Drawing Title
Location and Site Plans

Scale
As marked at A2

Date
January 2025

Drawn by
SJ

Drawing No. 100	Rev. B
--------------------	-----------