


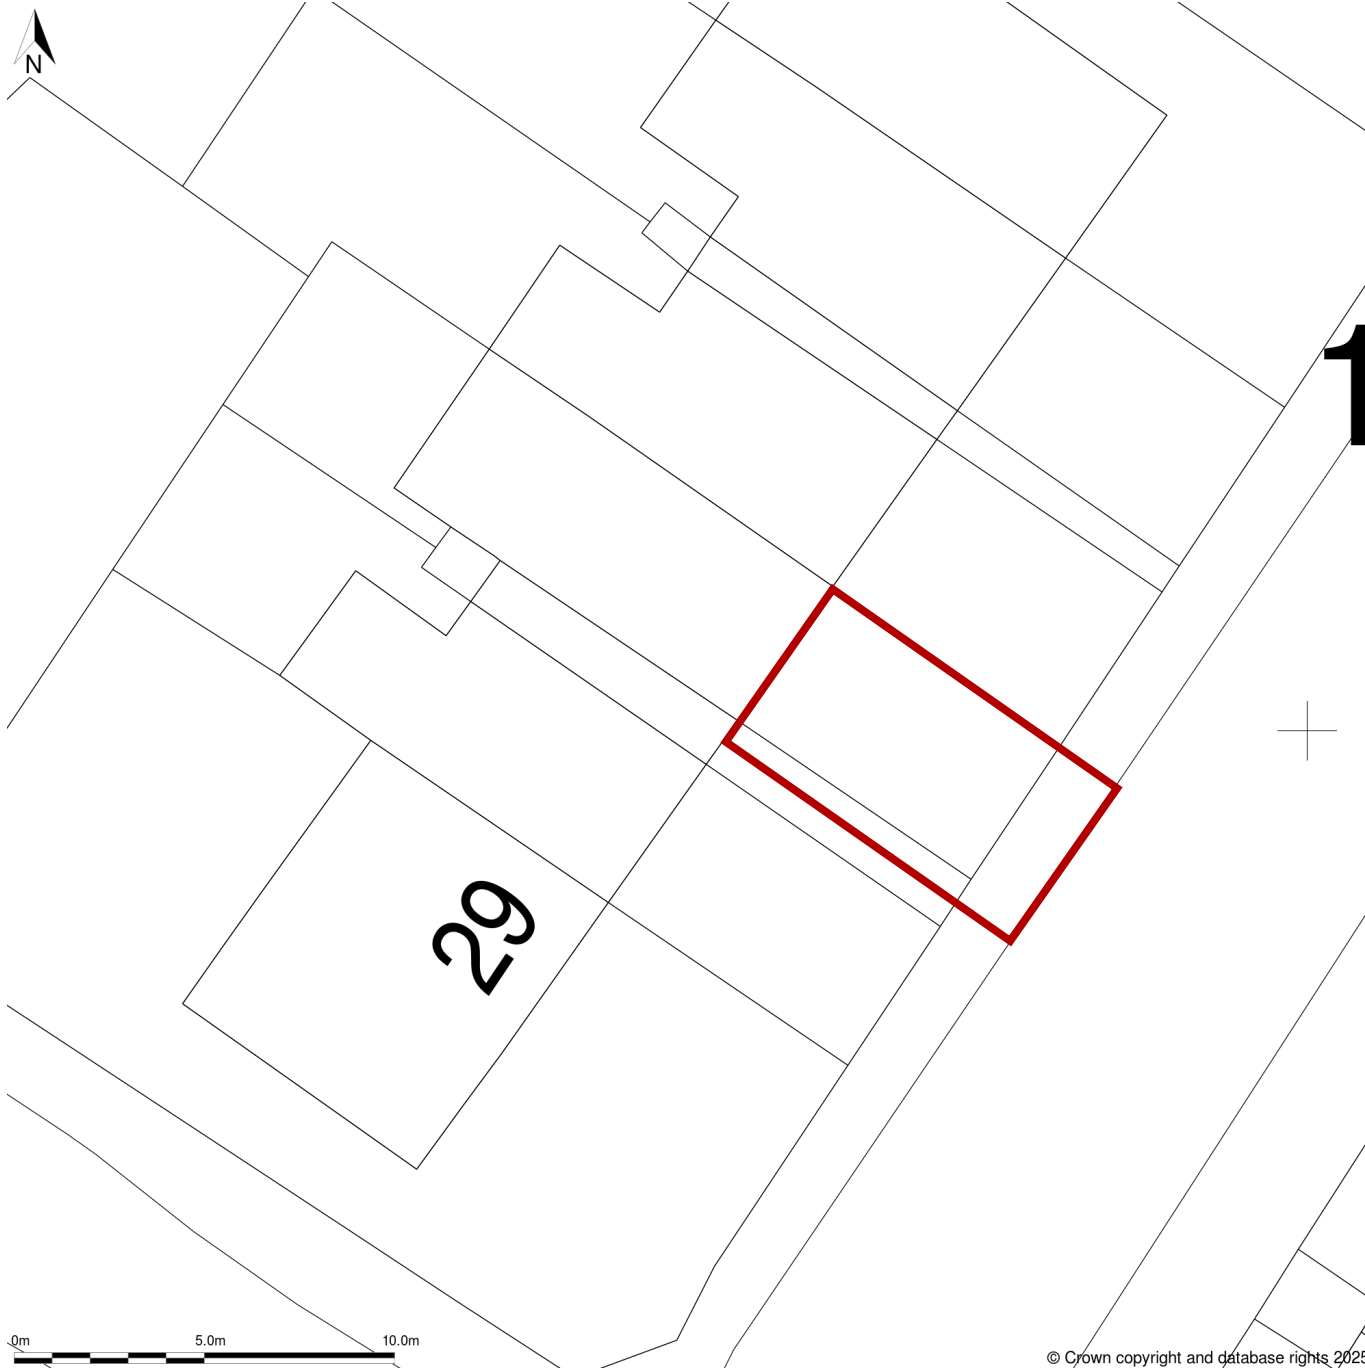

DRAWING TITLE

Existing Site Plan

DRAWING KEY

— Site boundary

PROJECT

33 Hayfield Road,
New Mills
SK22 4JB

Scale 1:200

© Crown copyright and database rights 2025