
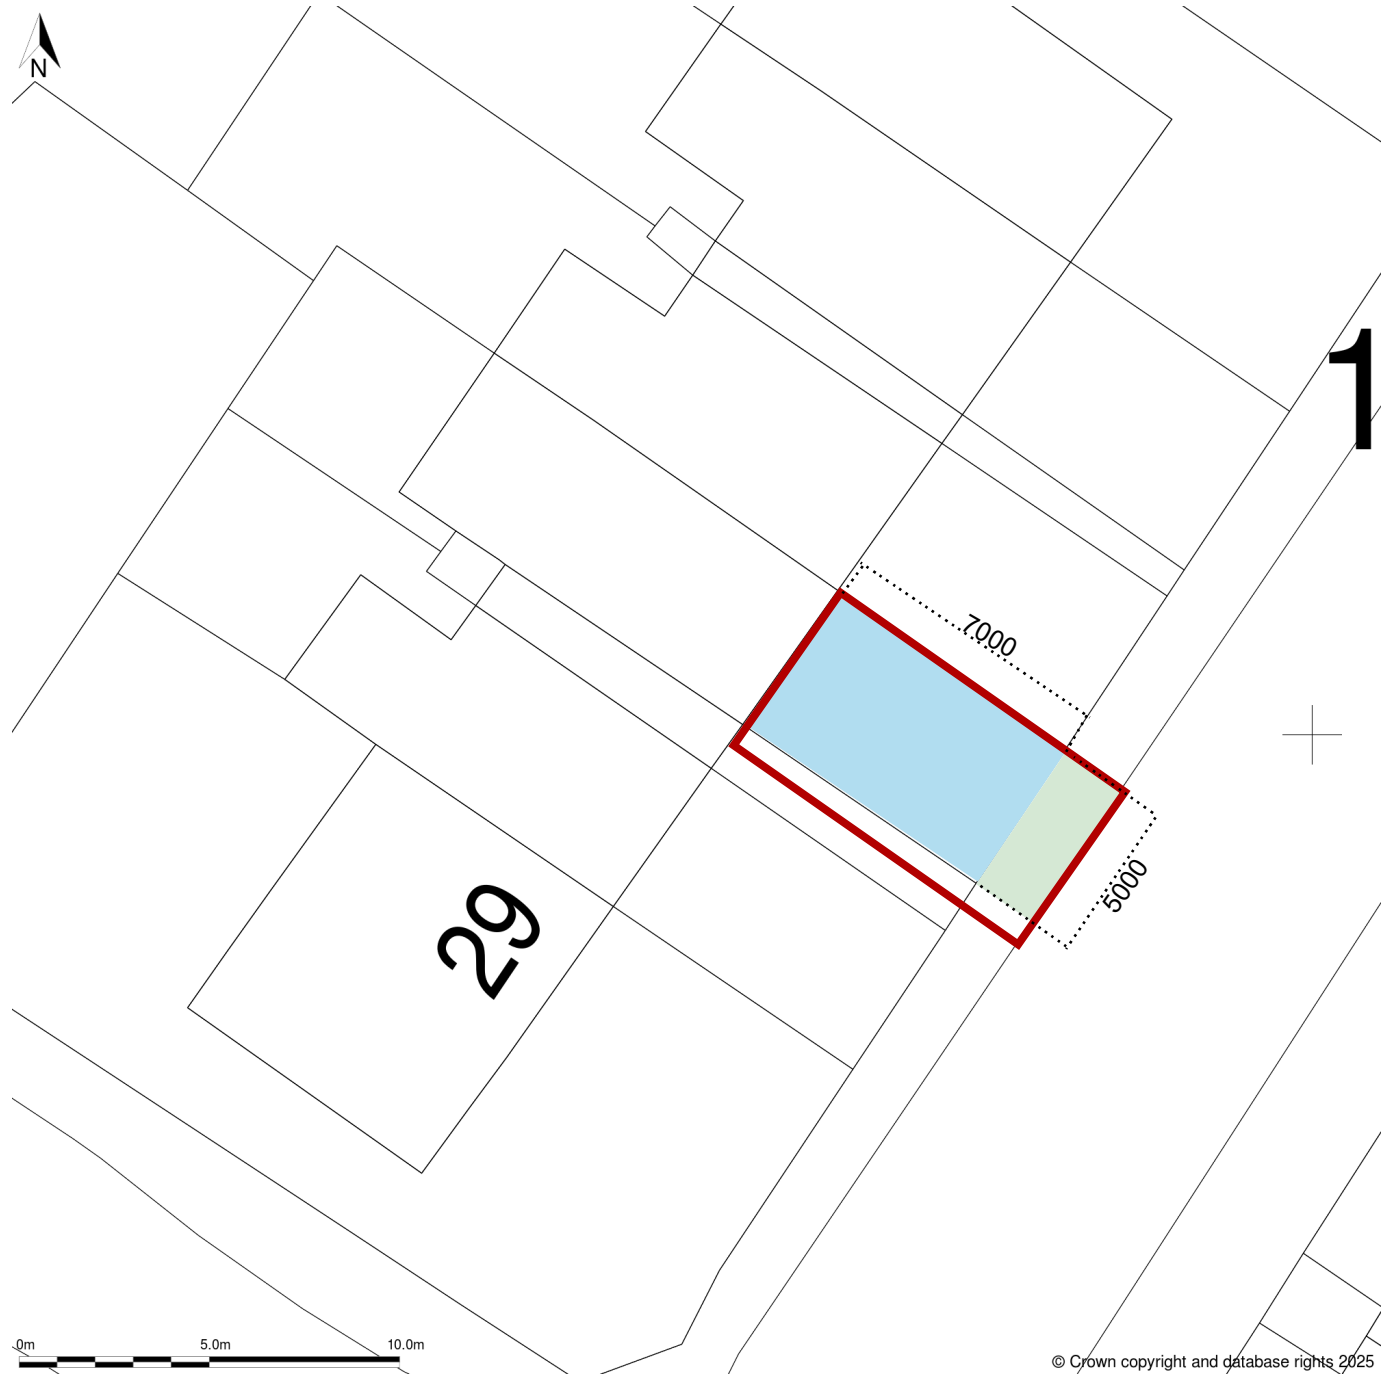


 

DRAWING TITLE

Proposed Site Plan

DRAWING KEY

-  Site boundary
-  Permeable vehicular surface
-  Area of existing kerb to be dropped to ease vehicle access. Existing kerb 80mm high.

PROJECT

33 Hayfield Road,
New Mills
SK22 4JB

Scale 1:200