




All drawings should be read in conjunction with the entire PL Series drawings. Full details and specifications will be provided following approval of the planning application and through a formal Building Control submission prior to commencement of site works & construction.

Staden Lane

Staden Lane

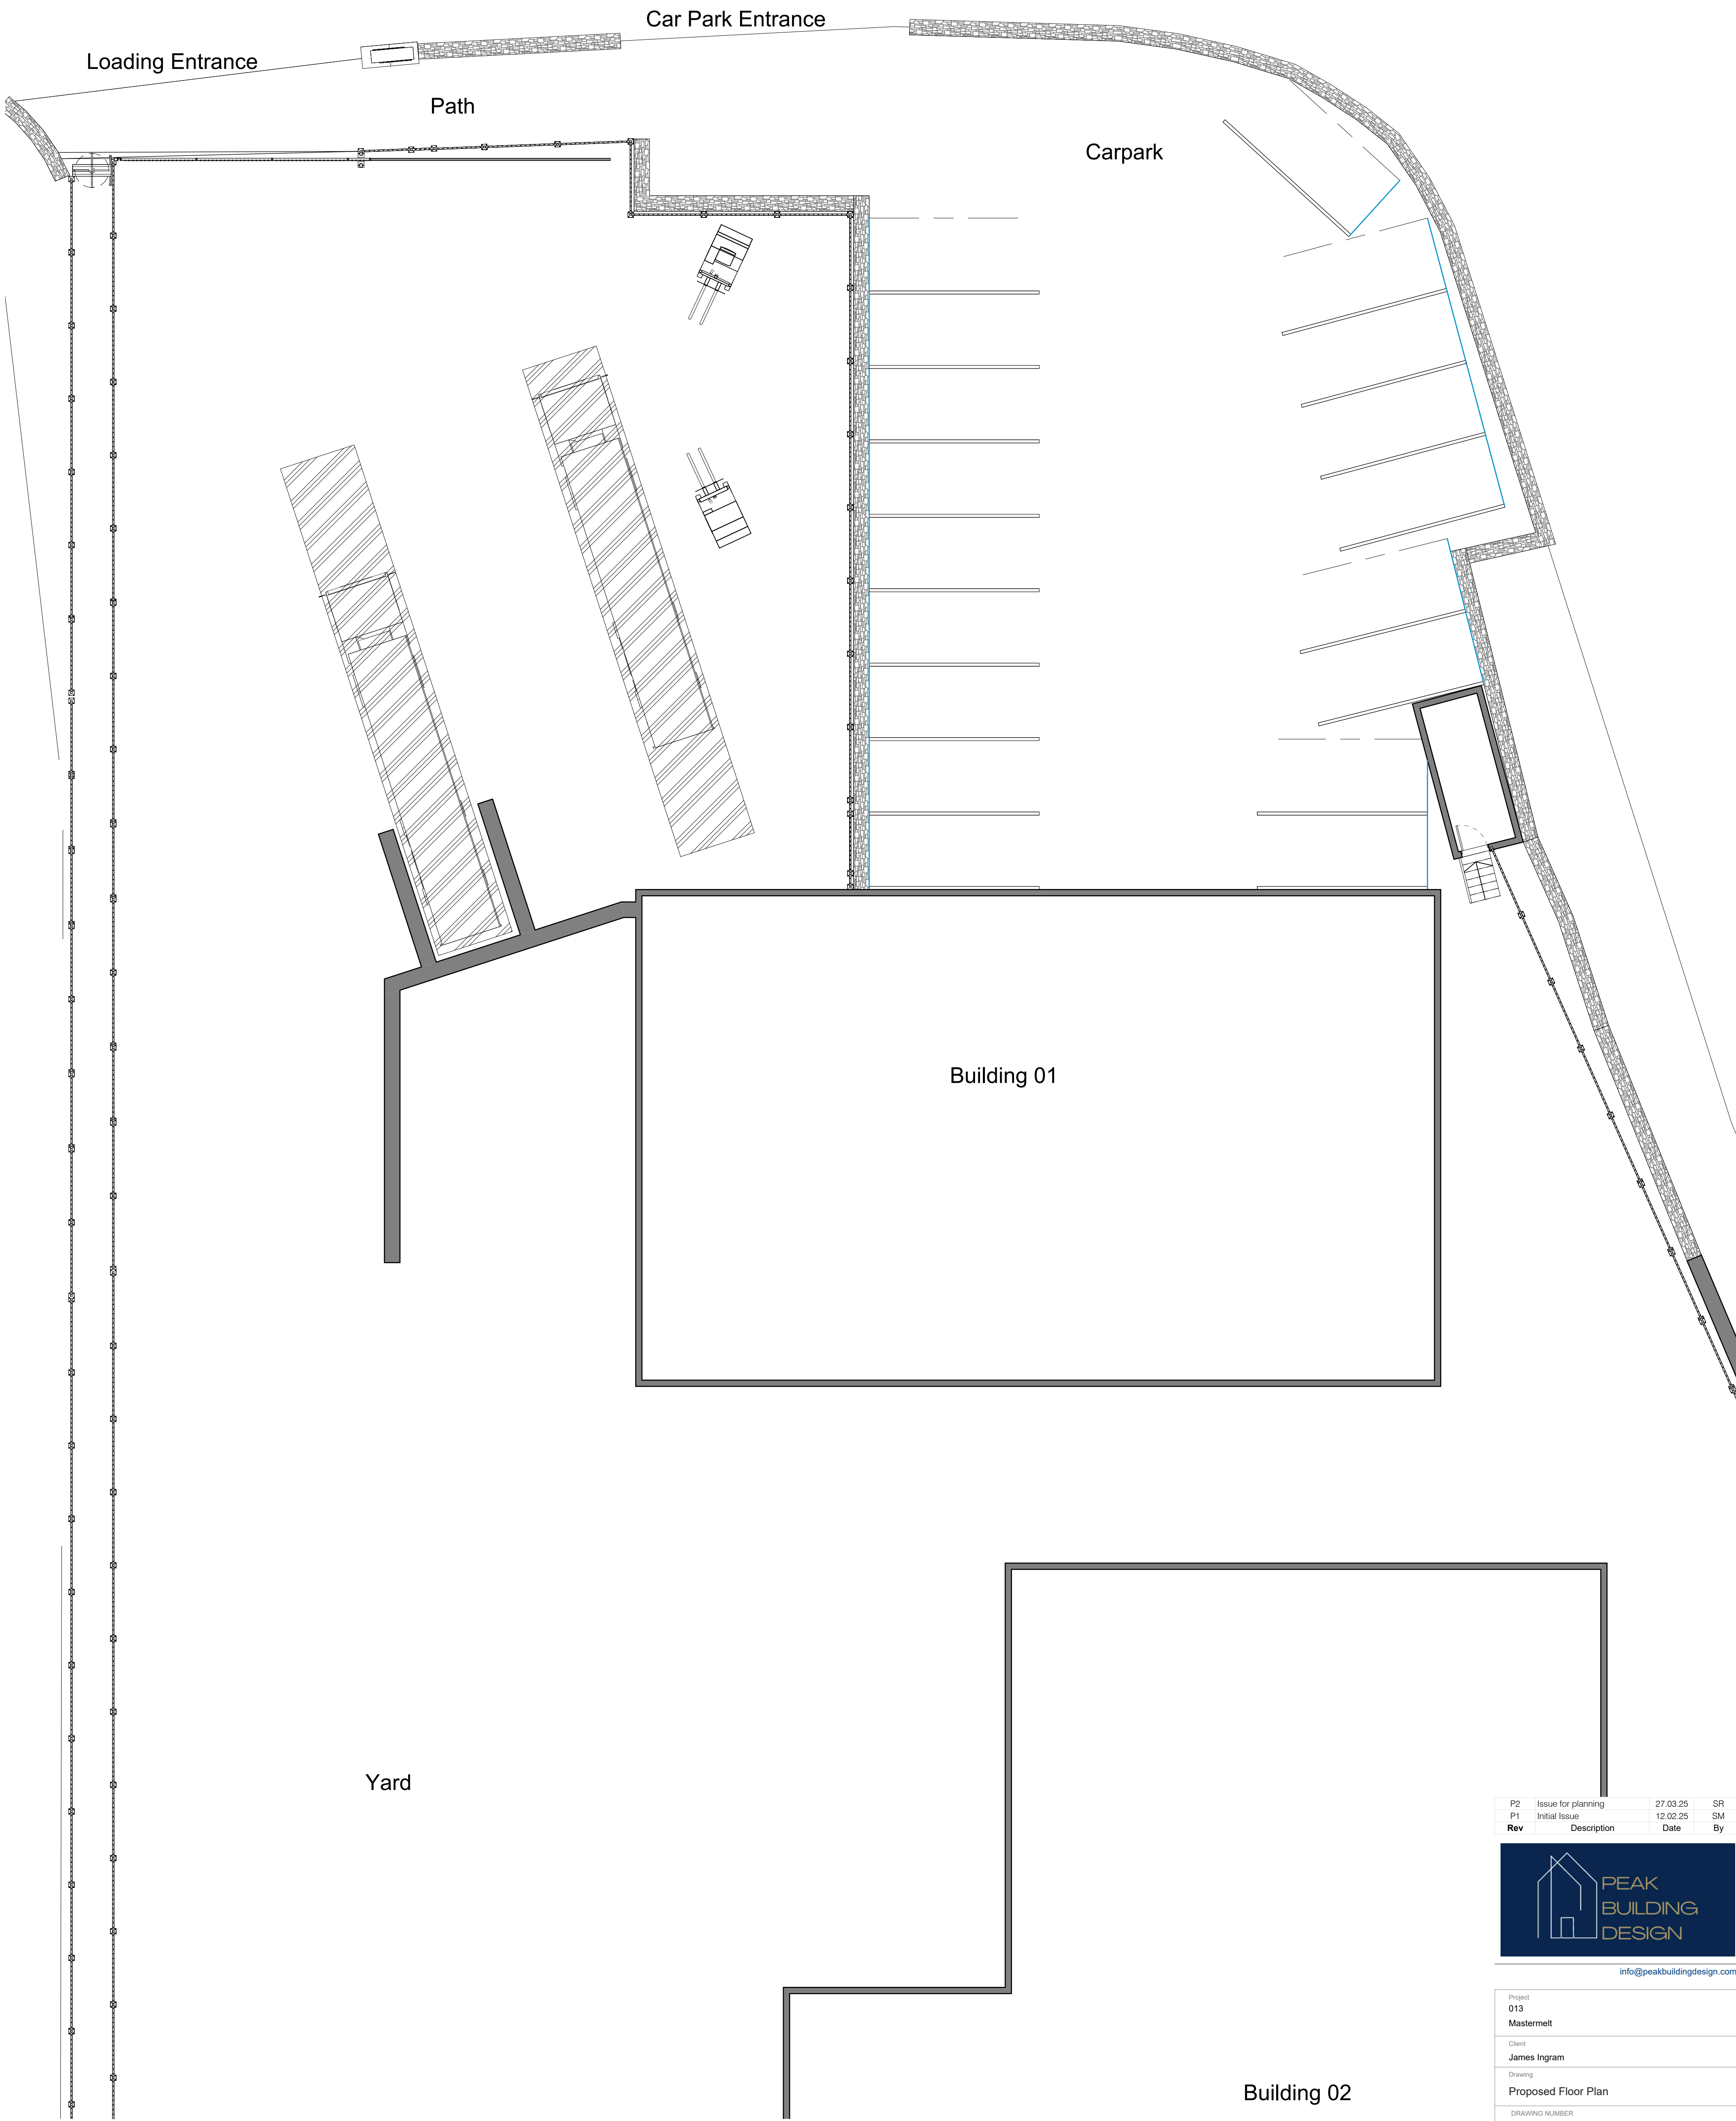

Proposed Floor Plan
1 : 100

P2	Issue for planning	27.03.25	SR
P1	Initial Issue	12.02.25	SM
Rev	Description	Date	By



info@peakbuildingdesign.com

Project	013		
	Mastermelt		
Client	James Ingram		
Drawing	Proposed Floor Plan		
DRAWING NUMBER	PL102		
Revision	P2	Date Created	12.02.25
Drawn By	SM	Scale	As indicated @ A1

PLANNING