




All drawings should be read in conjunction with the entire **PL Series** drawings. Full details and specifications will be provided following approval of the planning application and through a formal Building Control submission prior to commencement of site works & construction.

- Material Key:**
- 1 Limestone Wall
 - 2 Tarmac
 - 3 Metal Fencing



Proposed North West Elevation
1 : 200

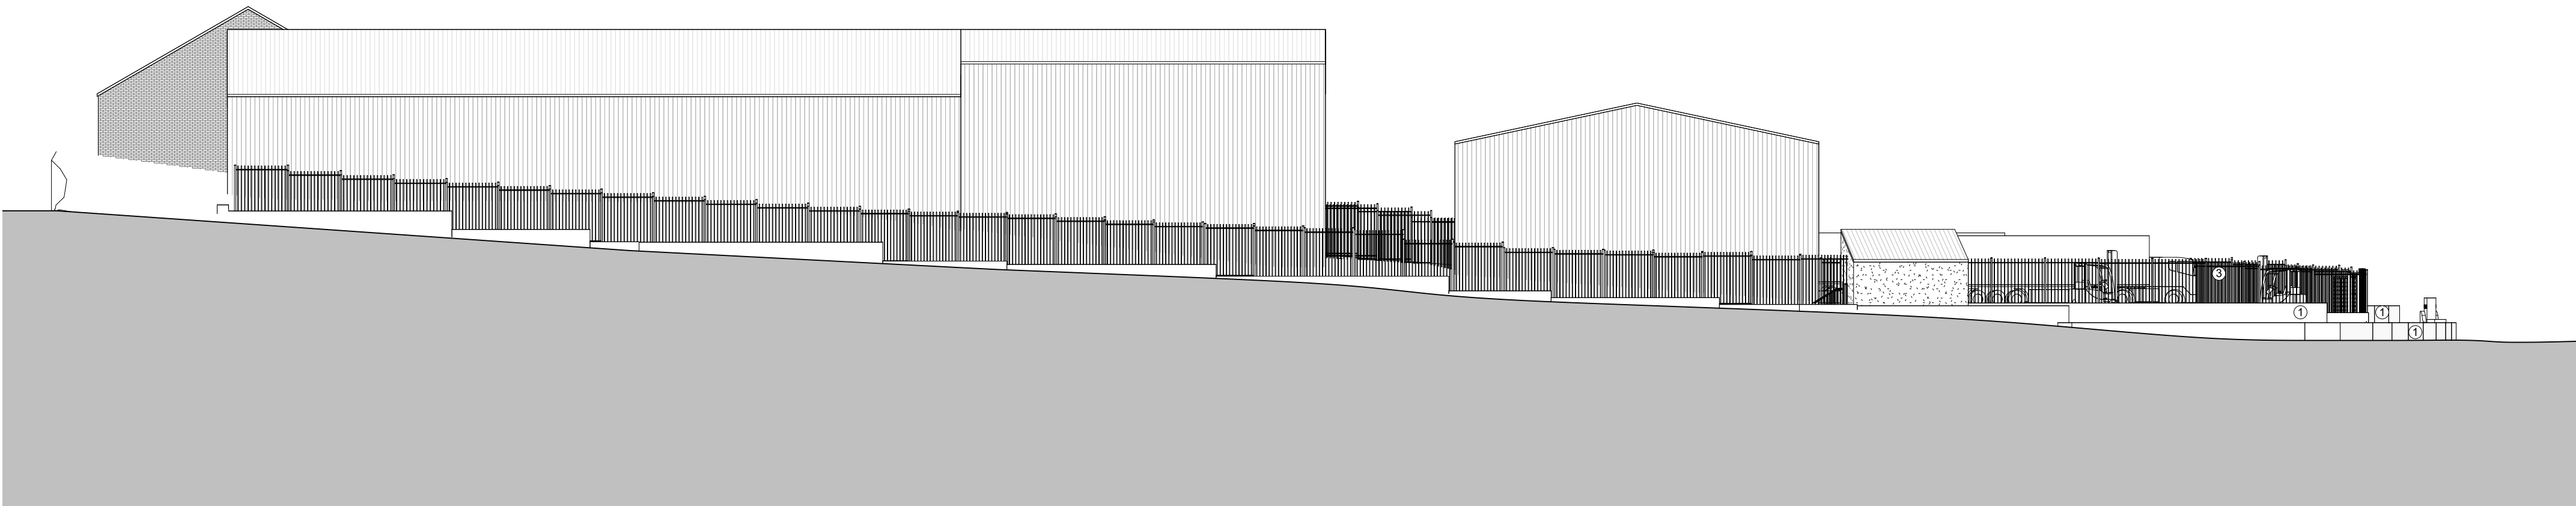

Proposed North East Elevation
1 : 200

P2	Issue for planning	27.03.25	SR
P1	Initial Issue	12.02.25	SM
Rev	Description	Date	By



info@peakbuildingdesign.com

Project	013	Mastermelt
Client	James Ingram	
Drawing	Proposed Elevations	
DRAWING NUMBER	PL103	
Revision	P2	Date Created 12.02.25
Drawn By	SM	Scale As indicated @ A1

PLANNING