

ROBERT J FORD
 private architectural practitioner and rural development consultant
 PARKSIDE PARK ROAD LEEK STAFFORDSHIRE ST13 8LT
 rjford@btinternet.com 01238 388230 / 02469 88 88

APPROX. OUTLINE OF BUILDING BEHIND


STONE WALL WITH HEDGE TO SITE BOUNDARY

COUNCIL CAR PARK


NORTH EAST ELEVATION (FACING FLATS)

STONE WALL REPAIRED WITH PEDESTRIAN GATE TO CAR PARK BOUNDARY

SOUTH EAST (FACING CAR PARK)

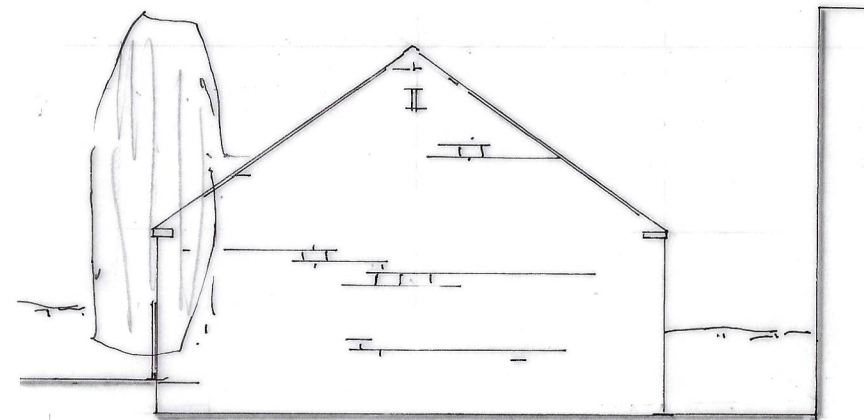


NORTH WEST

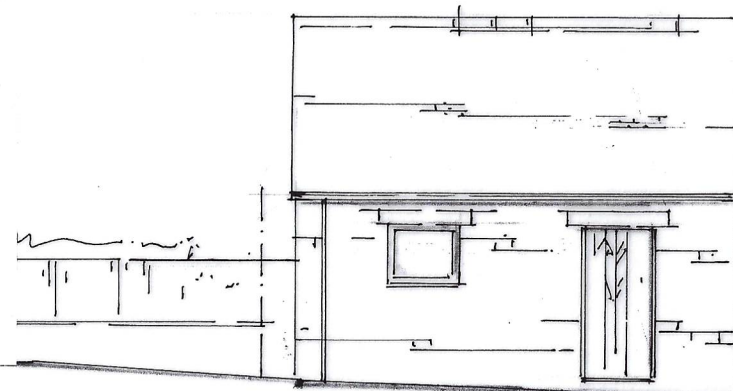


SOUTH WEST ELEVATION

COUNCIL CAR PARK

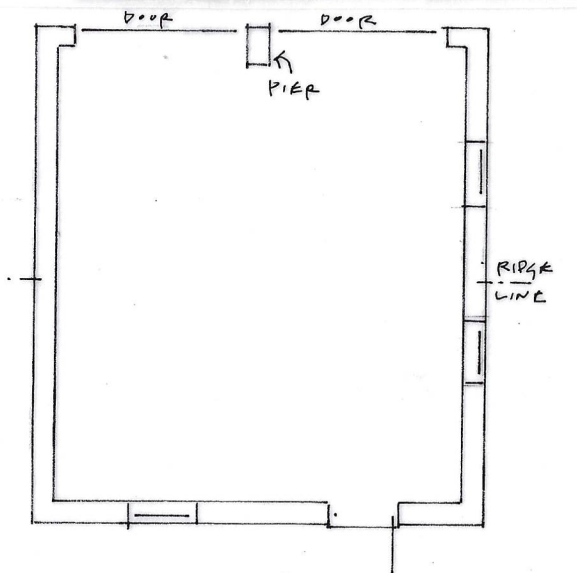

GARAGE/ OUTBUILDING FLOOR PLAN

1 METRE X 5 METRES AT 1:100 SCALE

 

DRAWING NO. 9HBG 04 ELEVATIONS SCALE 1:100 AT A3

PROPOSED ERECTION OF A DOMESTIC GARAGE AND STORE ROOM TO SERVICE THE RESIDENTIAL APARTMENTS / FLATS ABOVE NOS. 7 AND 9 HIGH STREET BUXTON SK17 6ET

03 2025