




FRONT ELEVATION




REAR ELEVATION

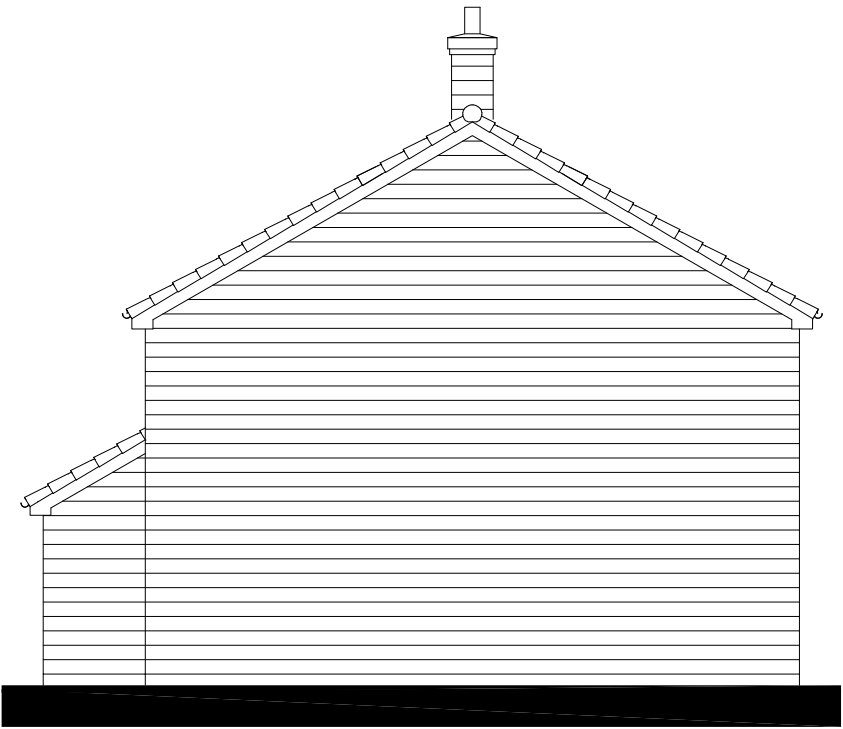


SIDE ELEVATION


7823 (structural)

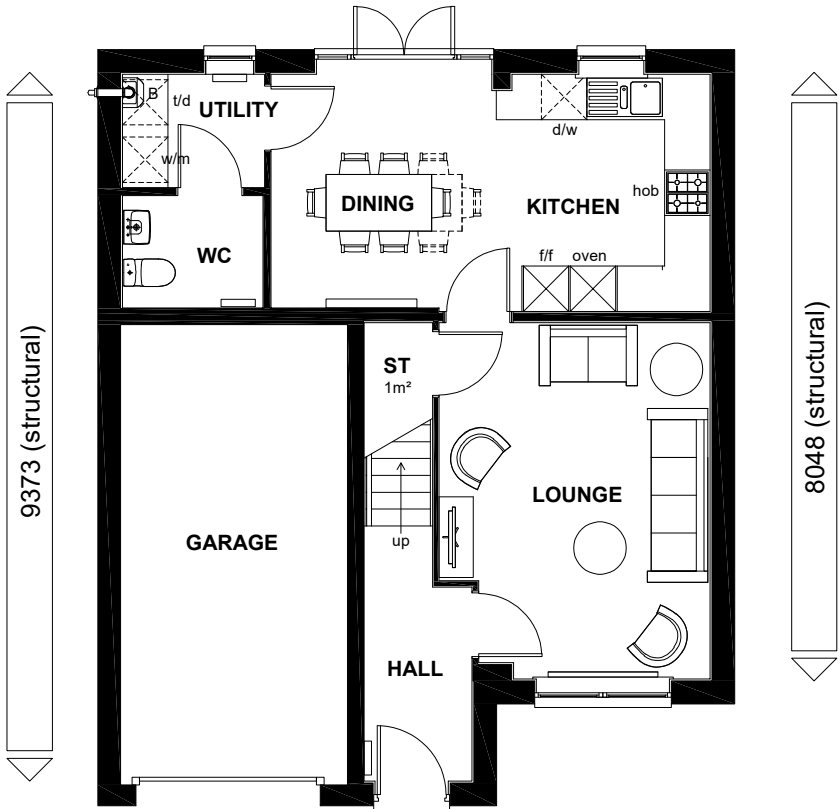

GROUND FLOOR PLAN

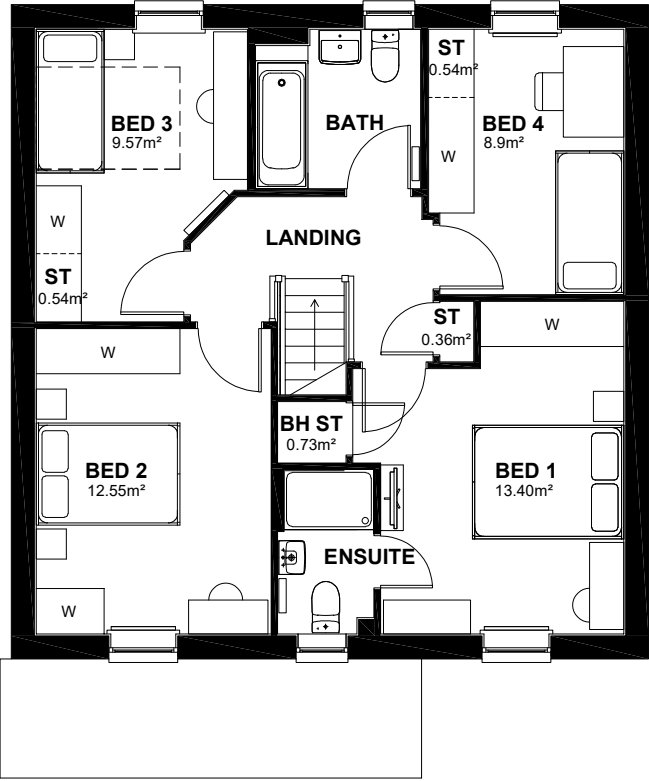

FIRST FLOOR PLAN

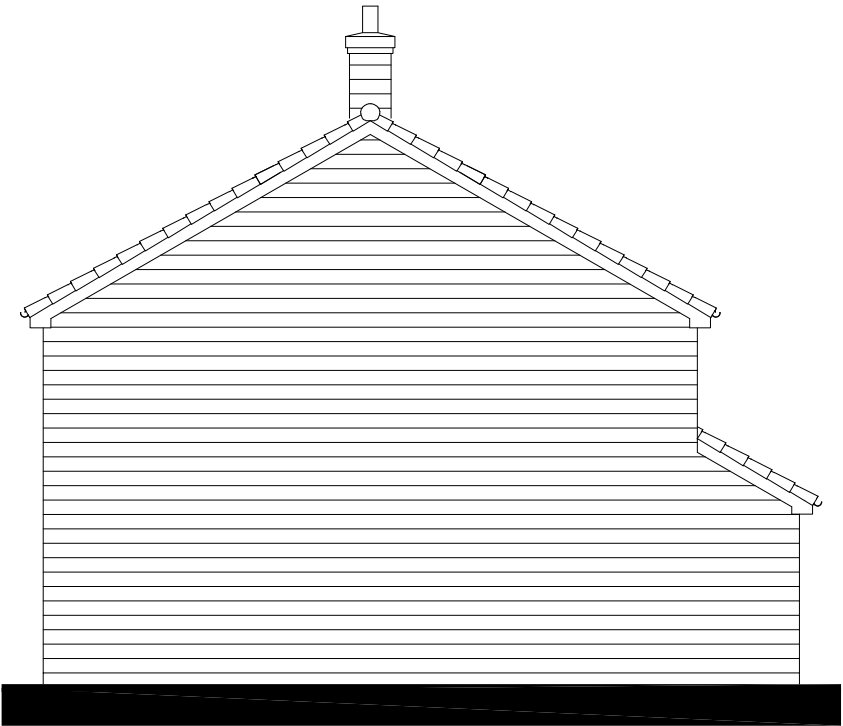

SIDE ELEVATION

NDSS AREA REQUIREMENTS

BEDS / PEOPLE	REQ,D FLOOR AREA (FINISHED)	FLOOR AREA ACHIEVED (FINISHED)	REQ,D STORAGE AREA (FINISHED)	STORAGE AREA ACHIEVED (FINISHED)
4B / 6P	106m ²	110.57m ²	3m ²	3.17m ²

NON-FUNCTIONAL CHIMNEY
TO PLOTS: 80

CAT 2 +
NDSS

100
CAVITY

TOTAL FLOOR AREA : 1206 Sq ft / 112.07m2

Sales Name: WALLASEA (BARGEBOARDS)

House Type Code: YWSE X0BD

Spec: EMBASSY Drawing No: 01

Drawn: GDT Checked: GDT Date: JUN 25 Scale: 1: 100

Planning

* Denotes double bed/single could be placed within the room, but this will not comply with NDSS requirements.

WARNING TO HOUSE-BUYERS:
Buyers are warned that this is a working drawing and the contents of this drawing may be subject to change during the progress of the build process. The layout, form, content and dimensions specified are included for general guidance only. The finishes or fixtures shown may alter in respect of individual properties. Whilst we make every effort to ensure our drawings are up to date there may be changes from time to time due to an unavoidable delay in updating these due to changes in regulations and/or re-planning. Purchasers are advised to check with the Sales Adviser whether any alterations have been made to this drawing. The contents of this drawing do not constitute a contract, part of any contract or warranty unless specifically stated in writing. It is not to be relied upon for the purposes of entering into a contract to purchase any property.



BARRATT
DEVELOPMENTS PLC