


A.6

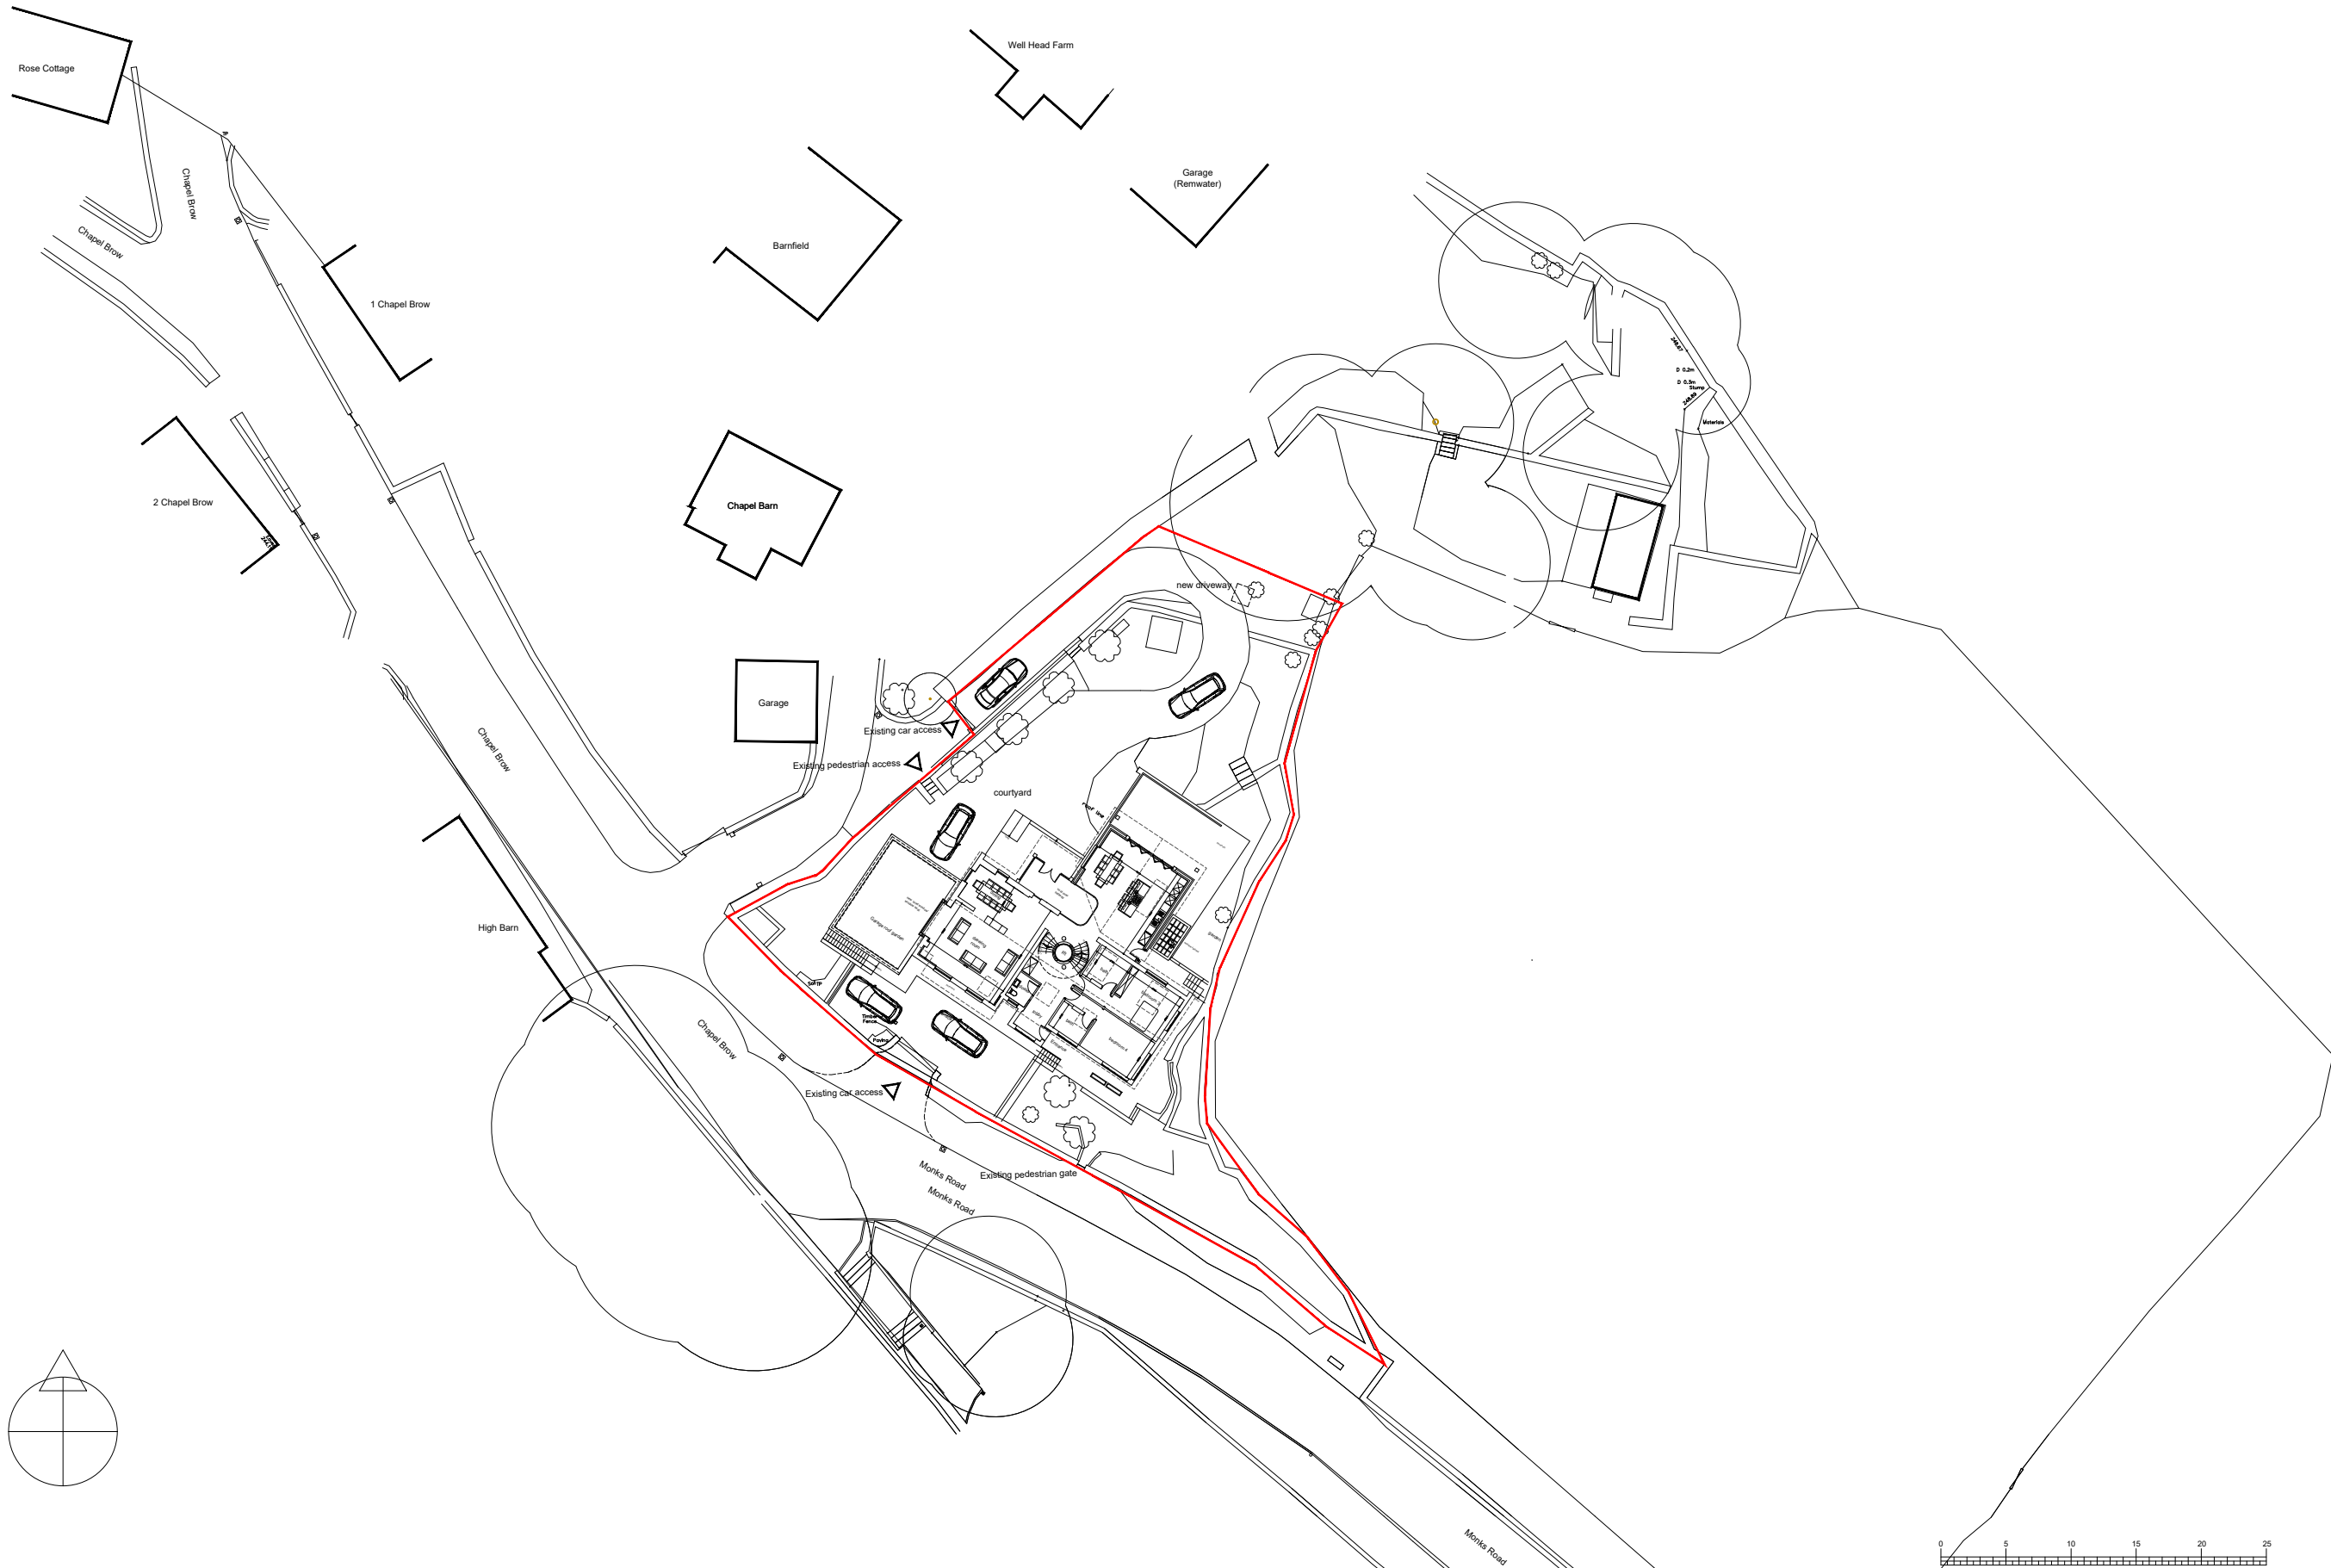

A	Canopy removed	EJG	30/04/25
REV	DESCRIPTION	BY	DATE



HOWARD & SEDDON A.R.I.B.A.
CHARTERED ARCHITECTS
64 WASHWAY ROAD
SALE, CHESHIRE, M33 7RE
TEL NO. 0161 - 973 8296
FAX NO. 0161 - 962 3485
E-MAIL : ADMIN@HOWARDANDEDSON.CO.UK

PROJECT

Woodcock, Charlesworth

Residential extension and house remodeling

TITLE

site plan as proposed

CLIENT

DAVID WINTERBOTTOM

DRAWN

EJG

DATE

14/03/25

SCALE

1:500@A3

DRG No.

15771

P11

AMENDMENT

A