


North East

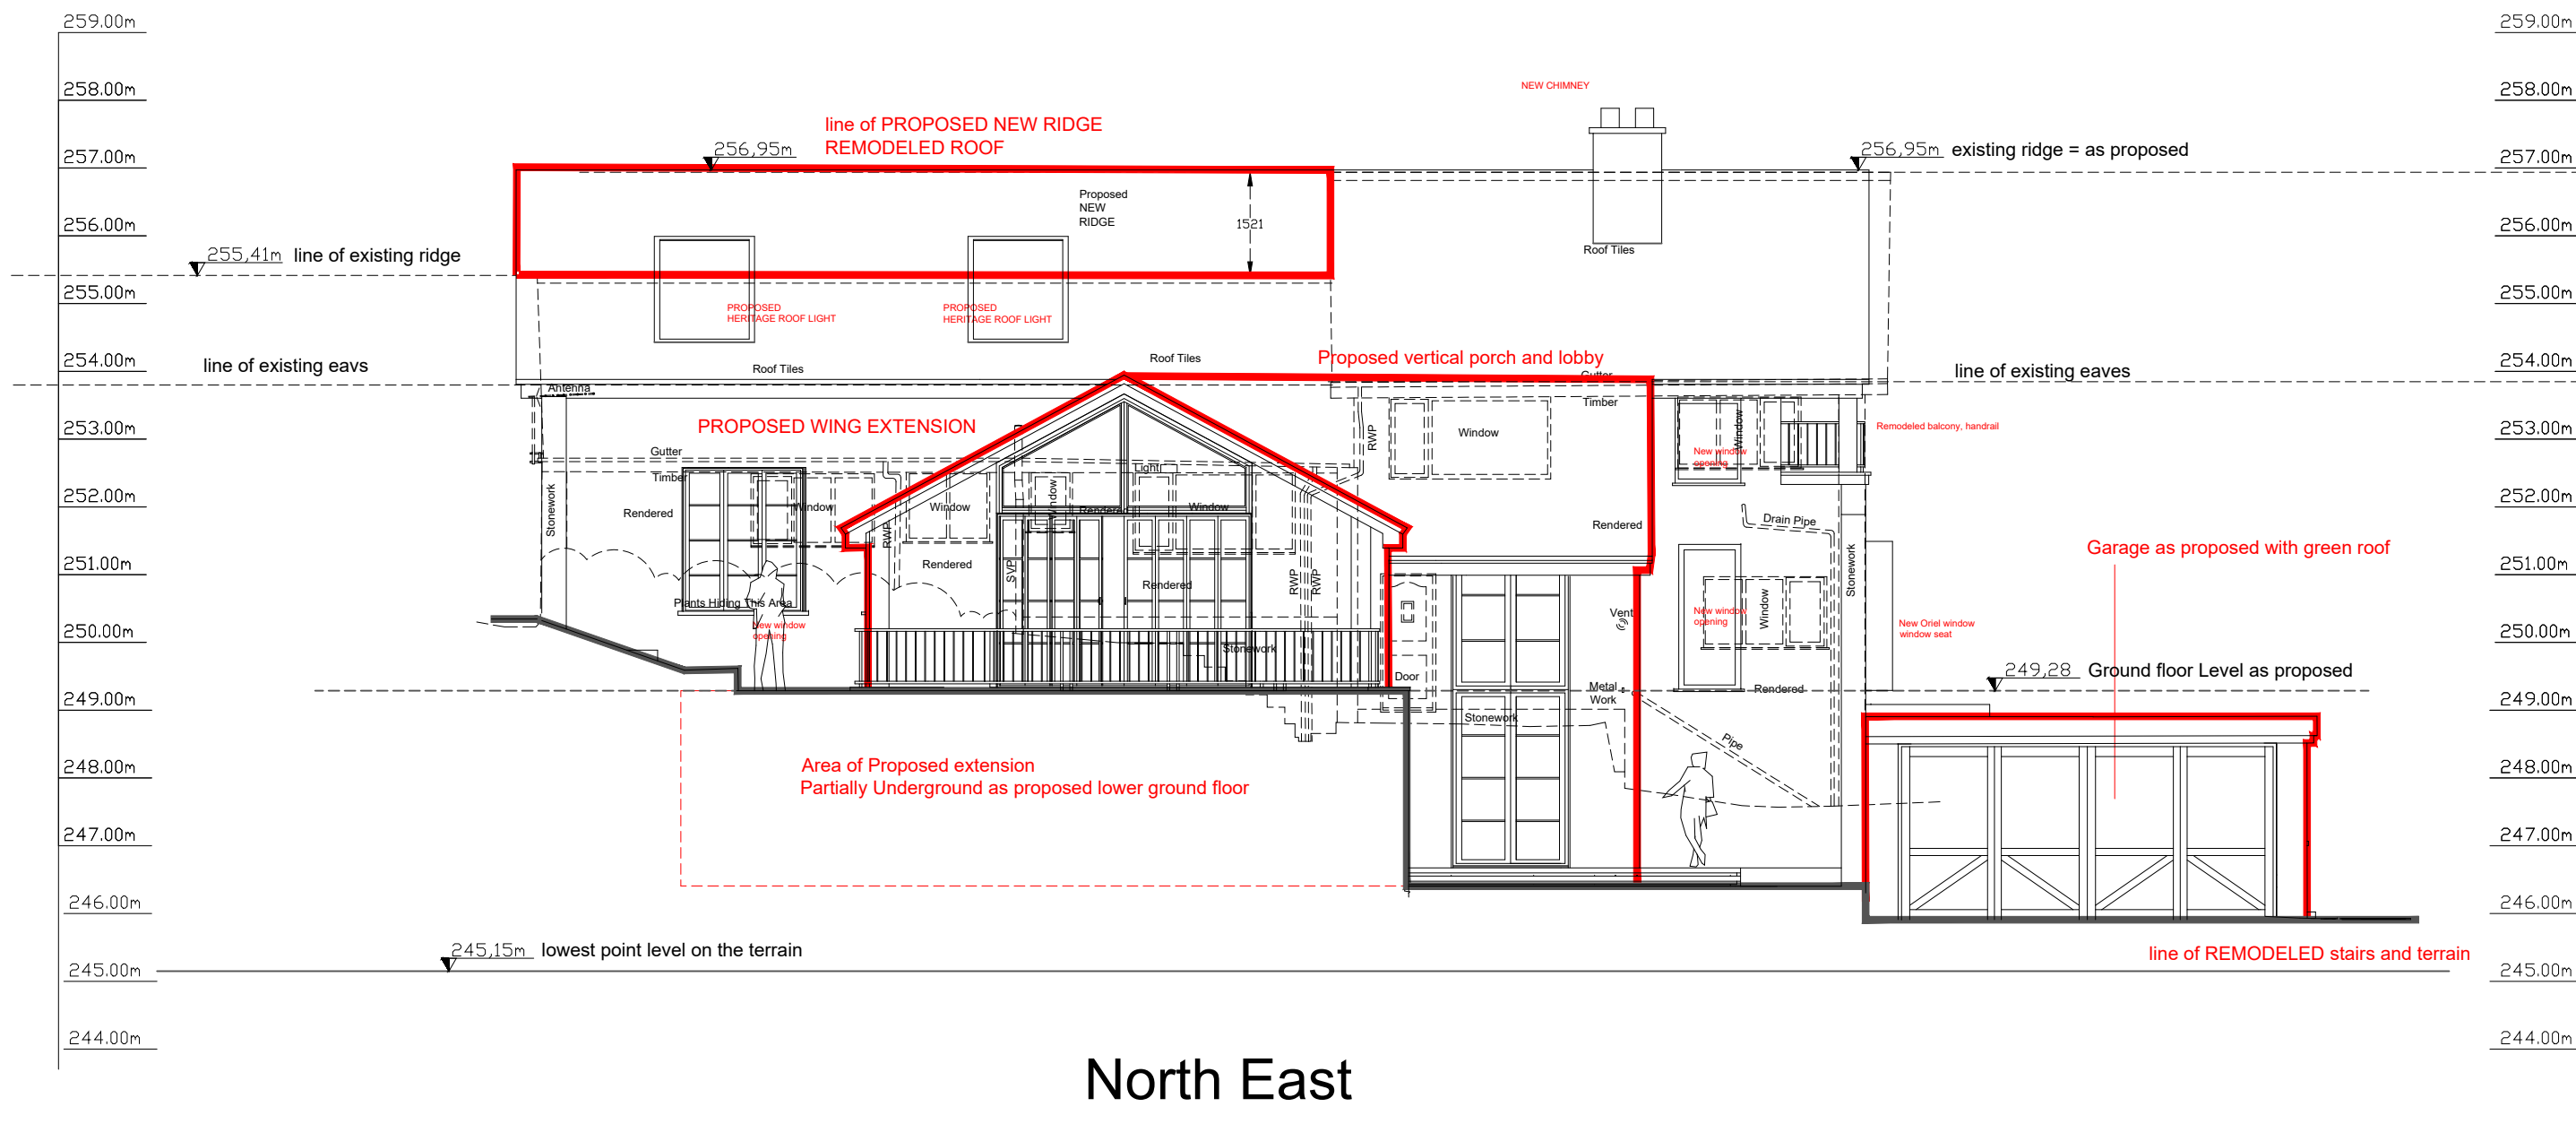

REV	DESCRIPTION	BY	DATE
A	Canopy removed	EJG	30/04/25



PROJECT	Woodcock, Charlesworth Residential extension and house remodeling	TITLE	North East elevations overlay (as proposed/as existing)	DRAWN	EJG	DRG No.	15771
CLIENT	DAVID WINTERBOTTOM			DATE	14/03/25		P28
				SCALE	1:100@A3	AMENDMENT	A