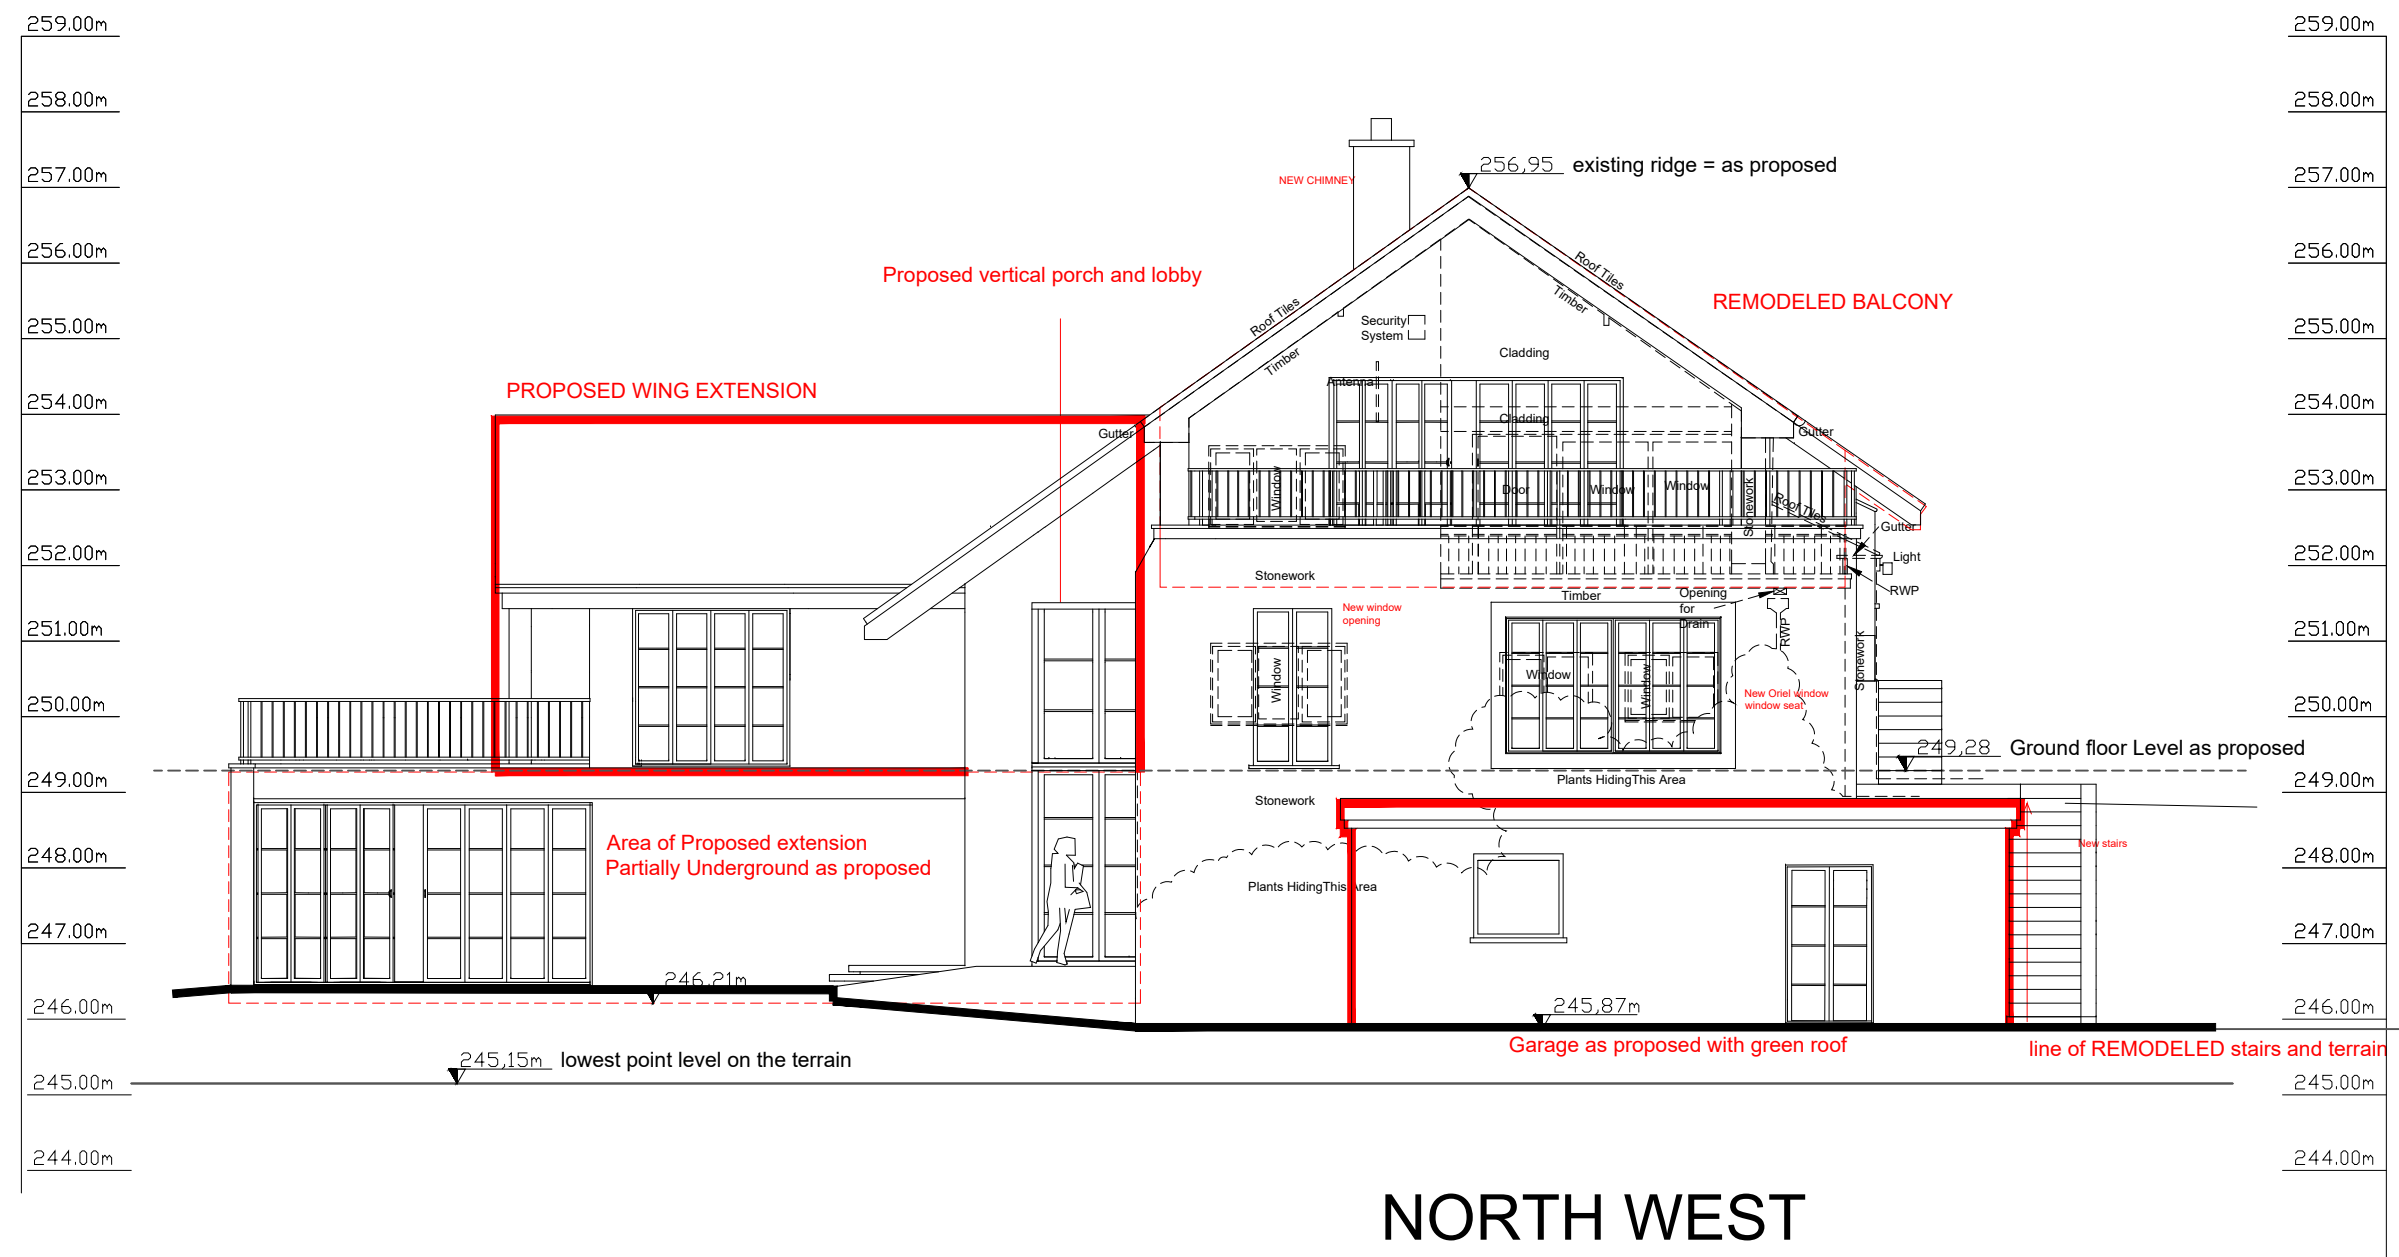


				 HOWARD & SEDDON A.R.I.B.A. CHARTERED ARCHITECTS 64 WASHWAY ROAD SALE, CHESHIRE, M33 7RE TEL NO. 0161 - 973 8296 FAX NO. 0161 - 962 3485 E-MAIL : ADMIN@HOWARDANDEDSON.CO.UK	PROJECT	TITLE	DRAWN	DRG No.
					Woodcock, Charlesworth	North West elevations overlay (as proposed/as existing)	EJG	15771
					Residential extension and house remodeling		DATE	P29
					CLIENT	DAVID WINTERBOTTOM	SCALE	AMENDMENT
A	Canopy removed	EJG	30/04/25				14/03/25	A
REV	DESCRIPTION	BY	DATE				1:100@A3	