




Scale 1:500

 

CLIENTS/CONTRACTORS ARE ADVISED TO CLARIFY DIMENSIONS PRIOR TO SETTING OUT AND NOT TO SCALE OFF THE DRAWING

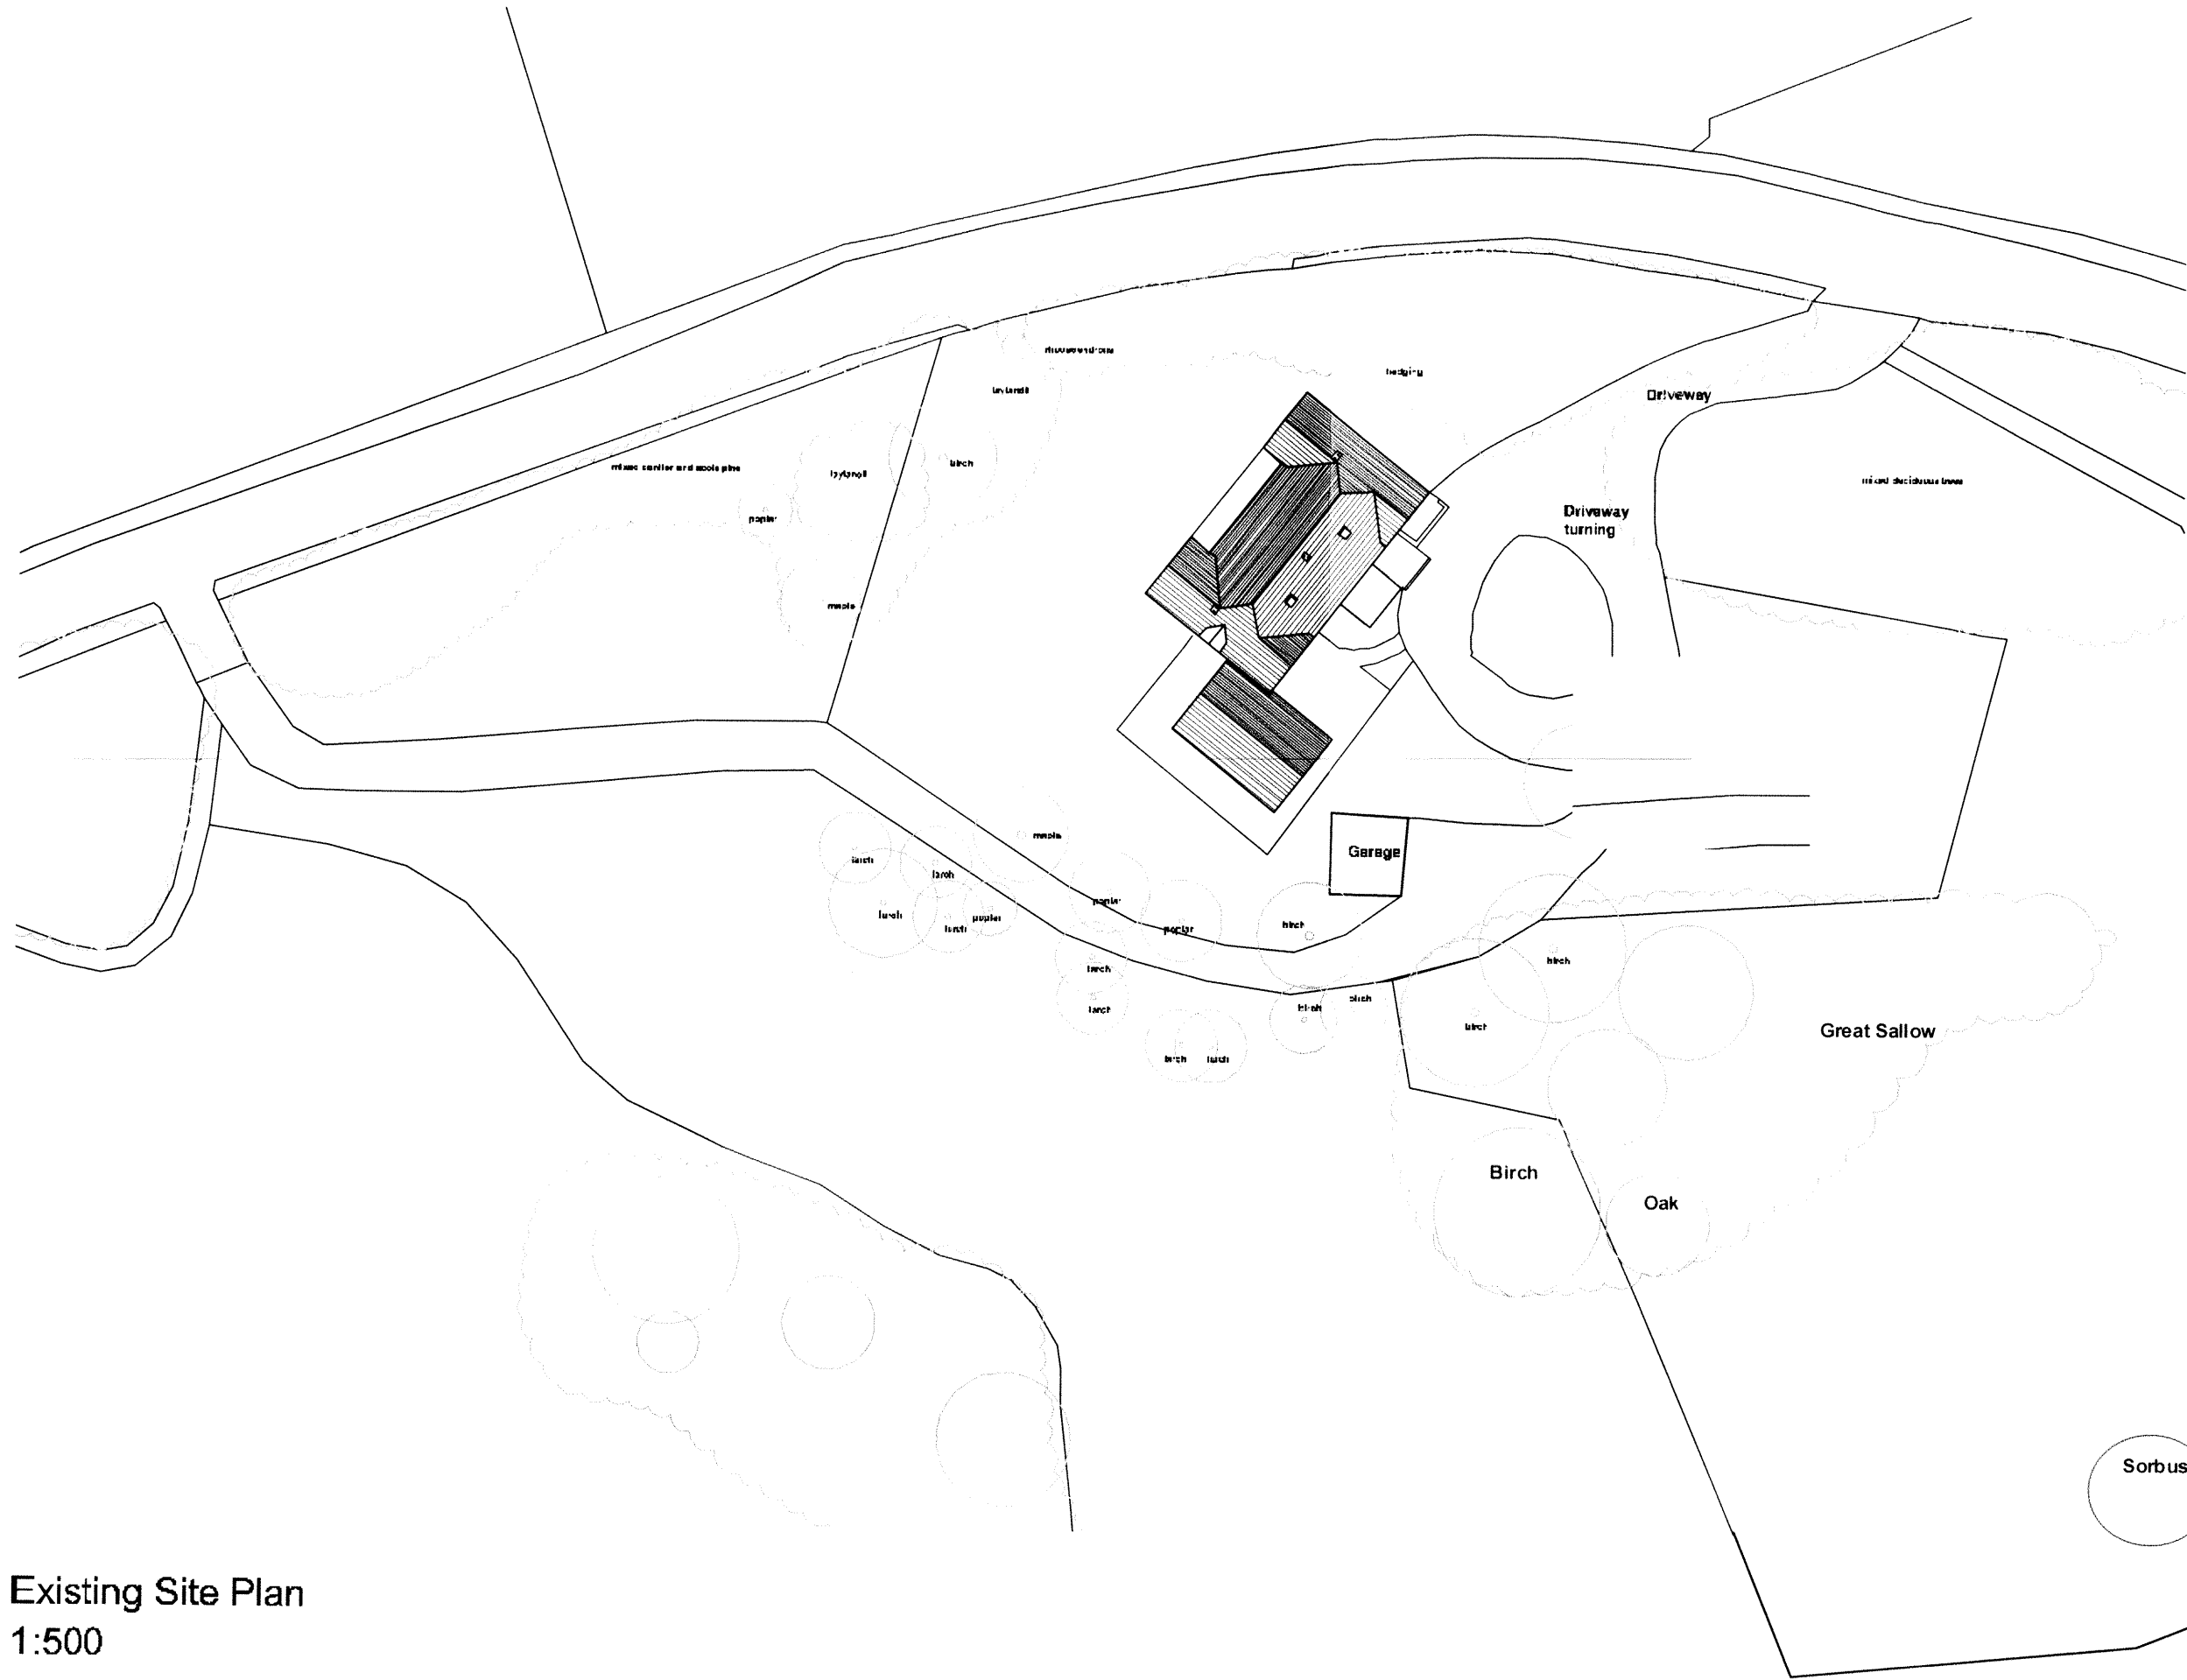

Existing Site Plan
1:500

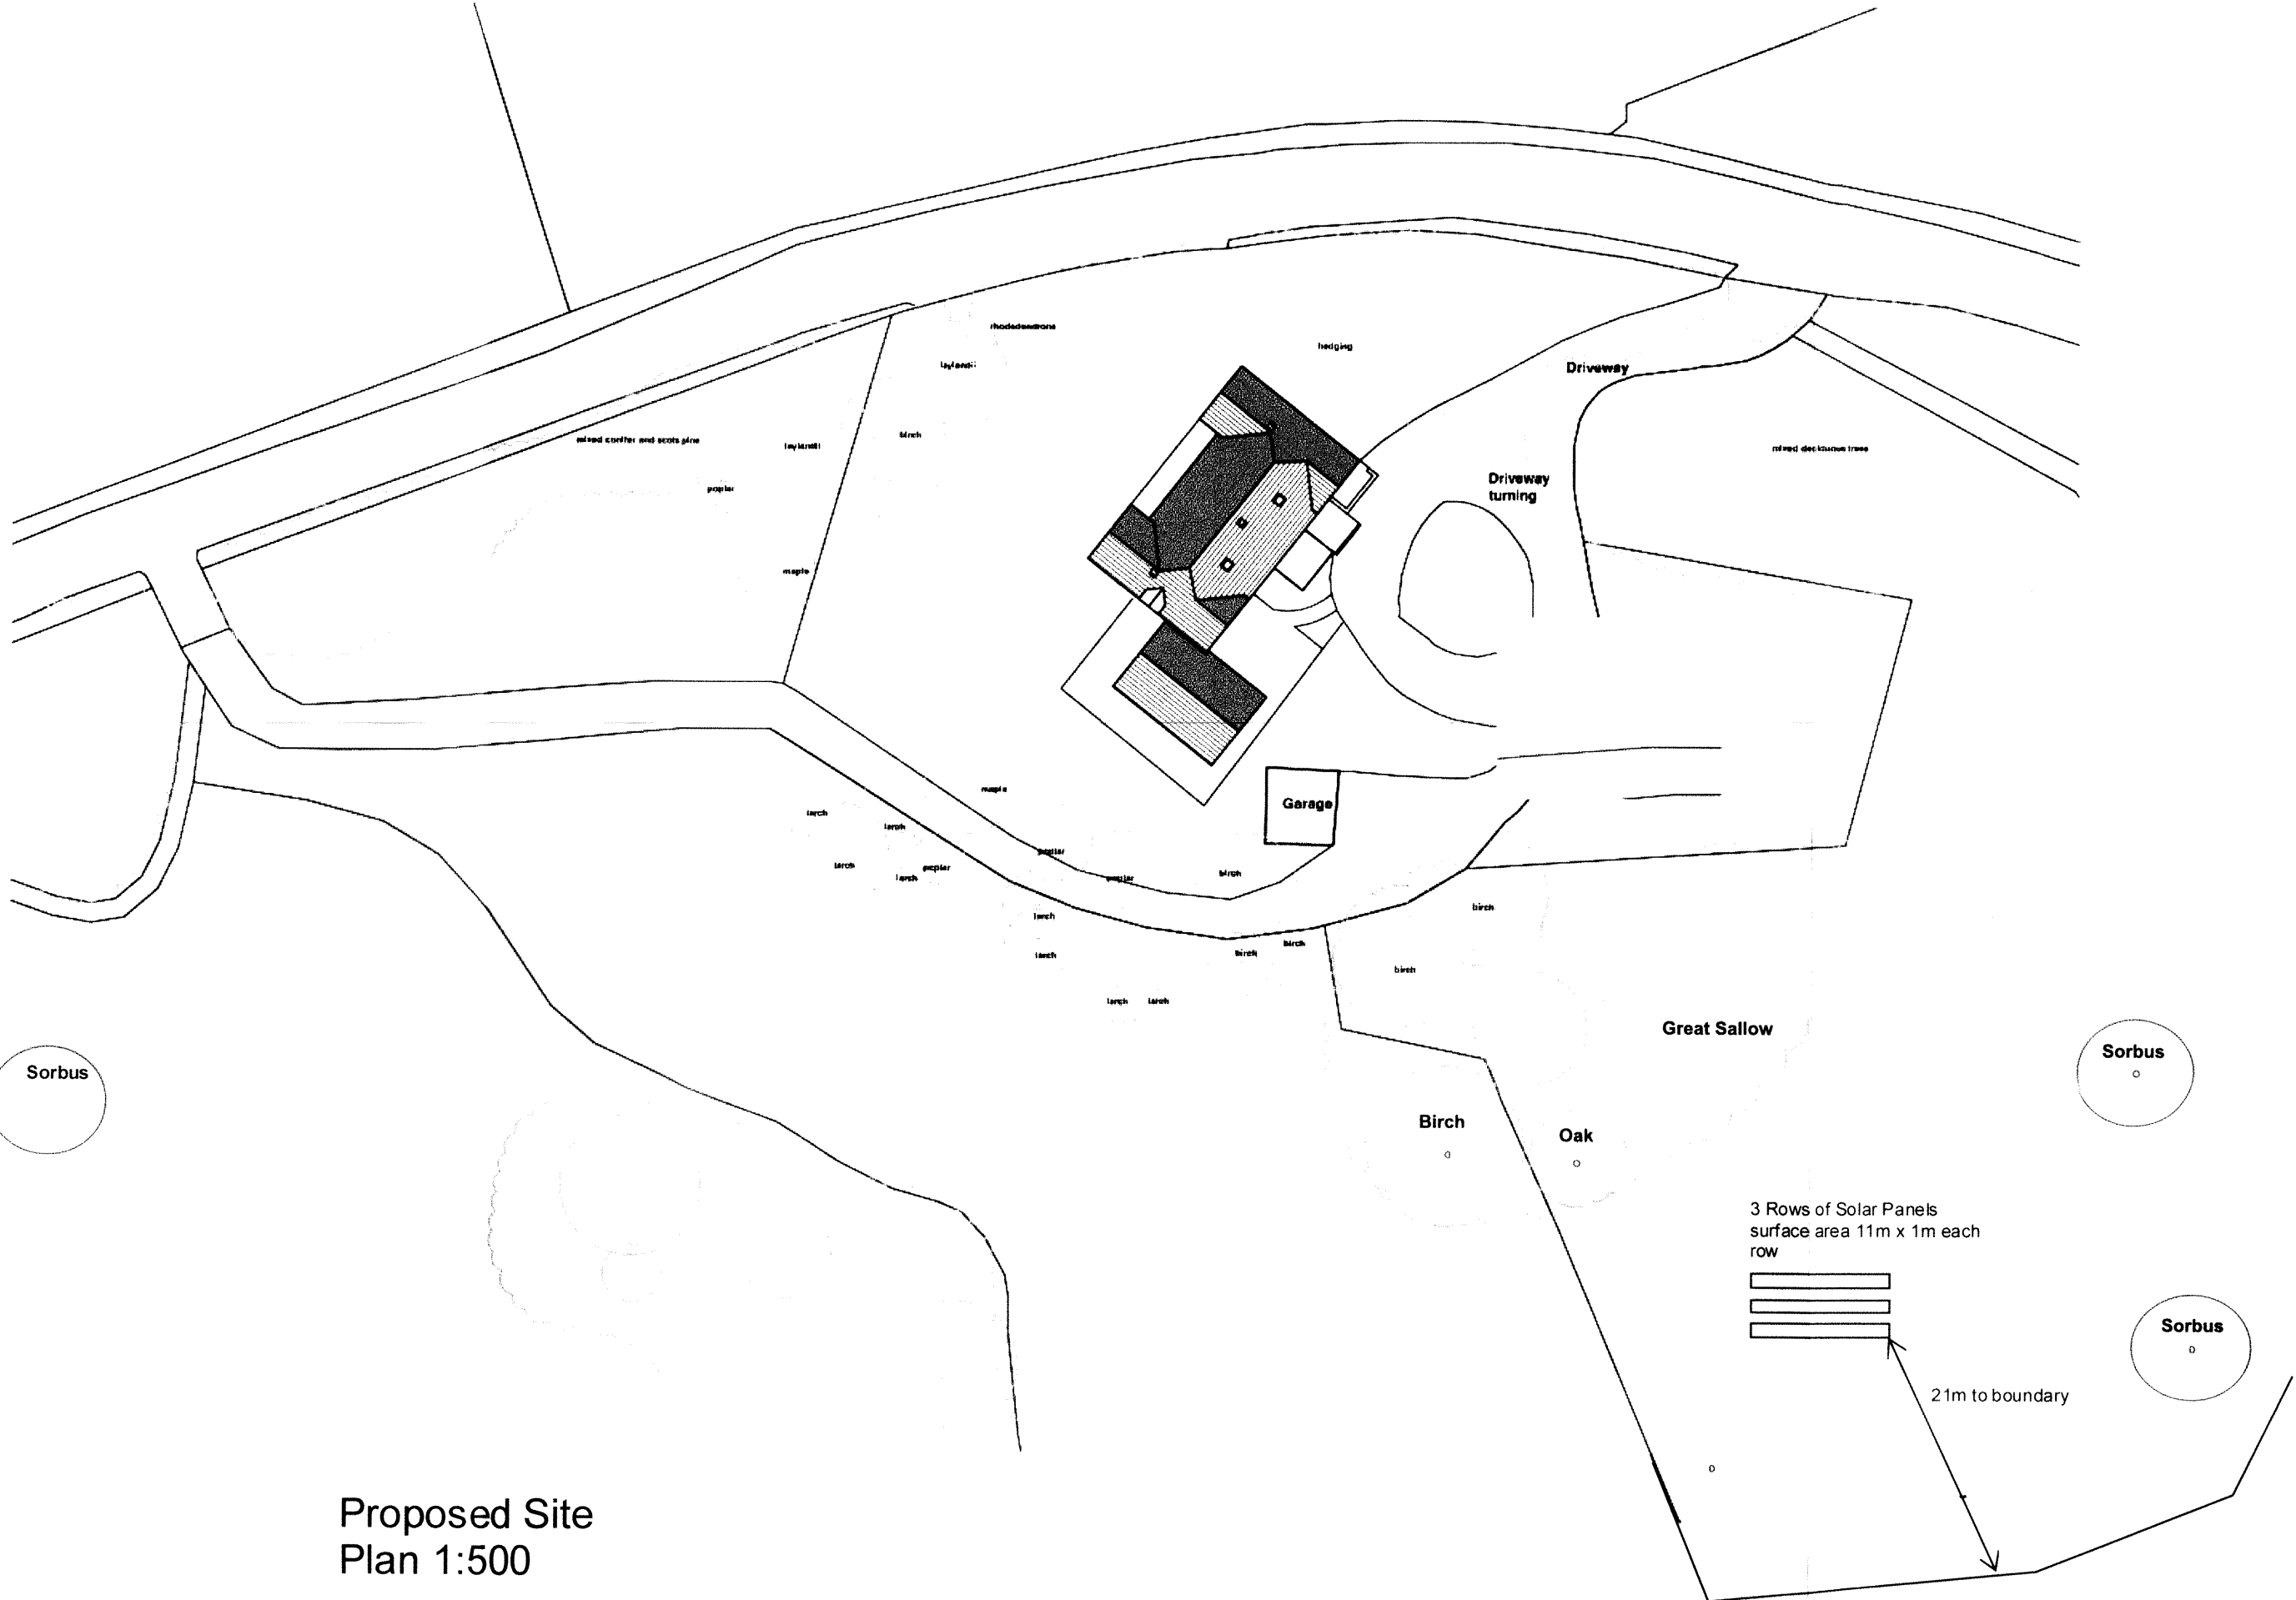

Proposed Site
Plan 1:500

Proposed
Development Shown
in Red

Drg No 000001 - Site Plan

Rev C

Date: 19/05/2025

Scale 1:500