




PROPOSED FRONT ELEVATION - Scale 1:50

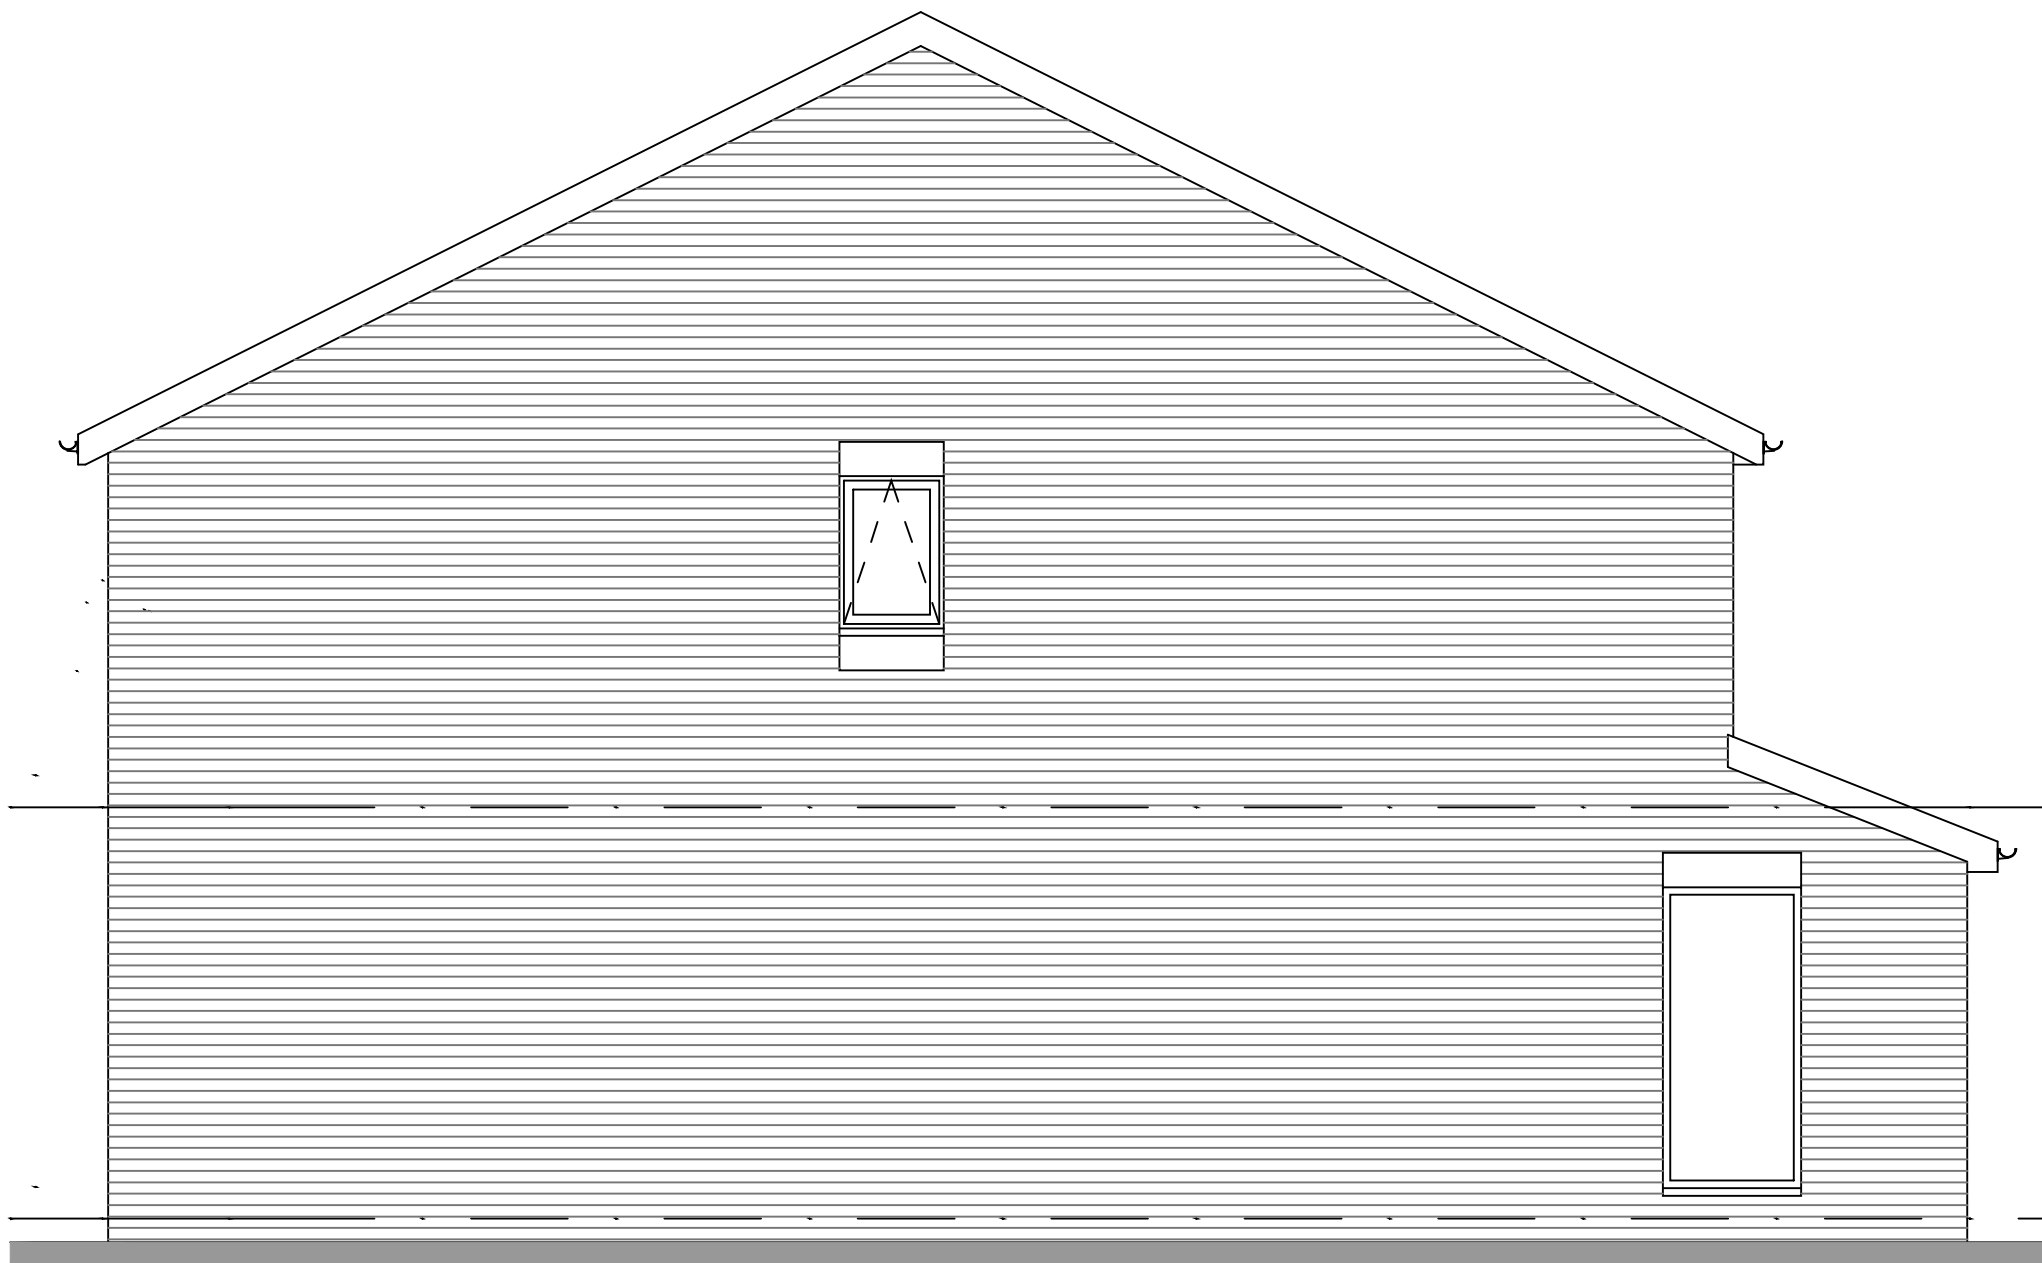

PROPOSED SIDE ELEVATION - Scale 1:50

OUTER LEAF OF EXTERNAL
WALLS TO BE
CONSTRUCTED IN
MARSHALL PITCH FACED
RECONSTITUTED STONE



PROPOSED SIDE ELEVATION - Scale 1:50




PROPOSED REAR ELEVATION - Scale 1:50

C	Direction of span of roof.	20-06-25	RS
B	Direction of span of roof, & window to Snug omitted.	28-05-25	RS
A	Specification for external leaf added	15-04-25	RS
Revision	Description	Date	Rev. By

Limefield Design Solutions

Structural Design Services

Limefield, North Road
Glossop, Derbyshire SK13 7AU
Tel: 01457
Mob: 07900 266316
E-mail: rob@limefields.co.uk

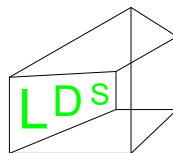

Mr C STORAH

PROPOSED RESIDENTIAL DWELLING AT
17a, YORK ST, GLOSSOP, SK13 8QW

PROPOSED ELEVATIONS

Scale
1:50 @ A1

Date
July '24

Drawn By
RS

Dwg. No.

2HD/YS/013 rev C