



Notes

Jennings Design Associates take no responsibility for any dimensions obtained by scaling from this drawing. If no dimension is shown the recipient must ascertain the dimension specifically from the Architect or by site measurement. Supplying this drawing in digital form is solely for convenience and no reliance may be placed on digital data. All data must be checked against hard copy. Dimensions must be checked on site. Any discrepancies must be reported to the Architect immediately. This drawing is copyright of Jennings Design Associates

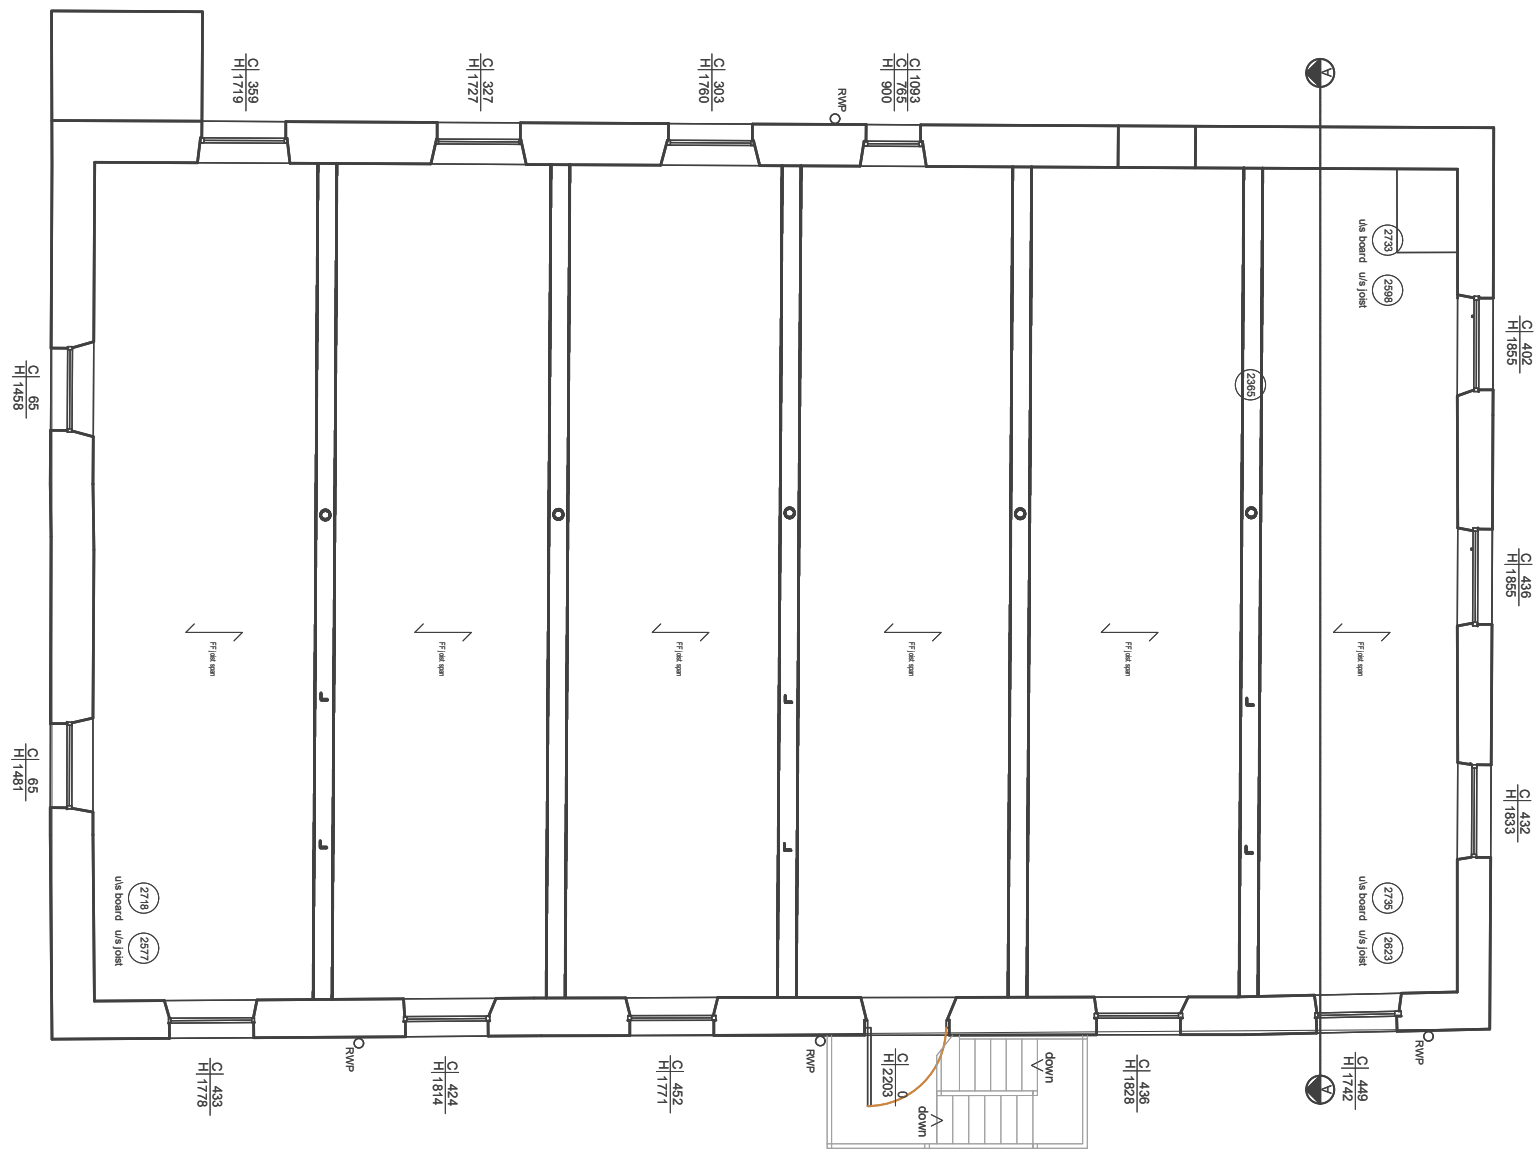


EXISTING FIRST FLOOR PLAN

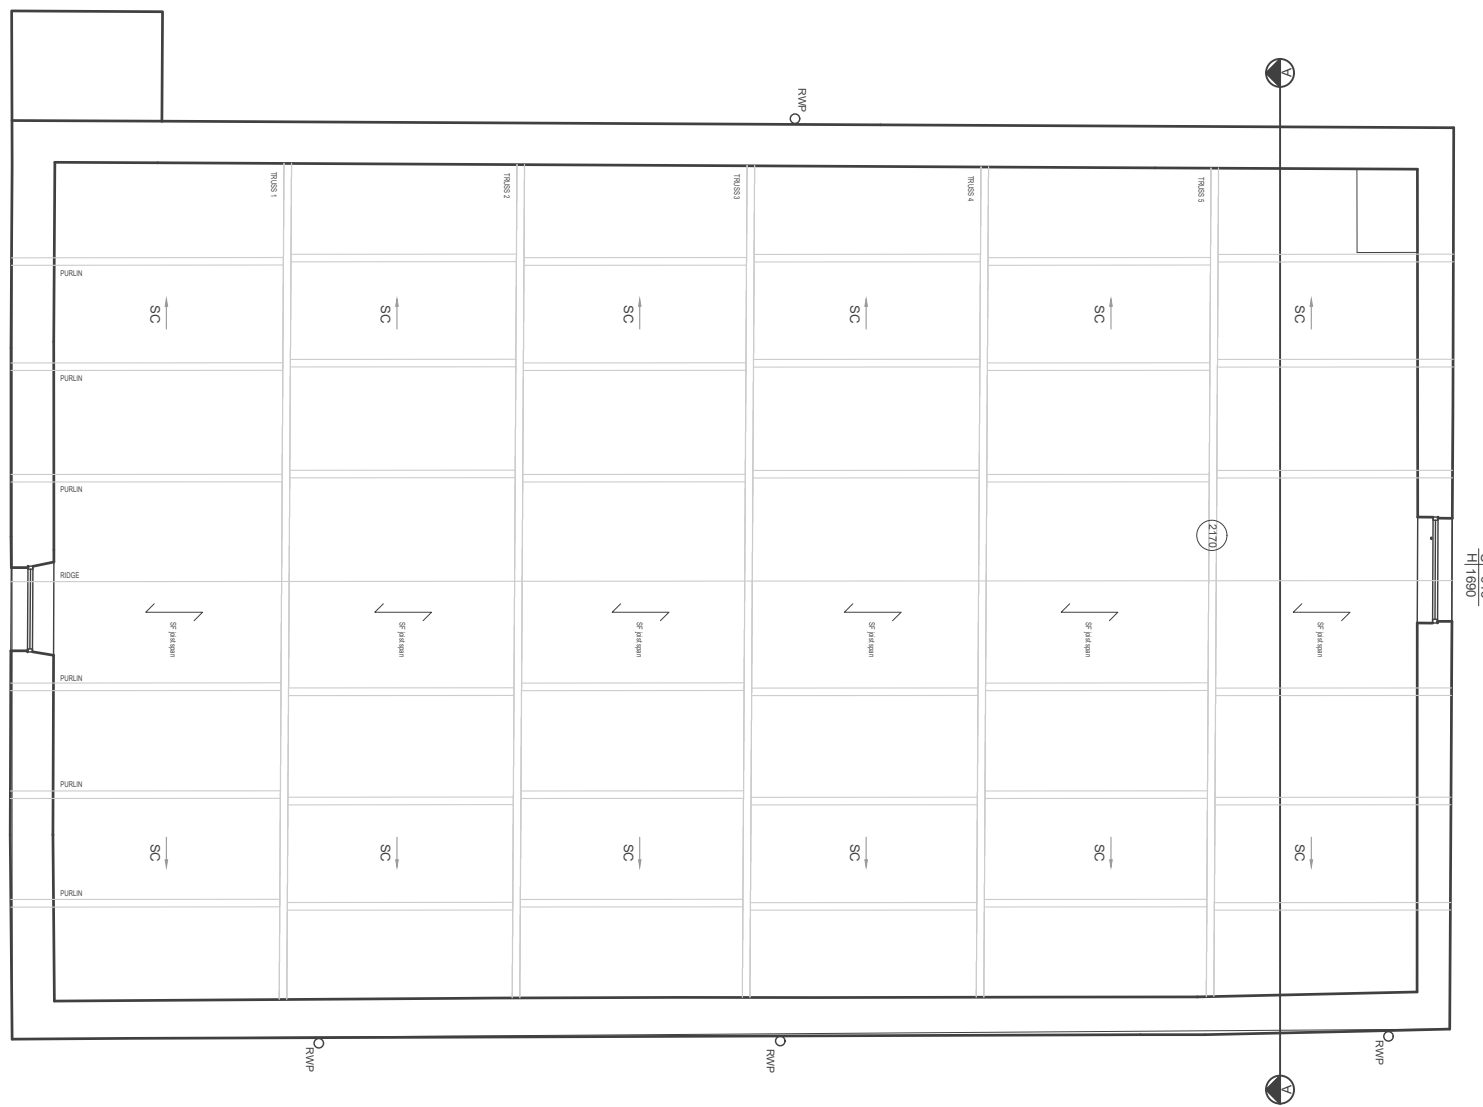


EXISTING SECOND FLOOR PLAN




EXISTING FRONT ELEVATION

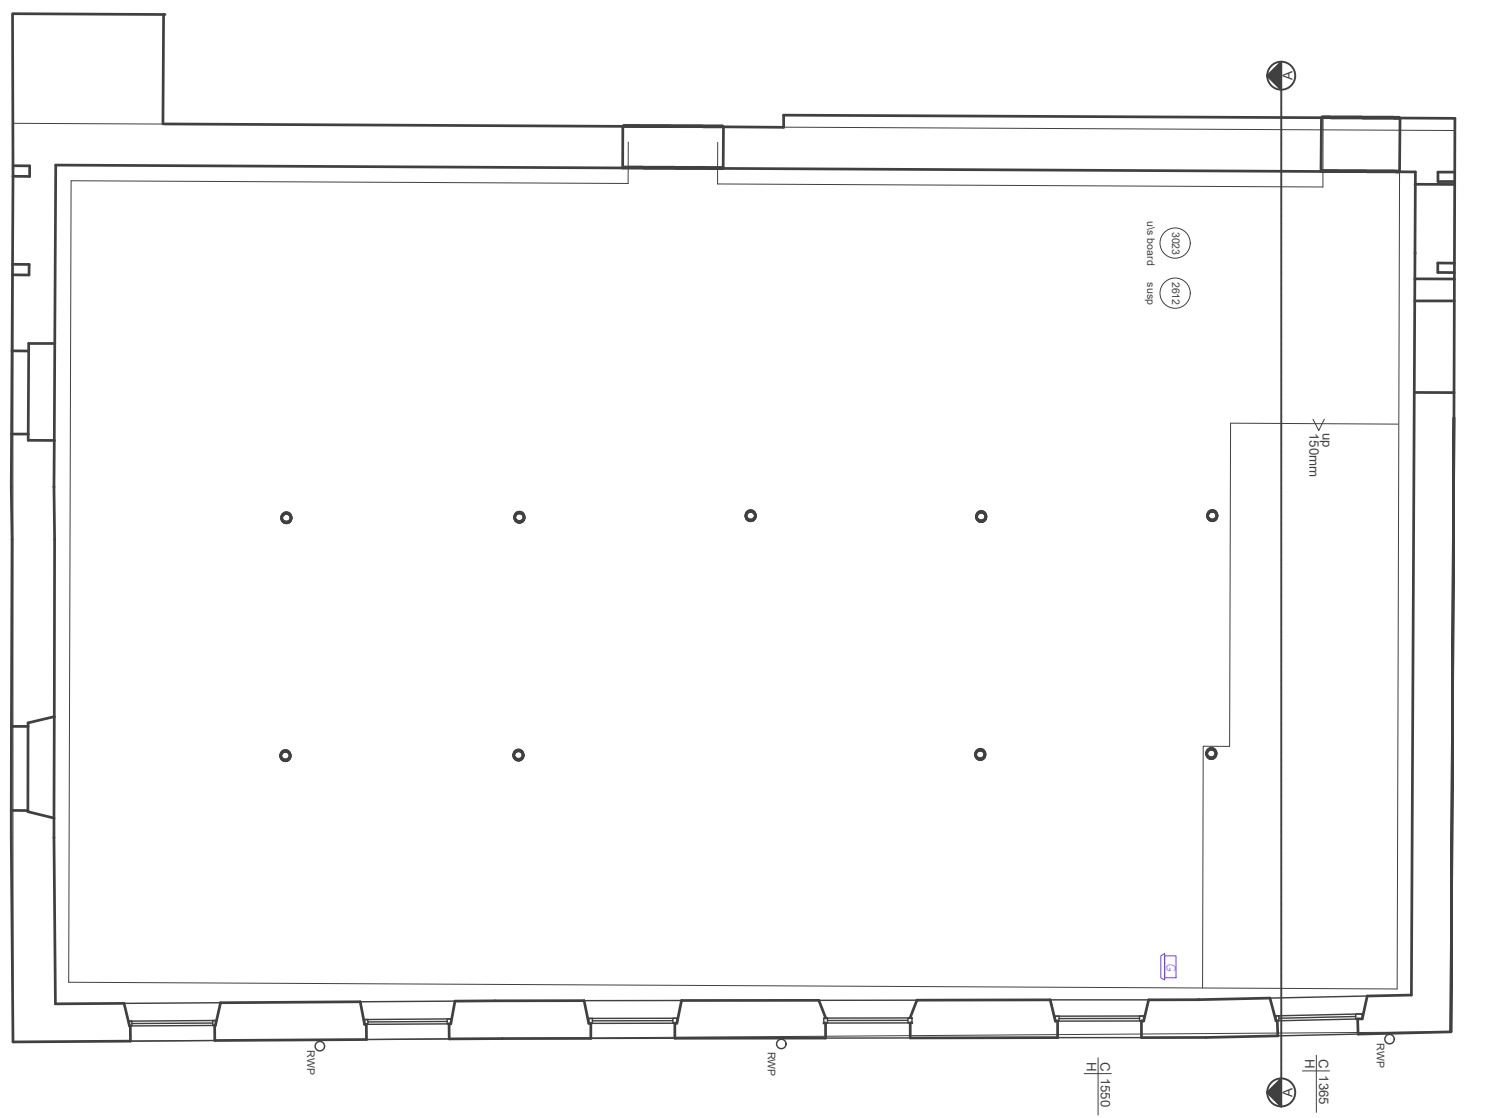

EXISTING BASEMENT FLOOR PLAN

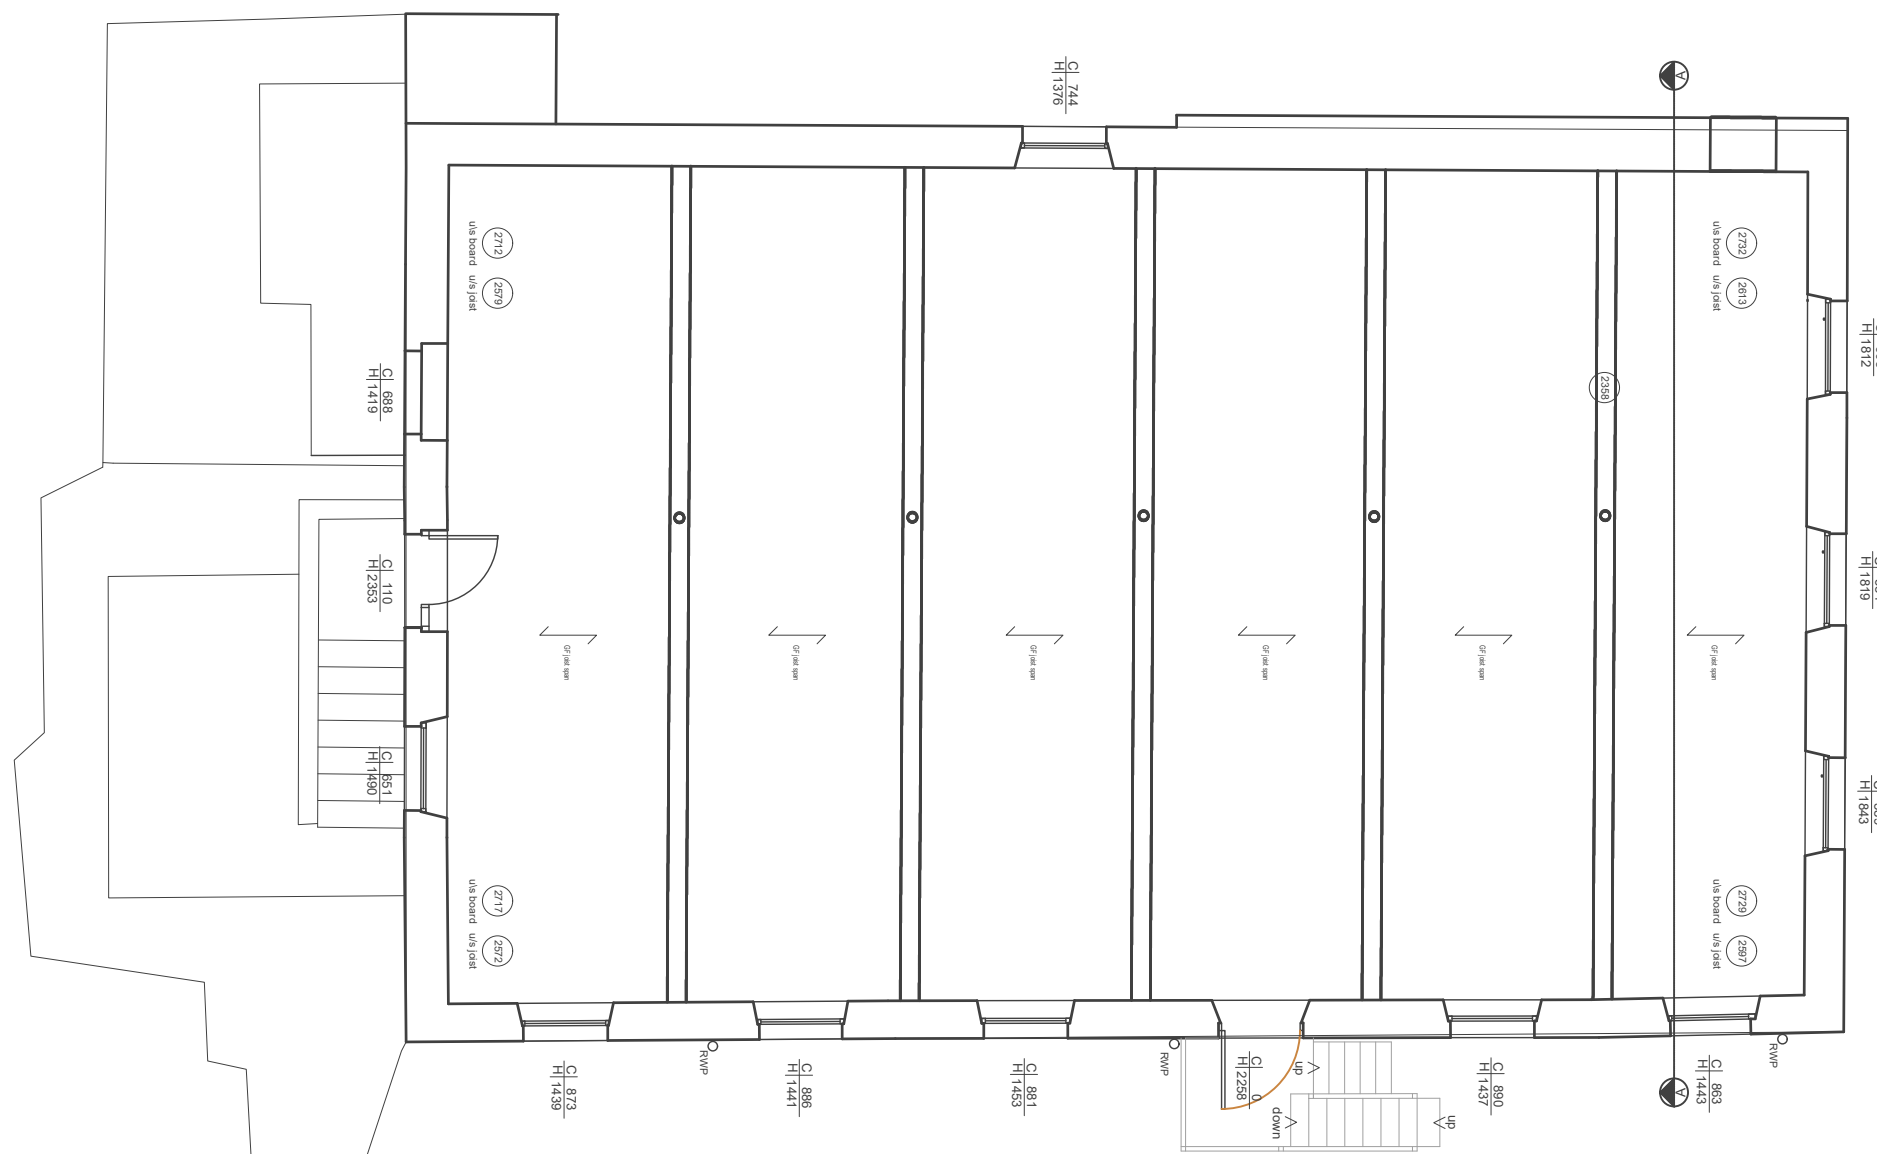

EXISTING GROUND FLOOR PLAN

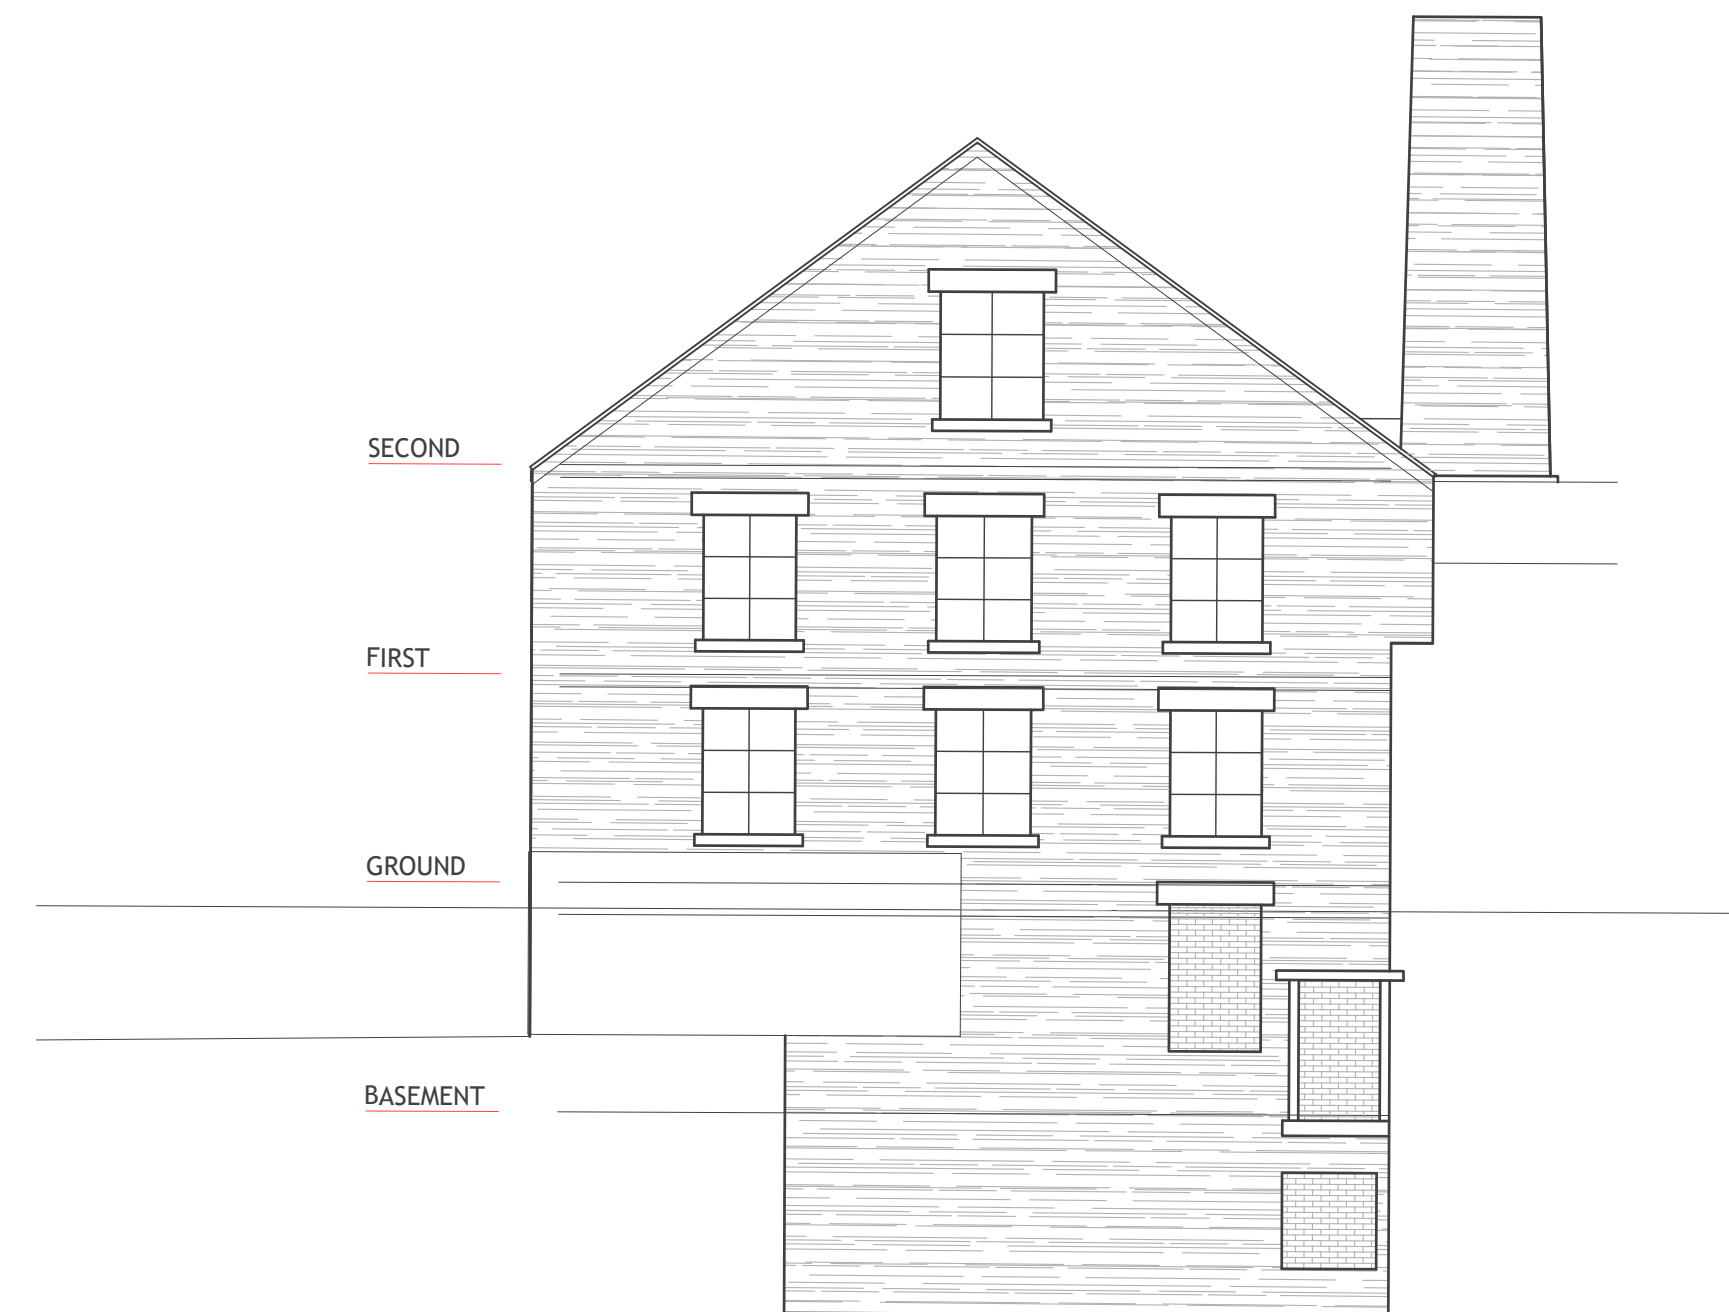

EXISTING REAR ELEVATION



EXISTING SIDE ELEVATION



EXISTING SIDE ELEVATION

Rev	Description	Date	By
C	Planning Issue	20.06.25	SJB
B	Planning Issue	09.03.23	RT
A	Planning Issue	23.09.22	RT
-	Initial Issue	19.08.22	-



Client:		Mellor Homes Ltd			
Project:		Holehouse Mill, Chisworth			
Project Status:		PL - Planning			
Scale:	@ original size	Date:	Drawn by:	Checked By:	
1:100	A1	Aug 2022	RT	TK	
Project Number		Drawing Number			
1225		A		DR 007	
Description					
Existing Mill Plans & Elevations					
Rev					
C					



Scale 1:100