



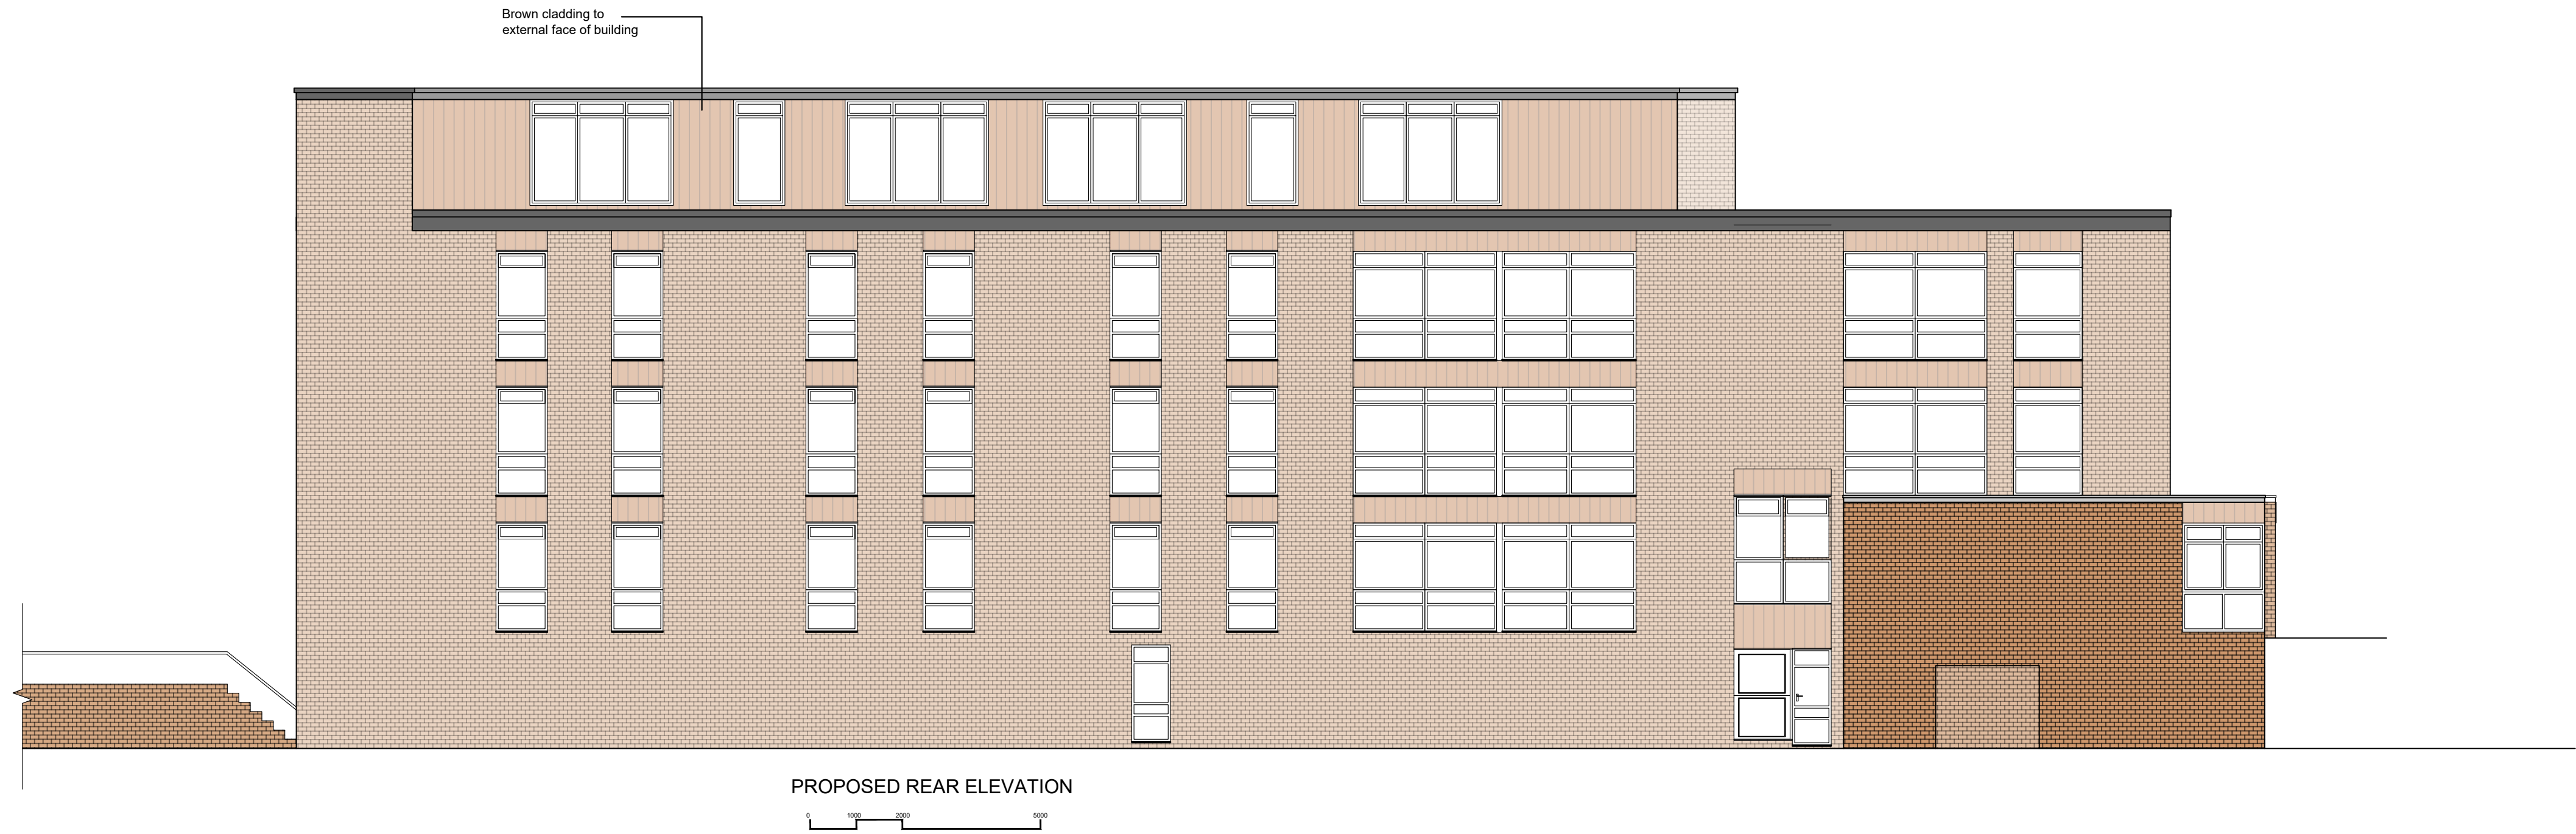

PROPOSED REAR ELEVATION

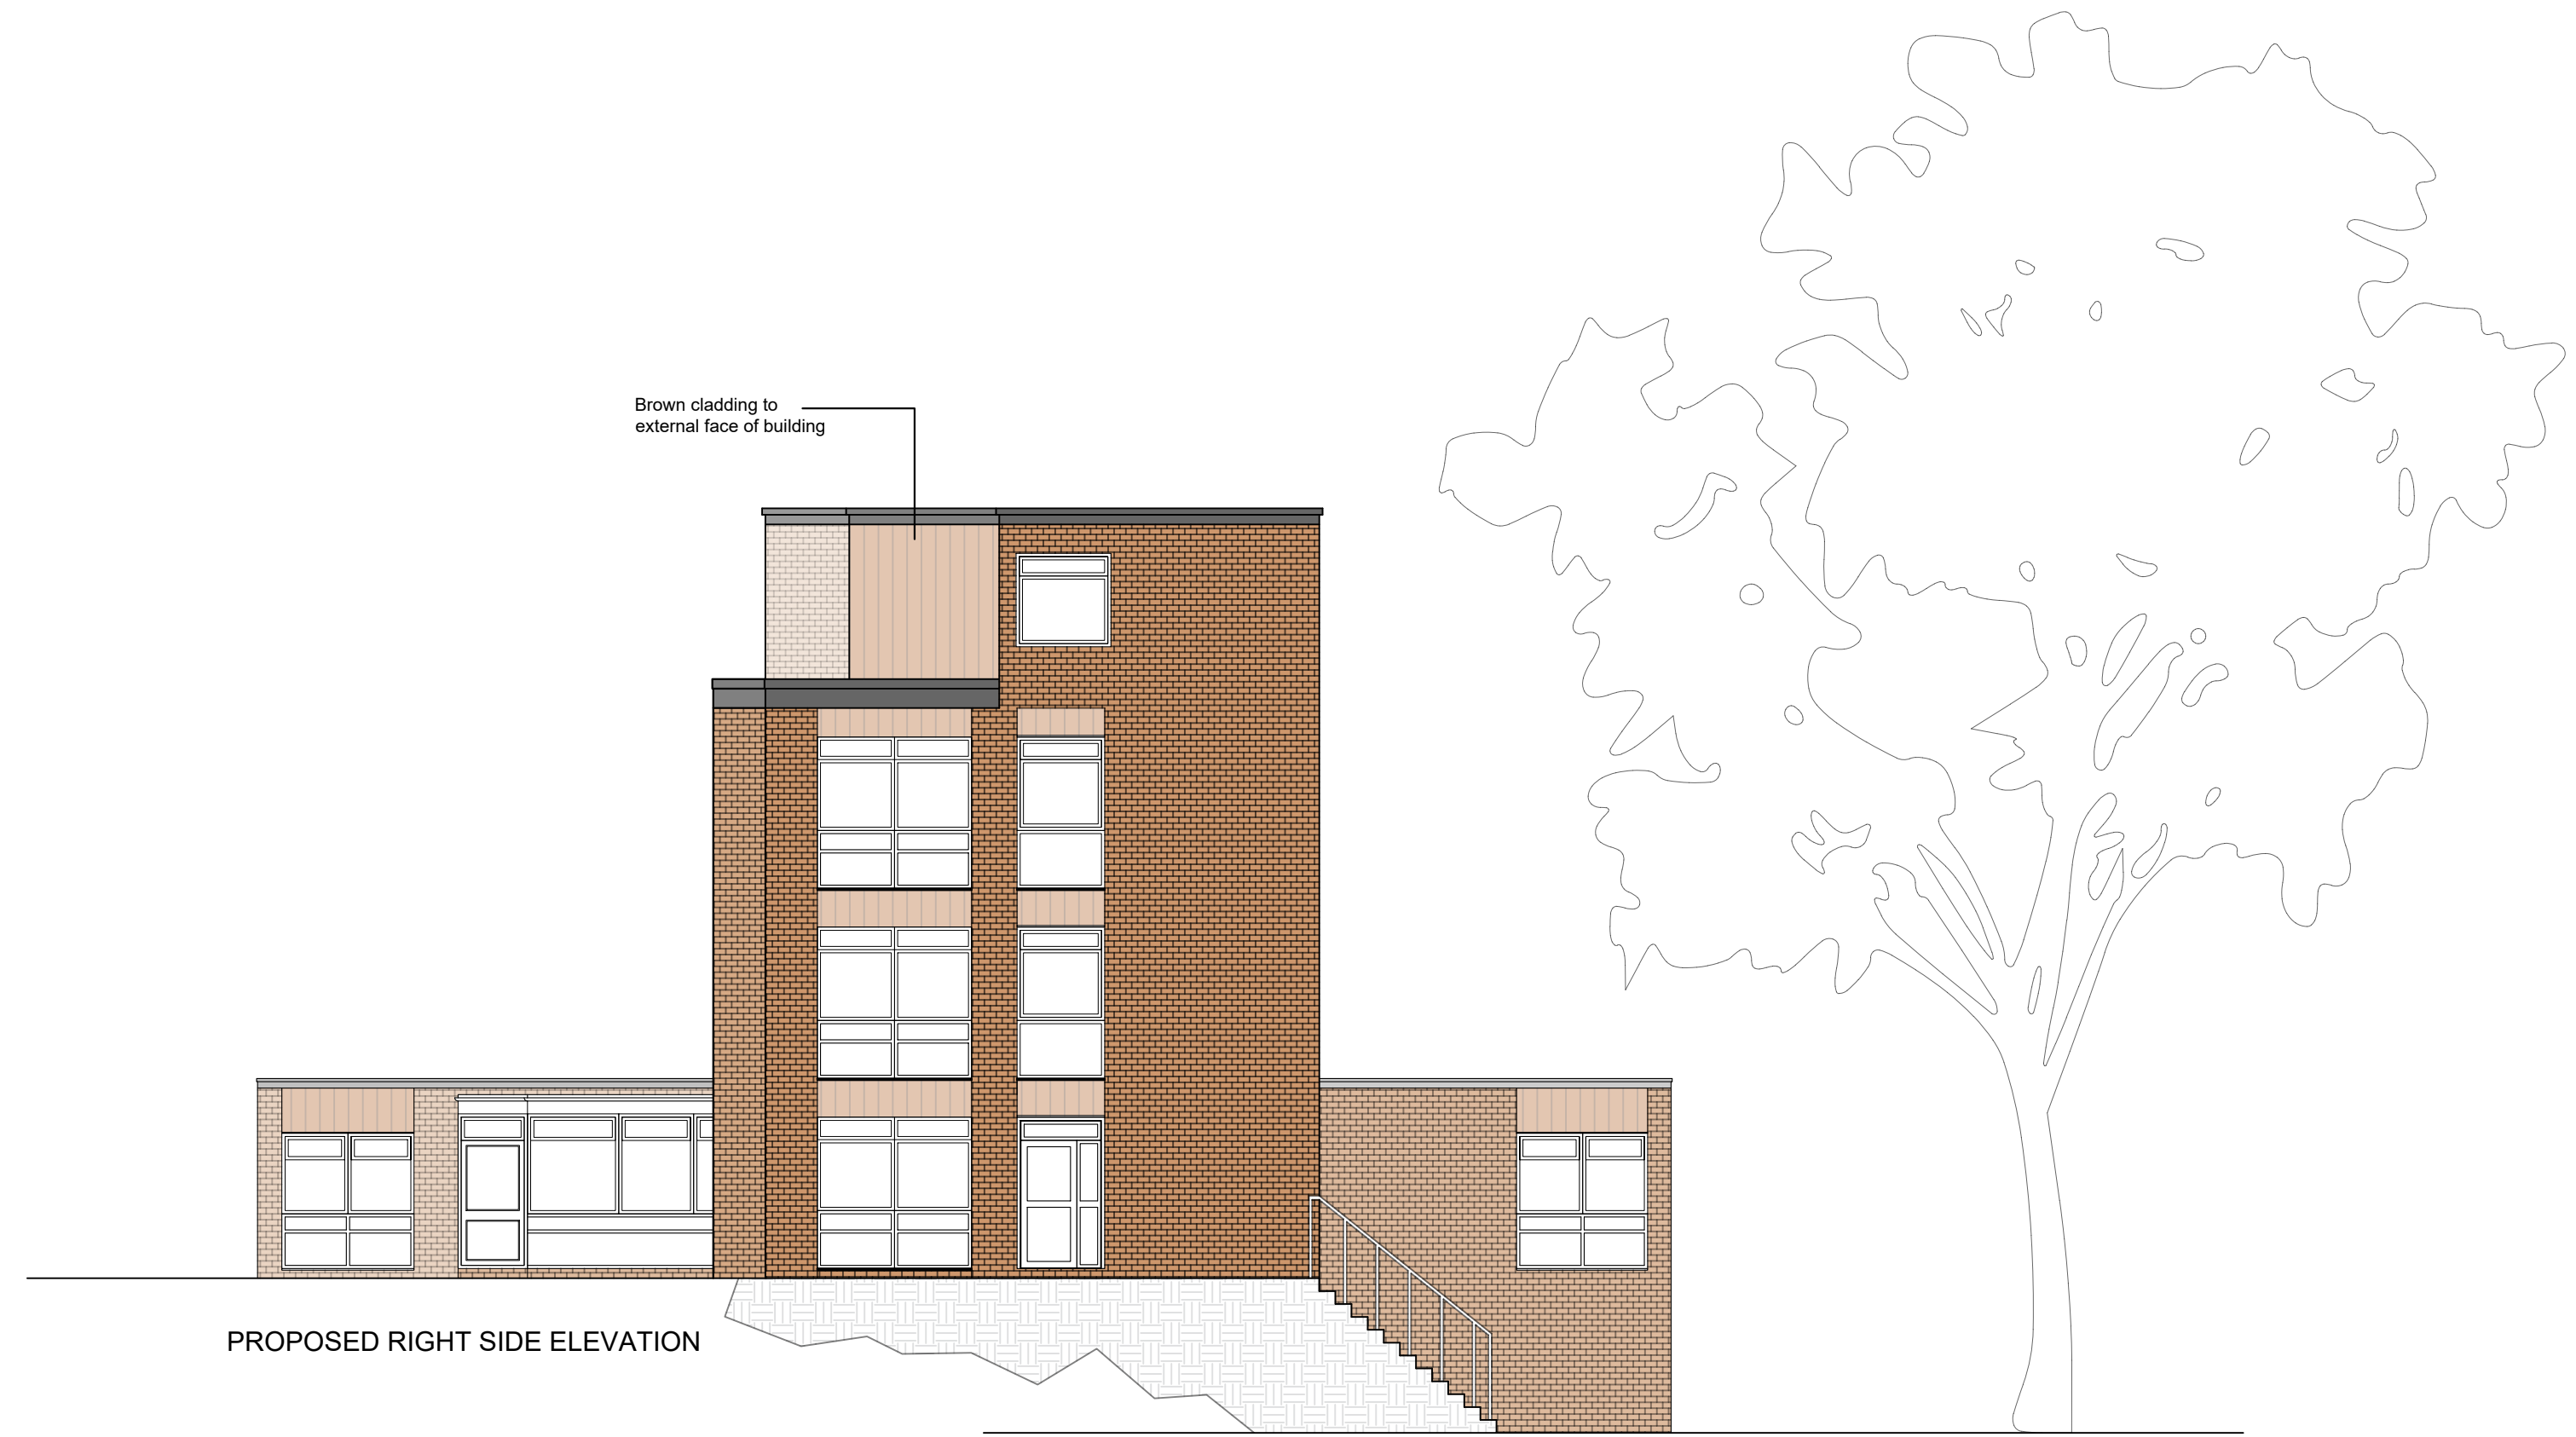

PROPOSED RIGHT SIDE ELEVATION

General Notes

No.	Revision/Issue	Date

Firm Name and Address

 Mason and Marlowe

Mason and Marlowe Ltd.
Architects, Project Managers
and Quantity Surveyors

Colony, 5 Piccadilly Place,
M1 3BR

Project Name and Address

GOYT VALLEY HOUSE
New Mills, High Peak
SK22 4PA

Project	Sheet
Date 05/05/2025	A1
Scale 1:100	