

General Notes

No.	Revision/Issue	Date


Firm Name and Address
 Mason and Marlowe
Mason and Marlowe Ltd.
Architects, Project Managers
and Quantity Surveyors
Colony, 5 Piccadilly Place,
M1 3BR

Project Name and Address

GOYT VALLEY HOUSE
New Mills, High Peak
SK22 4PA

Project	Sheet
Date 05/05/2025	A1
Scale 1:200	


SITE PLAN

 

JUBILEE STREET

Site Area - 3282m²

PROPOSED GROUND FLOOR PLAN

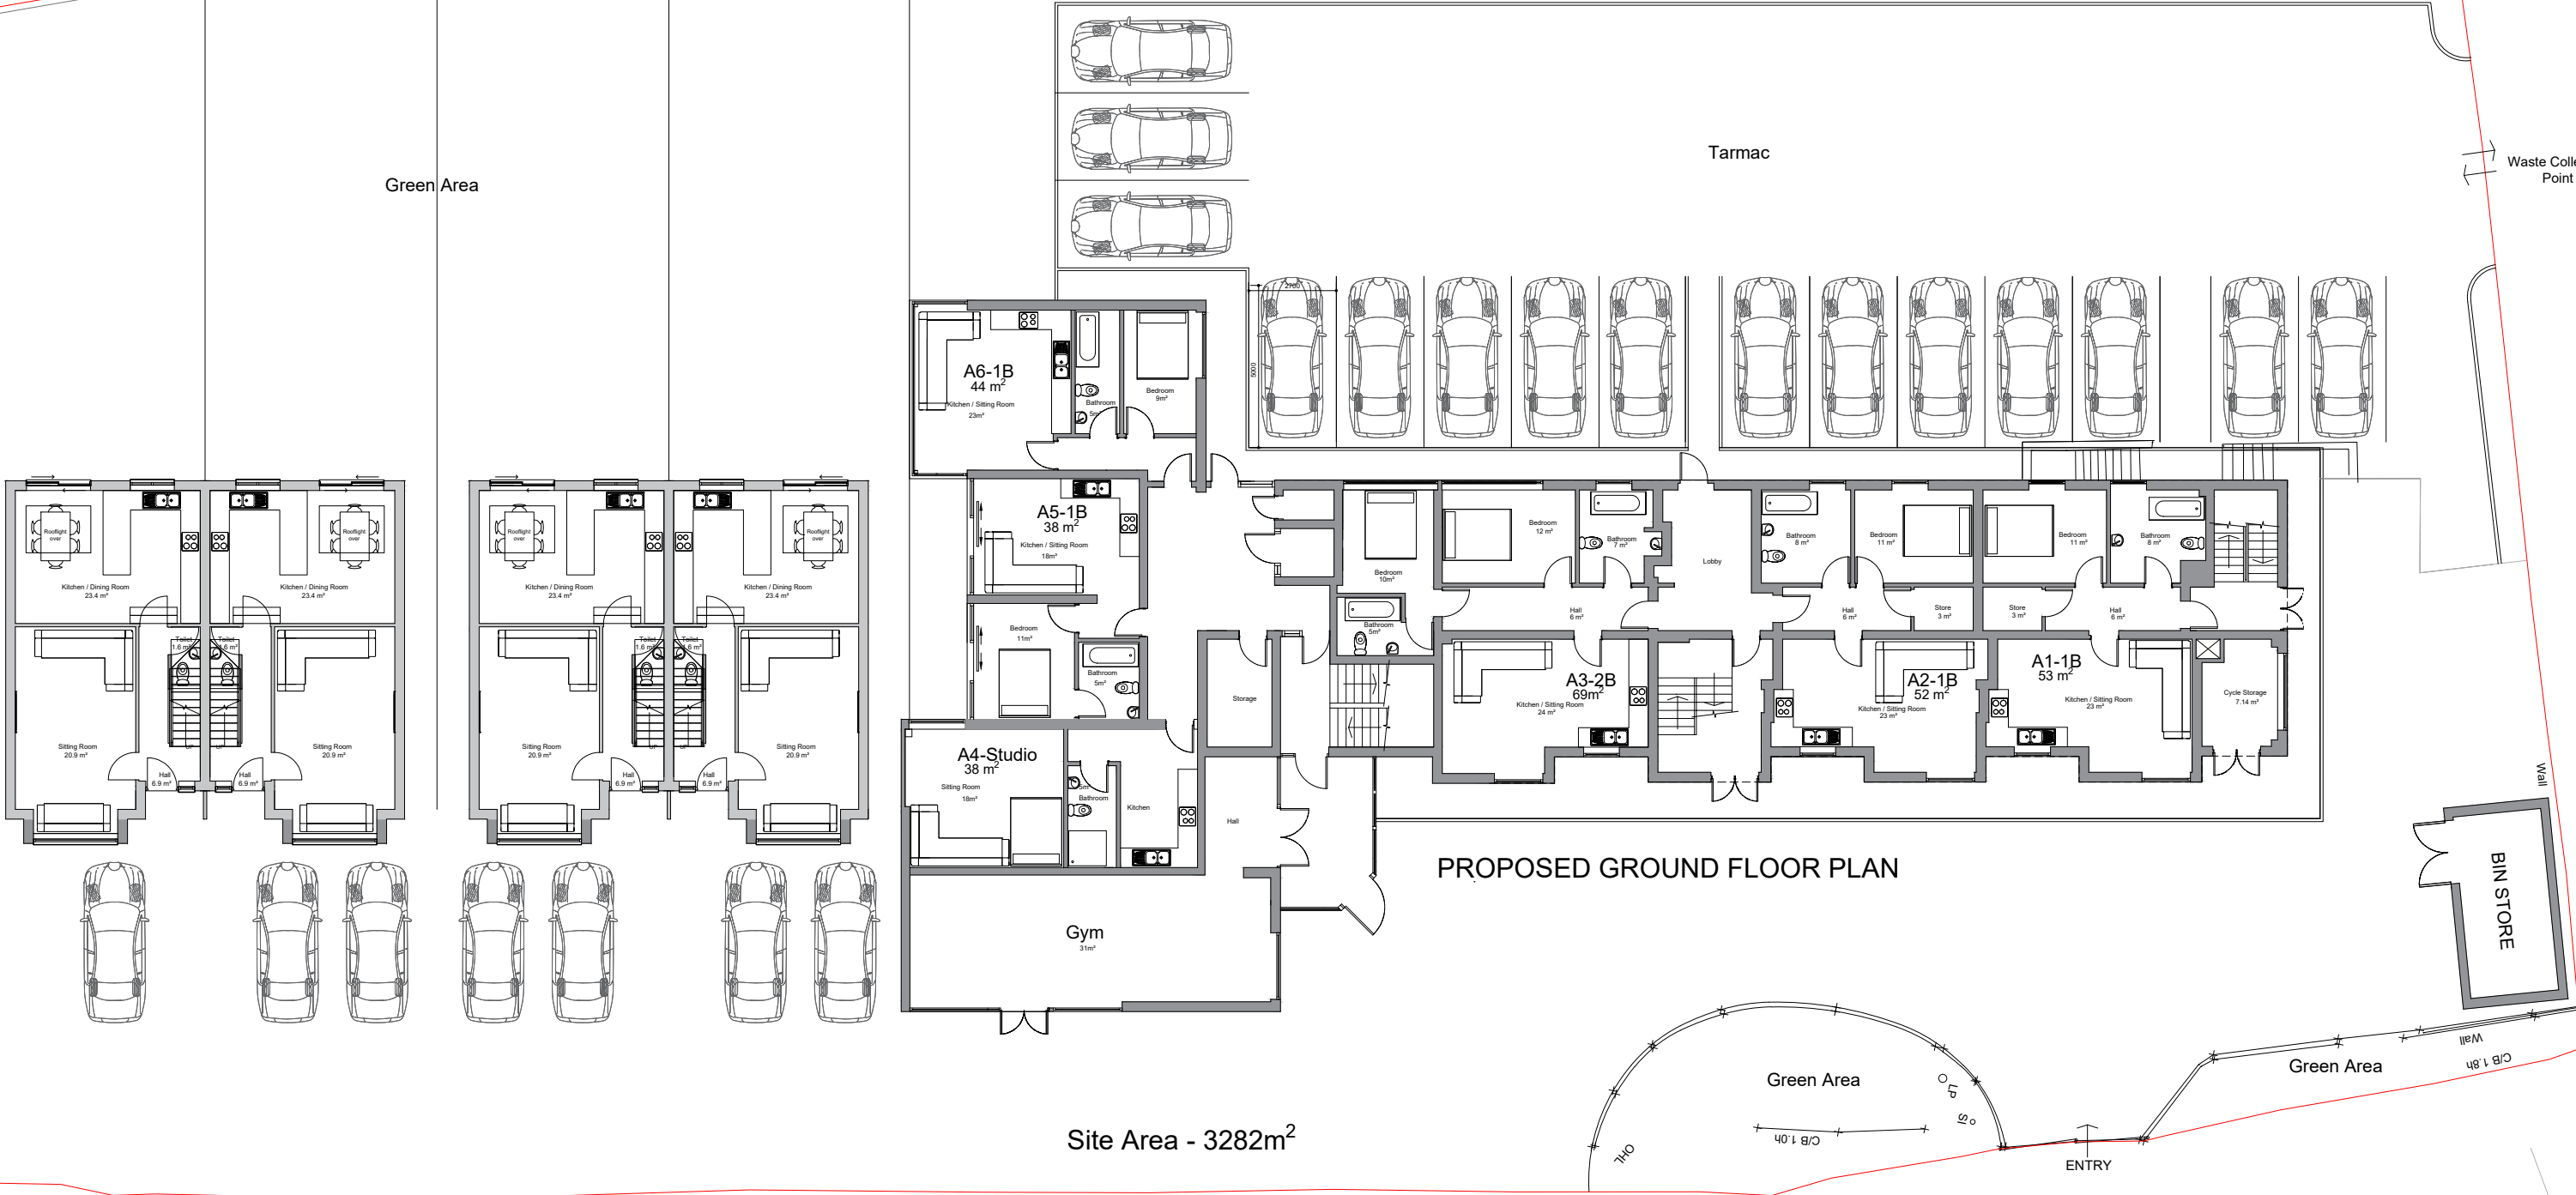

BAKEHURST CLOSE

12

6

1

2d

2c

2b

2a

44

52

41

53

59

2

4

4007