


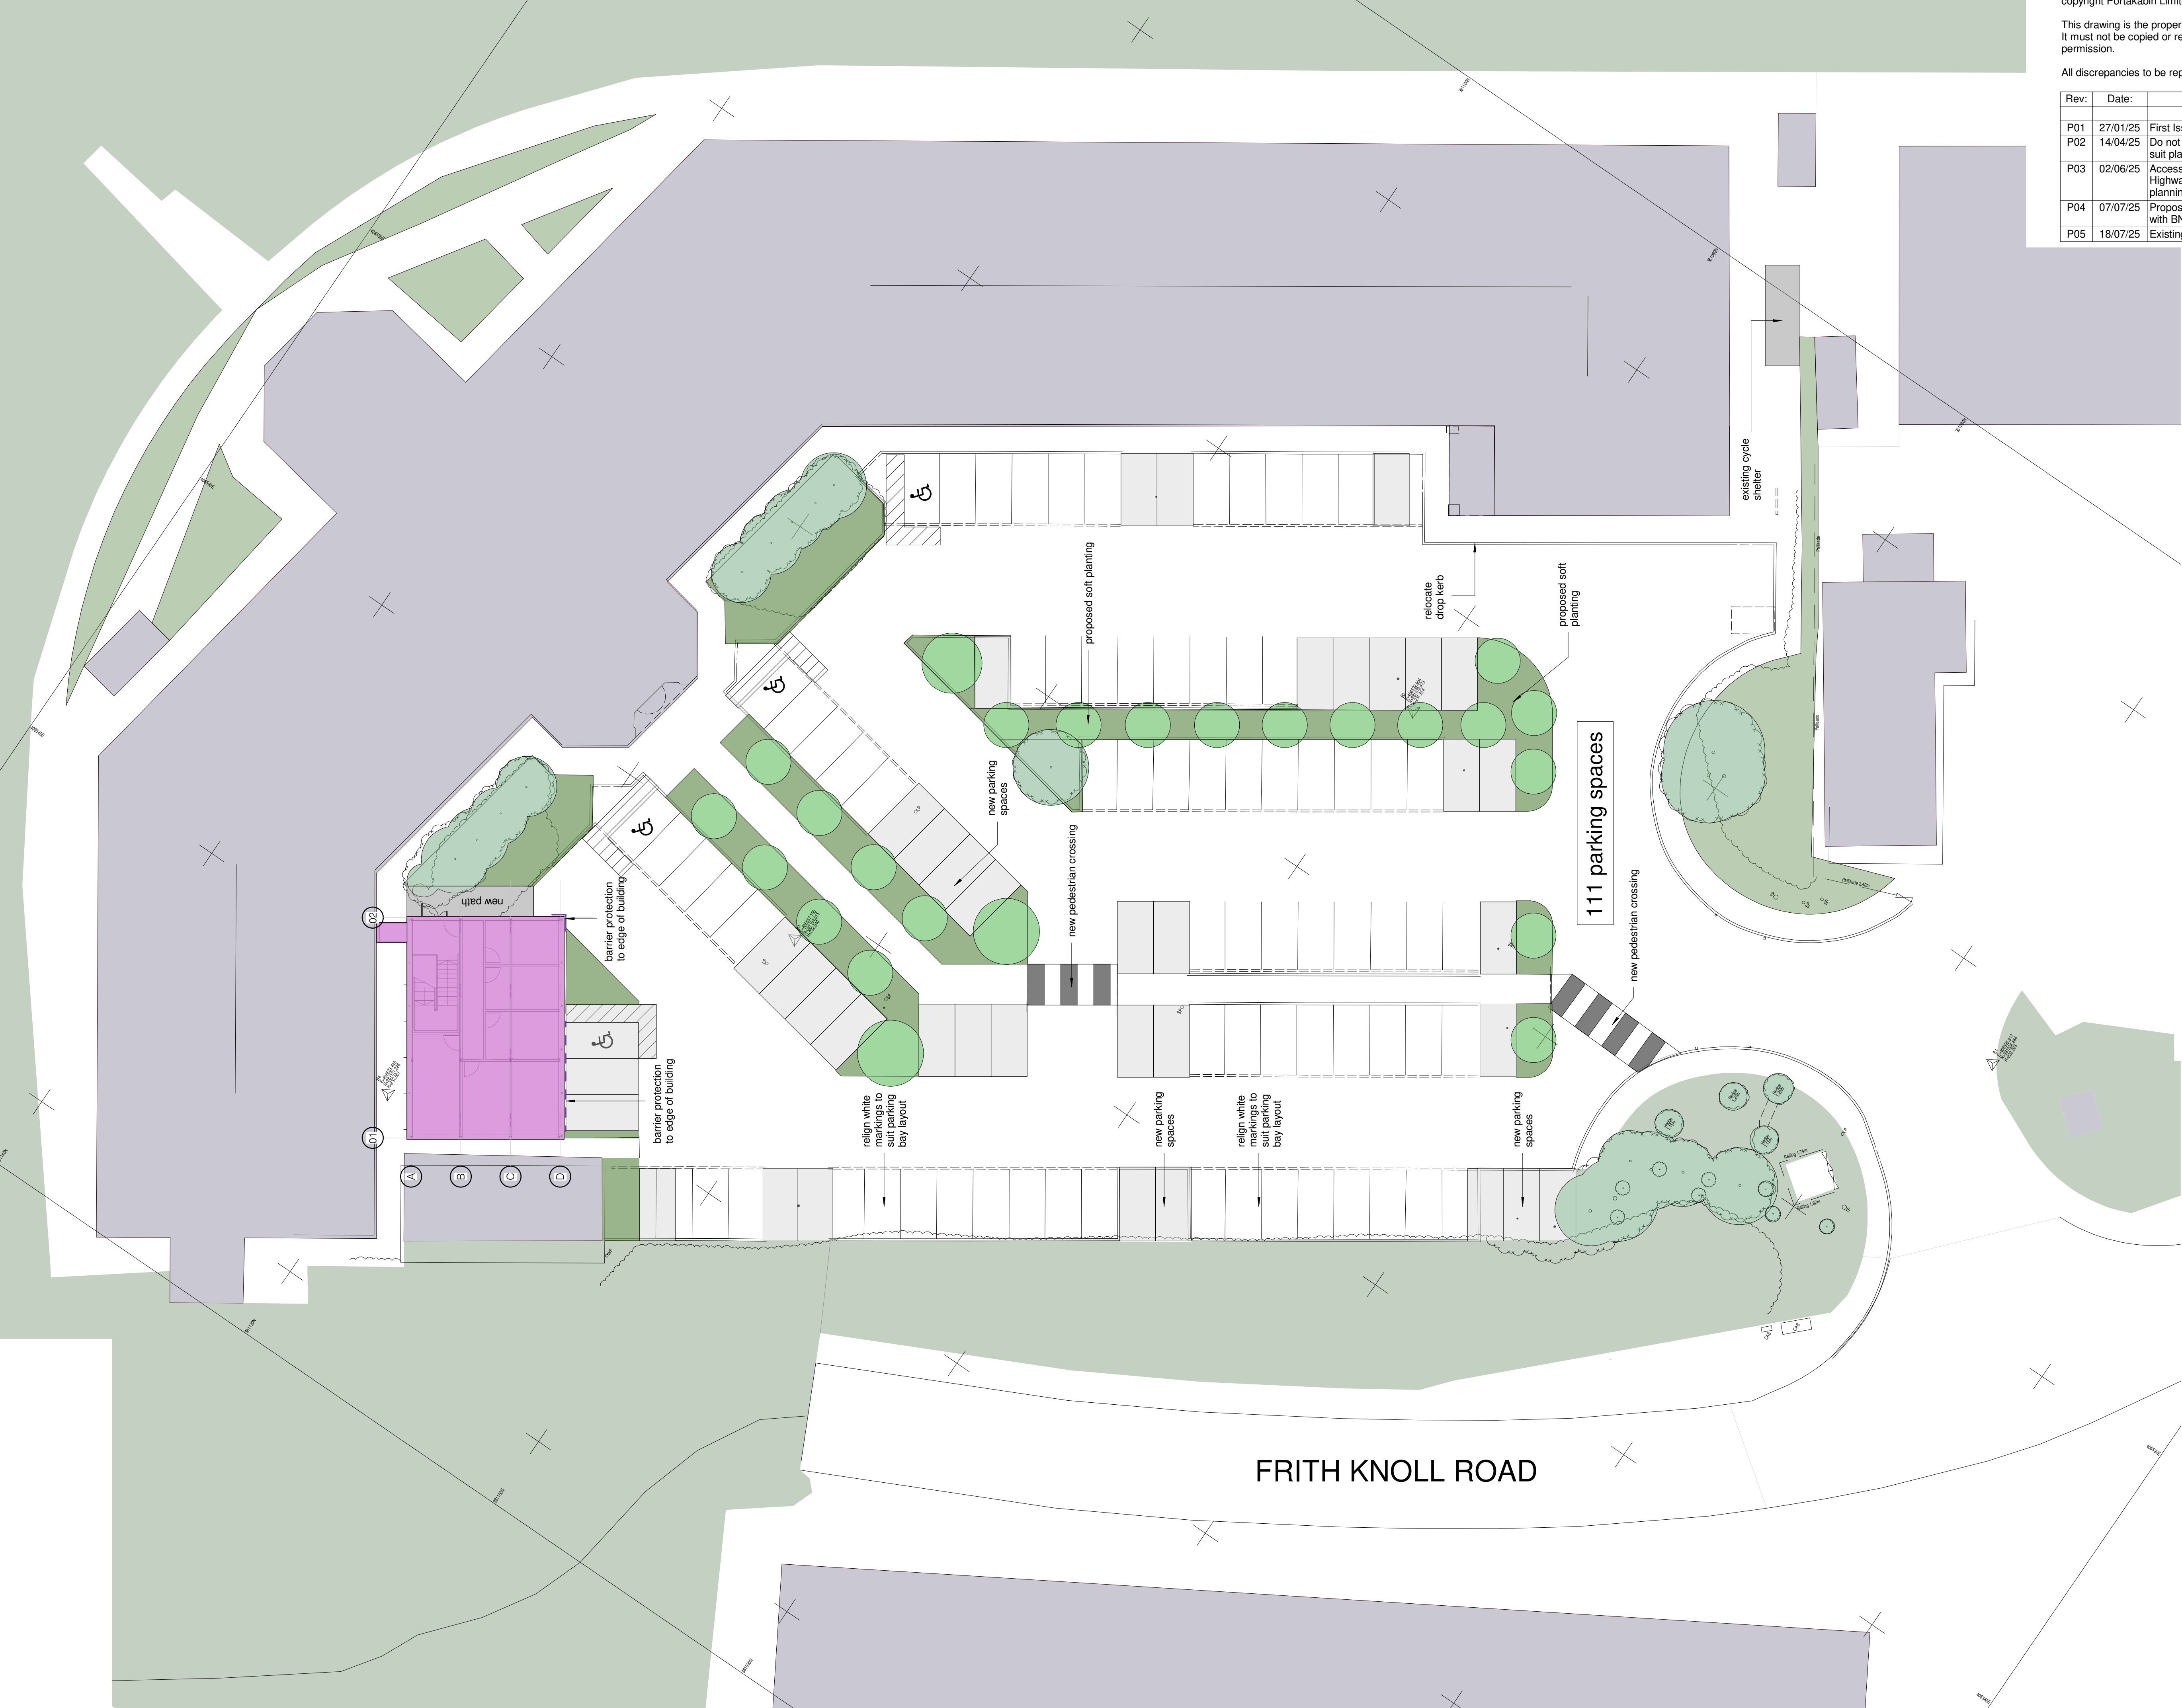

copyright Portakabin Limited 2024

This drawing is the property of Portakabin Limited.
It must not be copied or reproduced or divulged to anyone without written permission.

All discrepancies to be reported to Portakabin Limited.

Rev:	Date:	Description:	By:	Chk:
P01	27/01/25	First Issue	RGH	TH
P02	14/04/25	Do not scale removed from drawing to suit planning authority comment	RGH	MC
P03	02/06/25	Accessible parking space added to suit Highways comments regarding the planning application	RGH	MA
P04	07/07/25	Proposed trees indicated in accordance with BNG requirements	RGH	KOL
P05	18/07/25	Existing cycle shelter indicated	RGH	KOL

NEW SOFT LANDSCAPE
(472m²)

NEW PARKING SPACE

NEW TREE (24 TOTAL)

79 Existing Car Parking spaces
4 lost by creation of additional offices
37 new spaces proposed
Total 111 spaces

Portakabin
Portakabin Limited New Lane Huntingdon
York YO32 9PT United Kingdom
+44 (0)1904 611655
portakabin.co.uk

Status:	S0	Purpose Of Issue:	Preliminary
Client:	Concept Life Science		
Project:	New Office Facility		
Title:	Proposed Site Plan		
Scale @ A1:	As indicated	Date:	27/01/25
Drawn By:	RGH	Checked By:	TH
Project Number:	OPP1339053		
Originator	Zone:	Level:	Type:
PTK	A1	00	D
			Discipline:
			Number:
			1803
			Rev:
			P05