


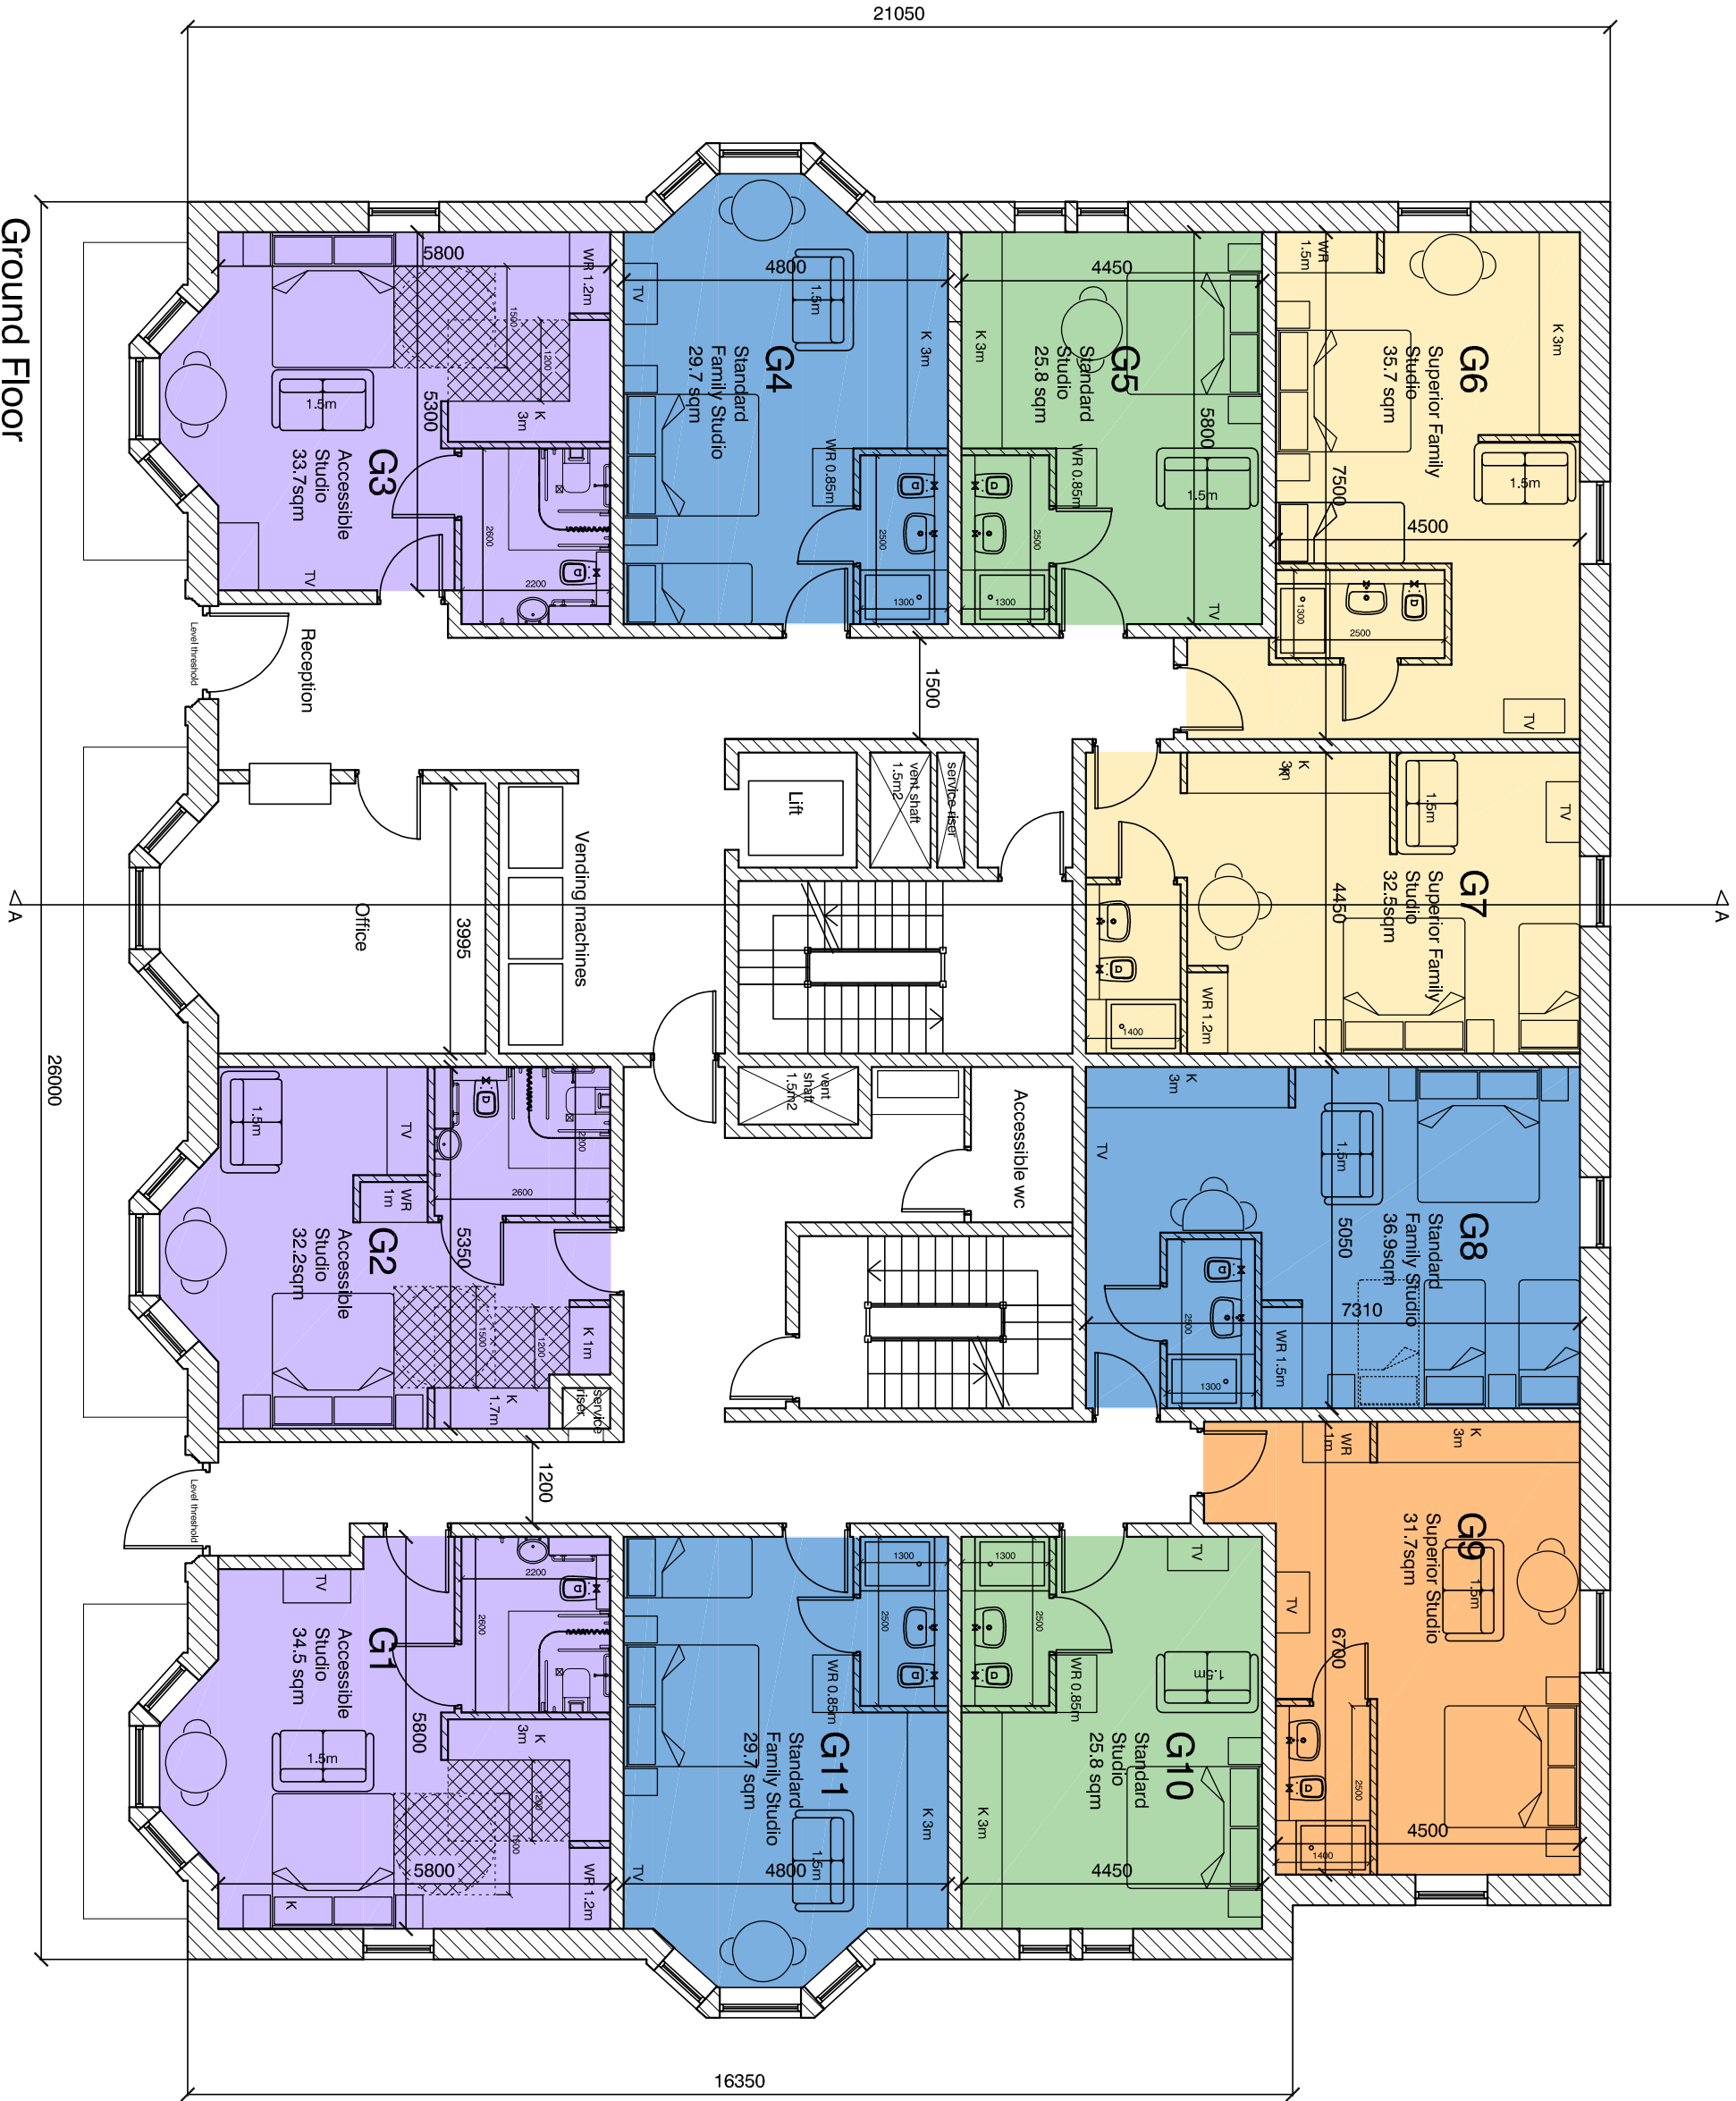


NOTE


Furniture layouts are indicative and based on client design. Refer also to accompanying statement prepared by the client which describes the furniture and dimensions in more detail.

All beds are permanent apart from where shown dashed.

Circulation space adjacent to bed and at kitchen to accessible studios shown hatched.

 

SCALE 1:100
CLIENTS CONTRACTORS ARE ADVISED TO CLARIFY DIMENSIONS PRIOR TO SETTING OUT AND NOT TO SCALE OFF THE DRAWING

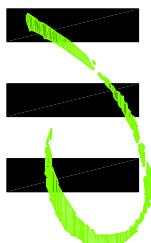

New Aparthotel

Burlington Road, Buxton

Scale: 1:100 @ A2

HIGH PEAK ARCHITECTS LTD

2nd Floor, Wharf House, Wharf Road, Whaley Bridge, High Peak, Derbys SK23 7AD
Tel: 01663 719717 Website: highpeakarch.com Email: hpa@highpeakarch.com



Rev B 17/07/2025 Plans amended to include furniture layouts at LPA request

Rev A 10/04/2025 ISSUED FOR PLANNING

Ground Floor Plan

1971.PL05

Date: March 2025

Rev: B