


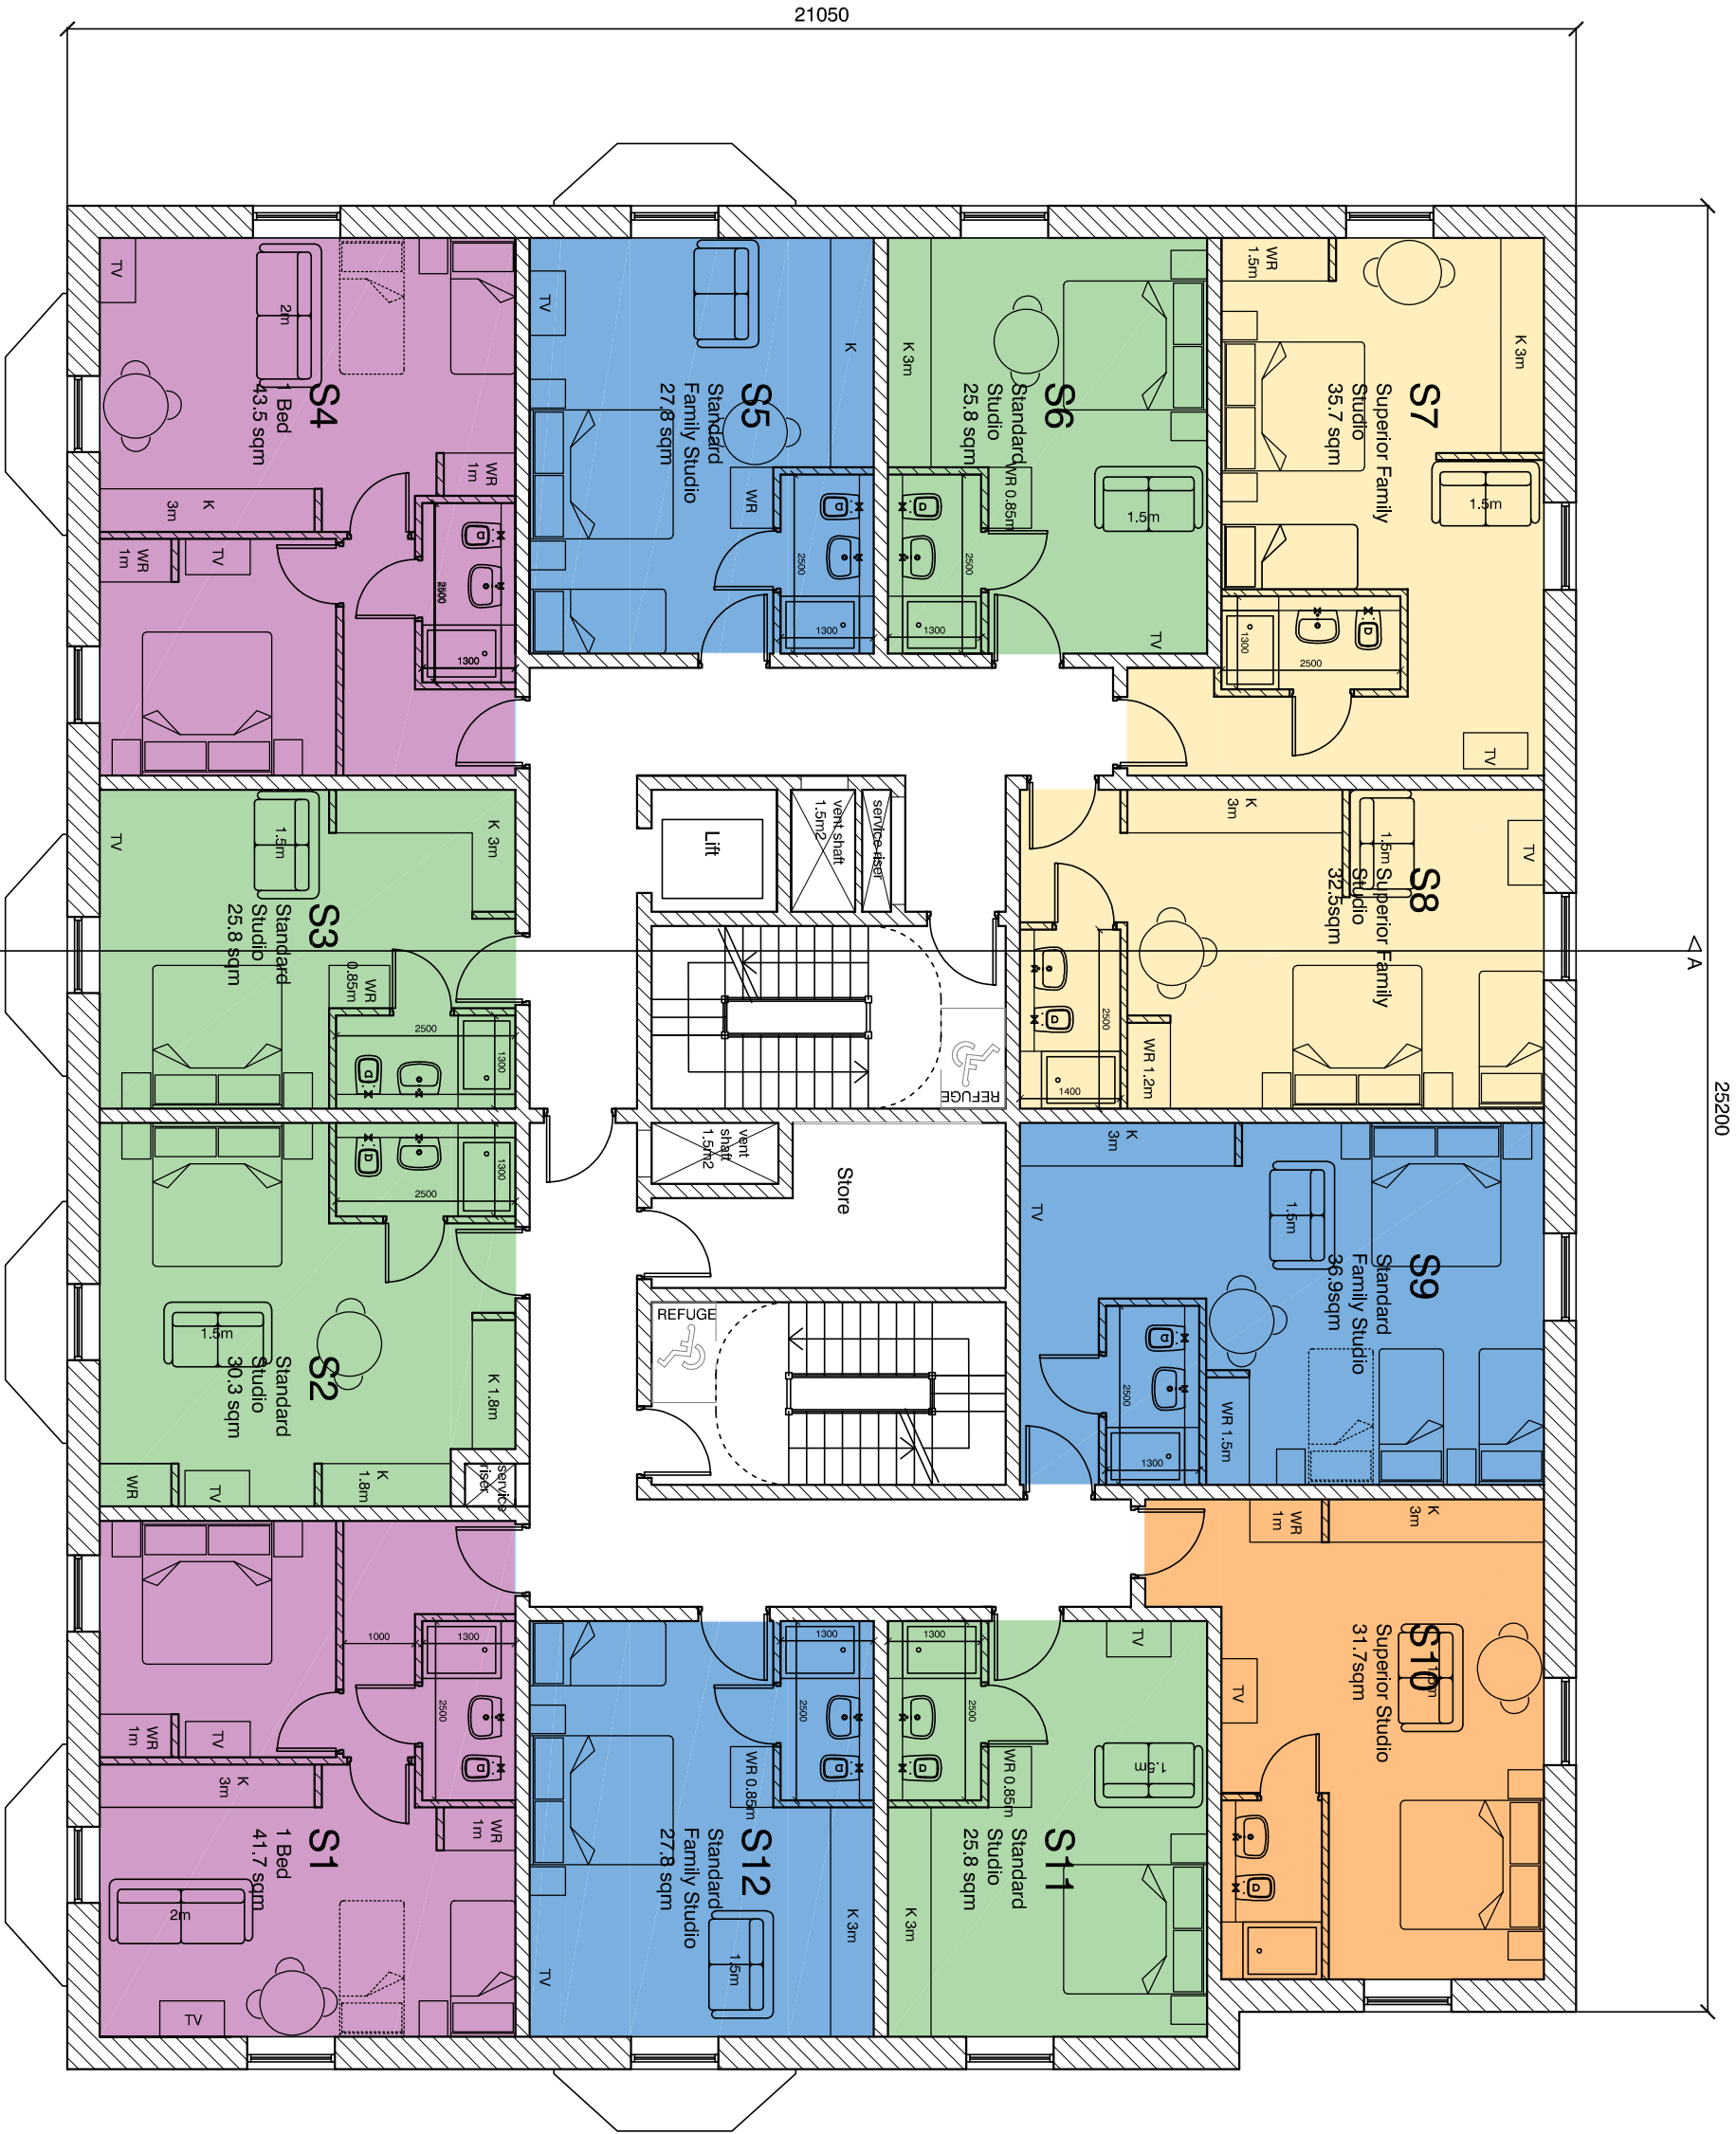


Second Floor

NOTE


Furniture layouts are indicative and based on client design. Refer also to accompanying statement prepared by the client which describes the furniture and dimensions in more detail.

All beds are permanent apart from where shown dashed.

SCALE 1:100

 

CLIENTS CONTRACTORS ARE ADVISED TO CLARIFY DIMENSIONS PRIOR TO SETTING OUT AND NOT TO SCALE OFF THE DRAWING

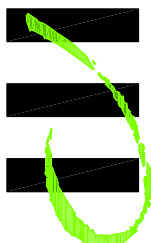

New Aparthotel

Burlington Road, Buxton

HIGH PEAK ARCHITECTS LTD

2nd Floor, Wharf House, Wharf Road, Whaley Bridge, High Peak, Derbys SK23 7AD
Tel: 01663 719717 Website: highpeakarch.com Email: hpa@highpeakarch.com

Second Floor Plan

1971.PL07

Rev B 17/07/2025 Plans amended to include furniture layouts at LPA request

Rev A 10/04/2025 ISSUED FOR PLANNING



Scale: 1:100 @ A2

Date: March 2025

Rev: B